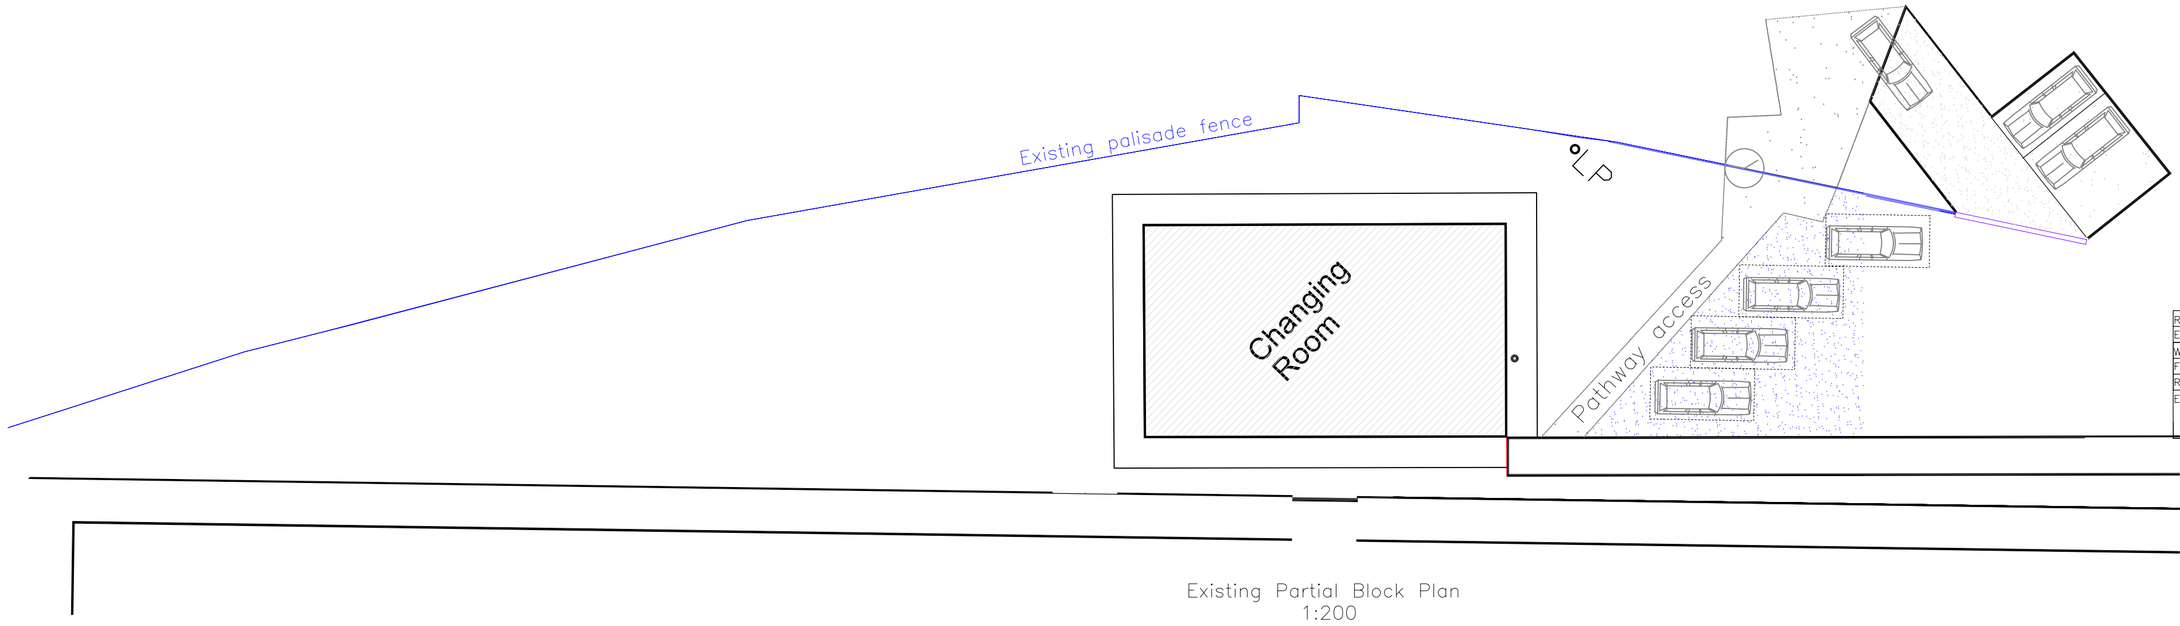

Existing Partial Block Plan
1:200

Utopia Design
Architectural Services

Address
SO 06148 06194
Mountain Hare Playing Fields
Mansfield Terrace
Merthyr Tydfil CF47 0LB

Project
Proposed new extensions to changing rooms with internal re-arranged layout and Alterations

Drawing Status: FOR PLANNING PURPOSES ONLY

Drawn by	Date	Scale
PT	OCT 24	1:200

Title: Proposed Plans and Elevations

Paper: A2

Drwg No: MT HARE REN-EXT 02

Roof:	Con tile matching extg
External walls:	Render matching extg
Windows/Doors:	Grey
Fascia:	White uPVC
RWG's:	Black uPVC
Enclosure:	Steel post and mesh panels in green matching extg

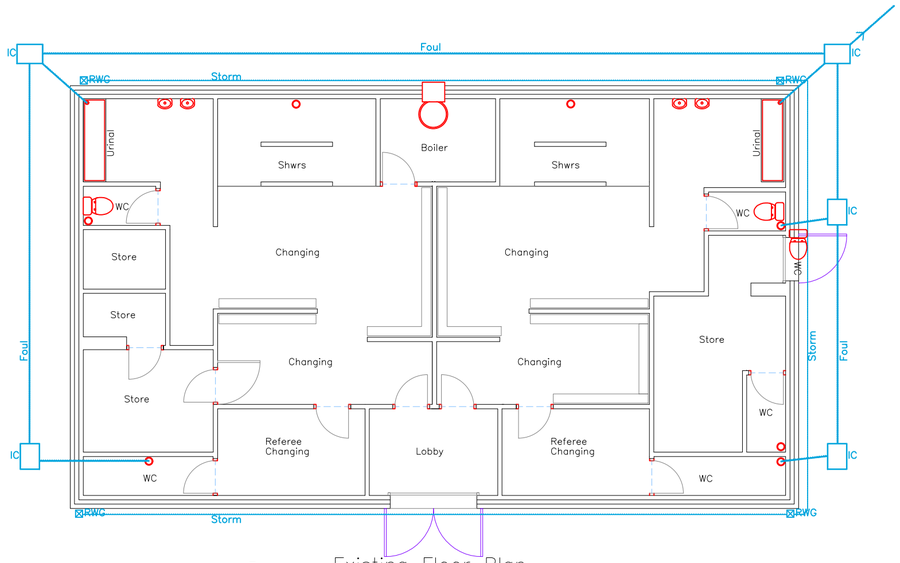

Existing Floor Plan
1:100

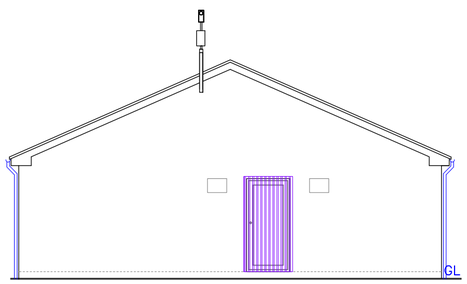

Existing Side Elevation
1:100

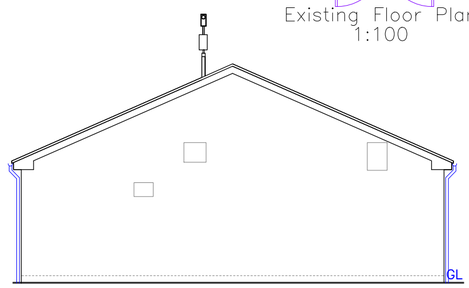

Existing Side Elevation
1:100

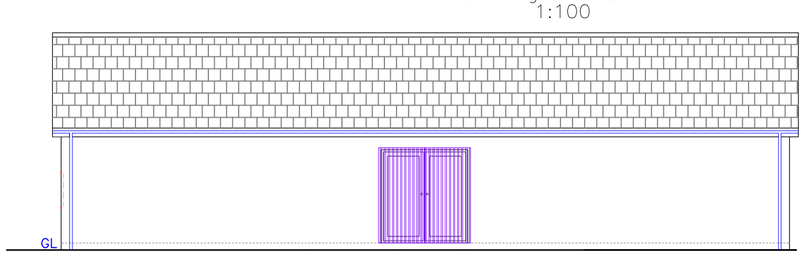

Existing Front Elevation
1:100

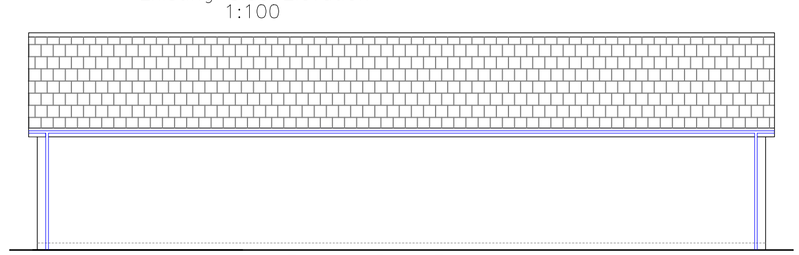

Existing Rear Elevation
1:100