
(A)

EXISTING NORTH ELEVATION
OF THE FORMER TROEDYRHIW LIBRARY

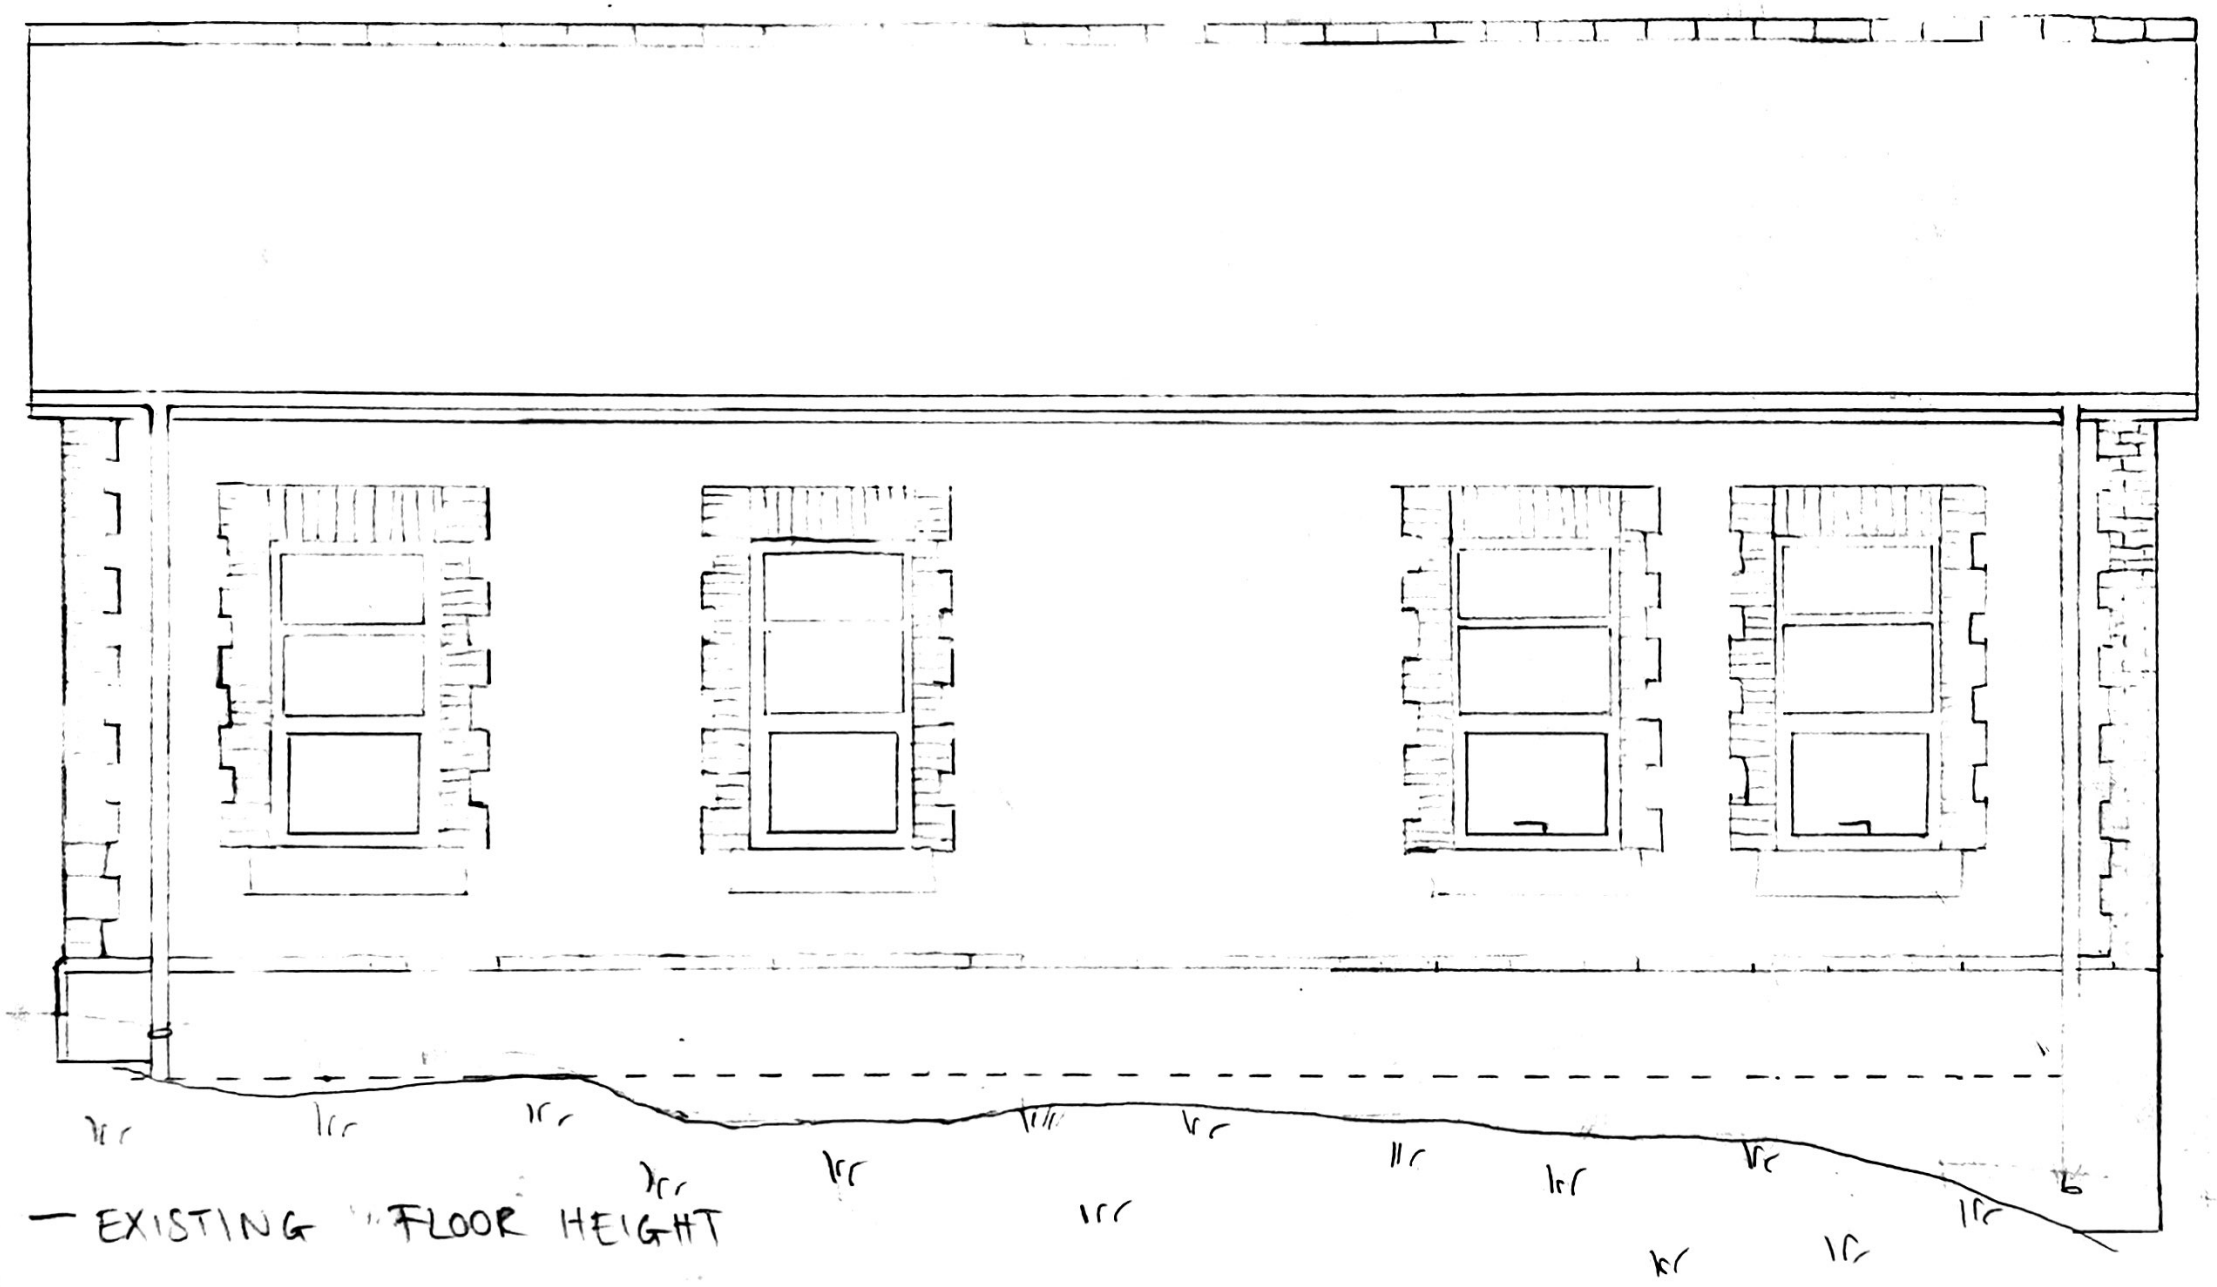

KEY: ------ — EXISTING FLOOR HEIGHT

TILE ROOF
RED BRICK QUOINS
WHITE UPVC WINDOWS
GARDEN AREA LAID TO LAWN
WALLS RENDERED AND PAINTED WHITE

TITLE: EXISTING NORTH ELEVATION
AGENT: LOUISE TAYLOR
SCALE: 1:50 DATE: 05/04/2021
NO: 07847 615072