
PROPOSED GROUND FLOOR PLAN

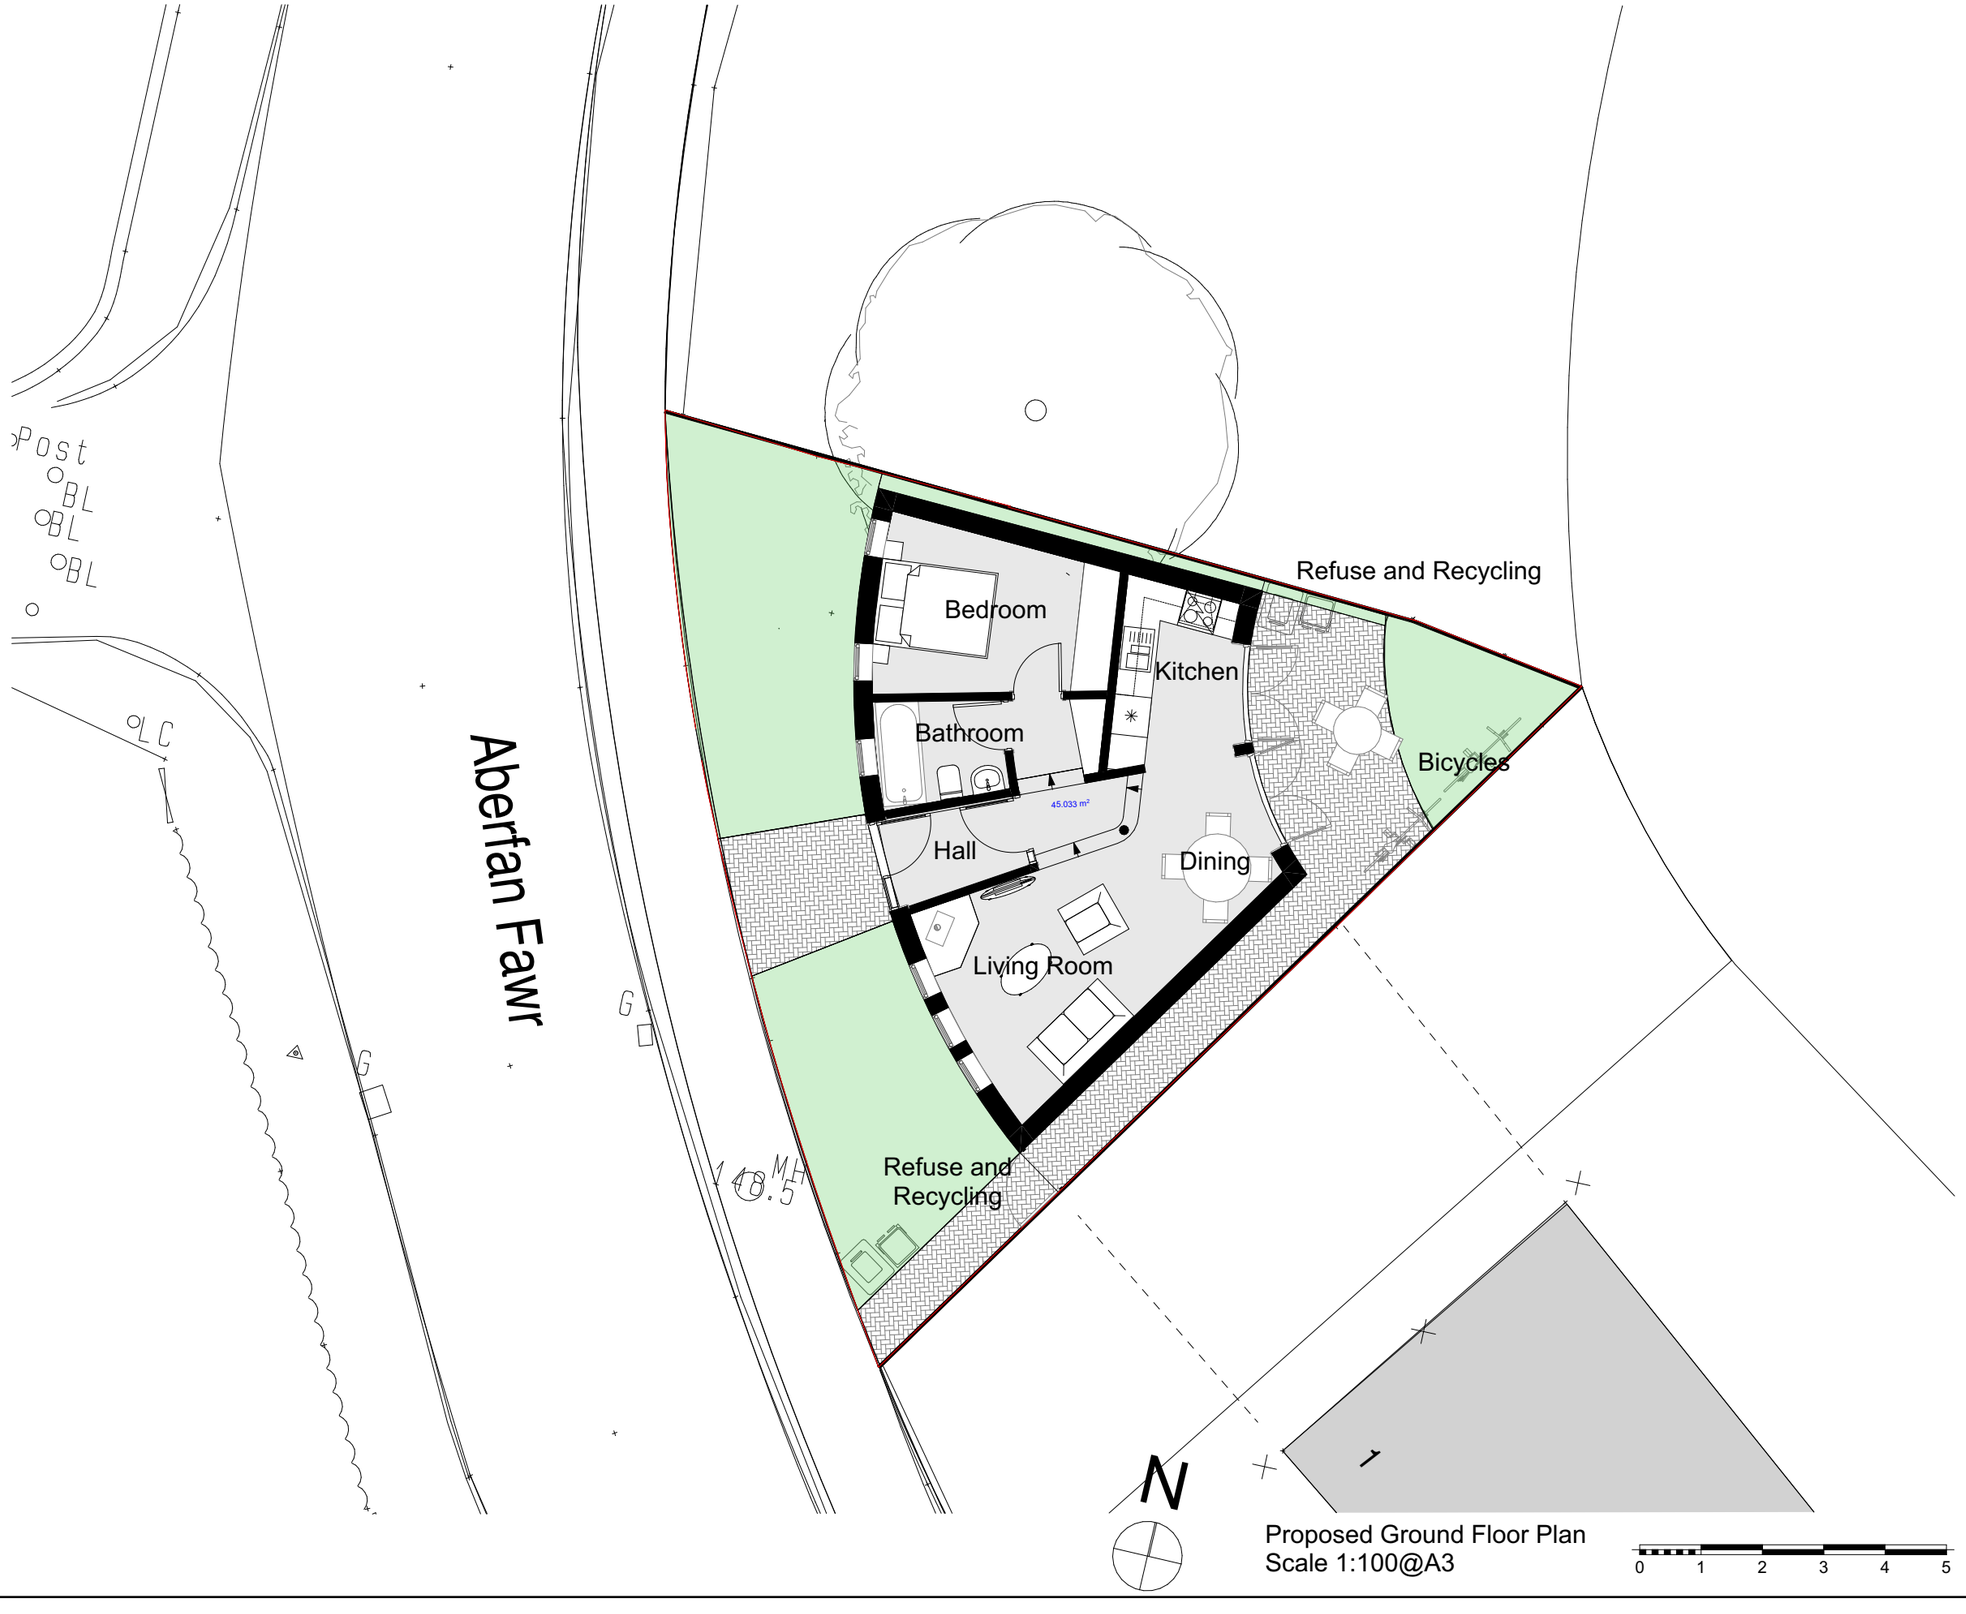

Proposed Ground Floor Plan
Scale 1:100@A3

This drawing is copyright and must not be reproduced without the written consent of Vision Mill Architects Ltd.
Do not scale from this drawing. All dimensions to be checked on site prior to commencement of works, any discrepancies to be reported to Vision Mill Architects Ltd. immediately.

Revisions

Name	Date	Notes

Planning

Project No. 2020-13

Project:	Aberfan Fawr		
Client:	Mr. Damon Owens		
Drawing Title:	Proposed Ground Floor Plan		
Drawing Number:	P010		
Job No.:	2020-13	Scale:	1:100 @ A3
Date:	26/02/21	Revision:	B
Drawn By:	RRS	Checked By:	NM

VISION MILL ARCHITECTS LIMITED
LEARNING - LIVING - PLAYING - WORKING
15 Gloucester Street, Stroud, Gloucestershire, GL5 1QG
01453 760074 info@visionmillarchitects.co.uk