

PROPOSED GROUND FLOOR PLAN

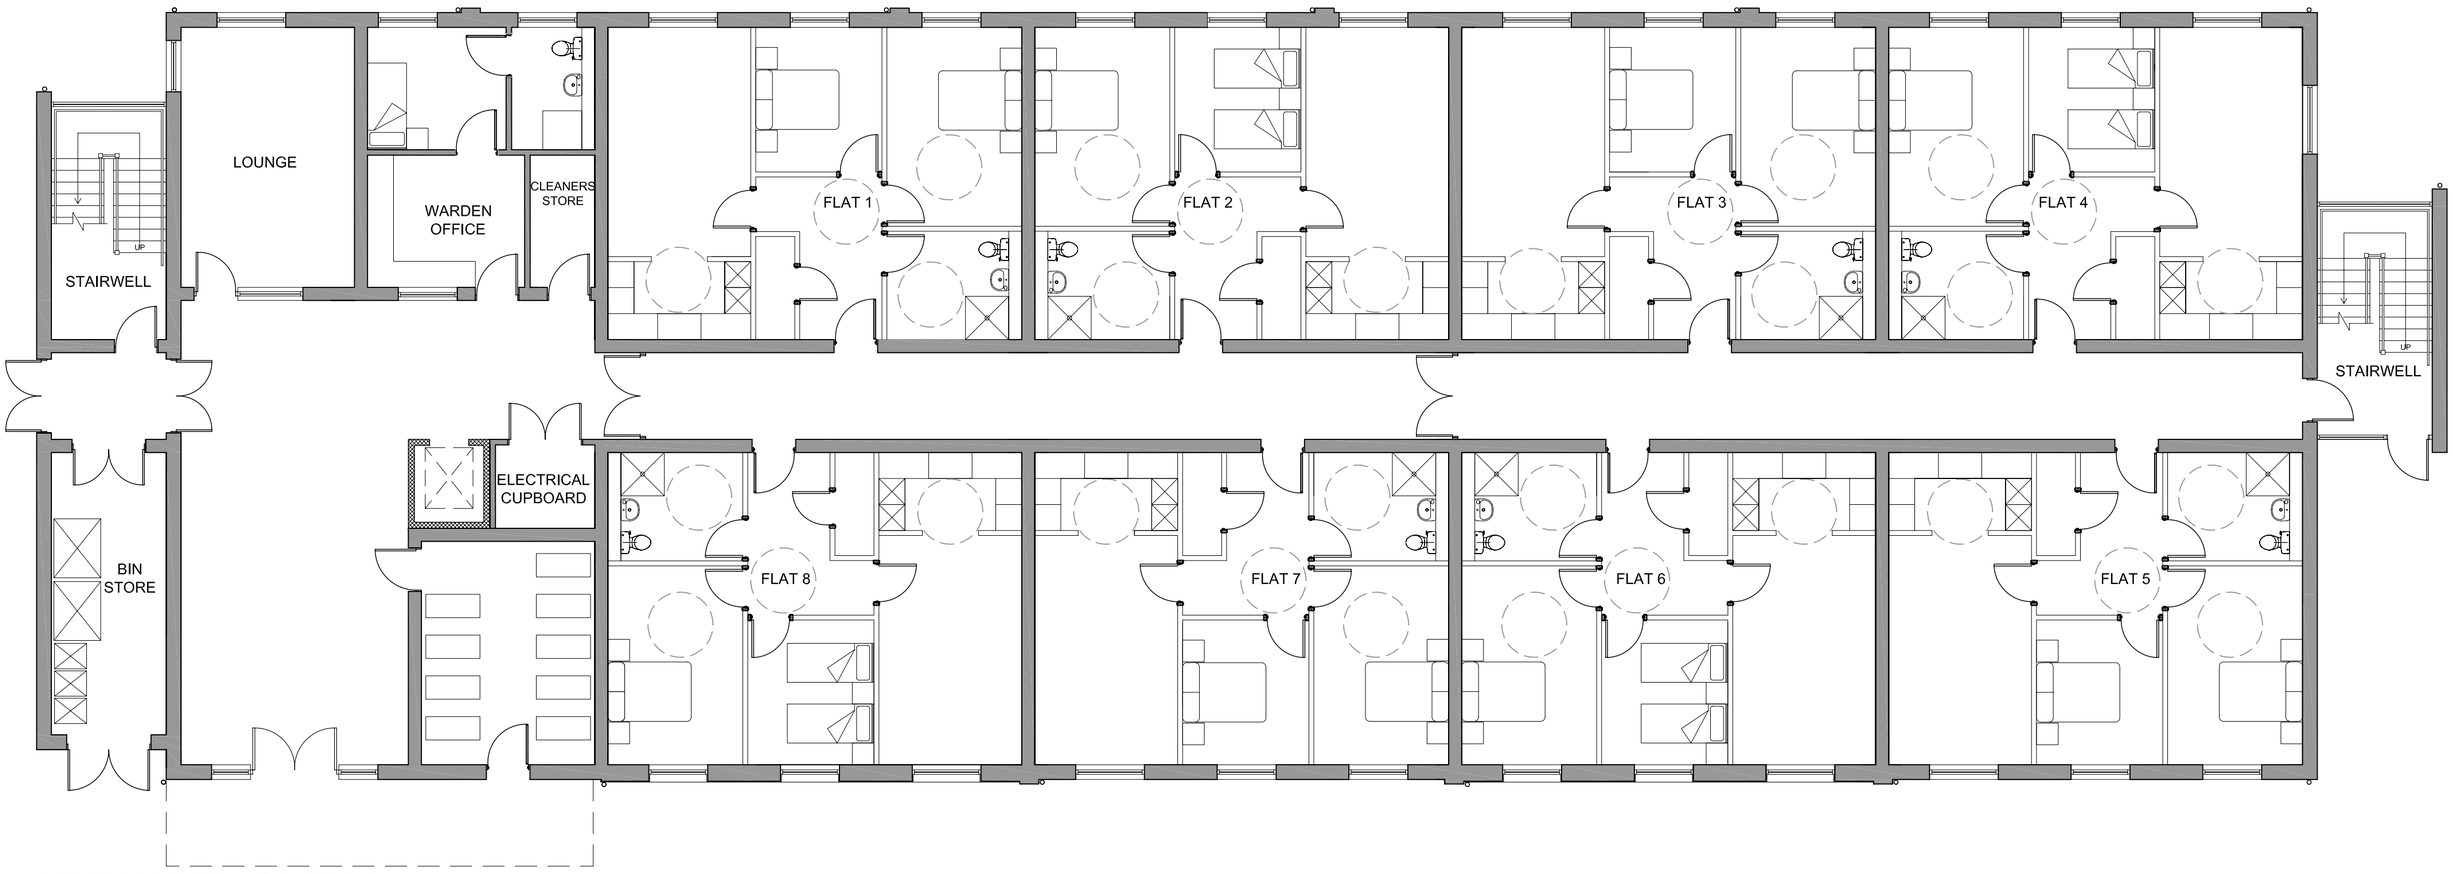

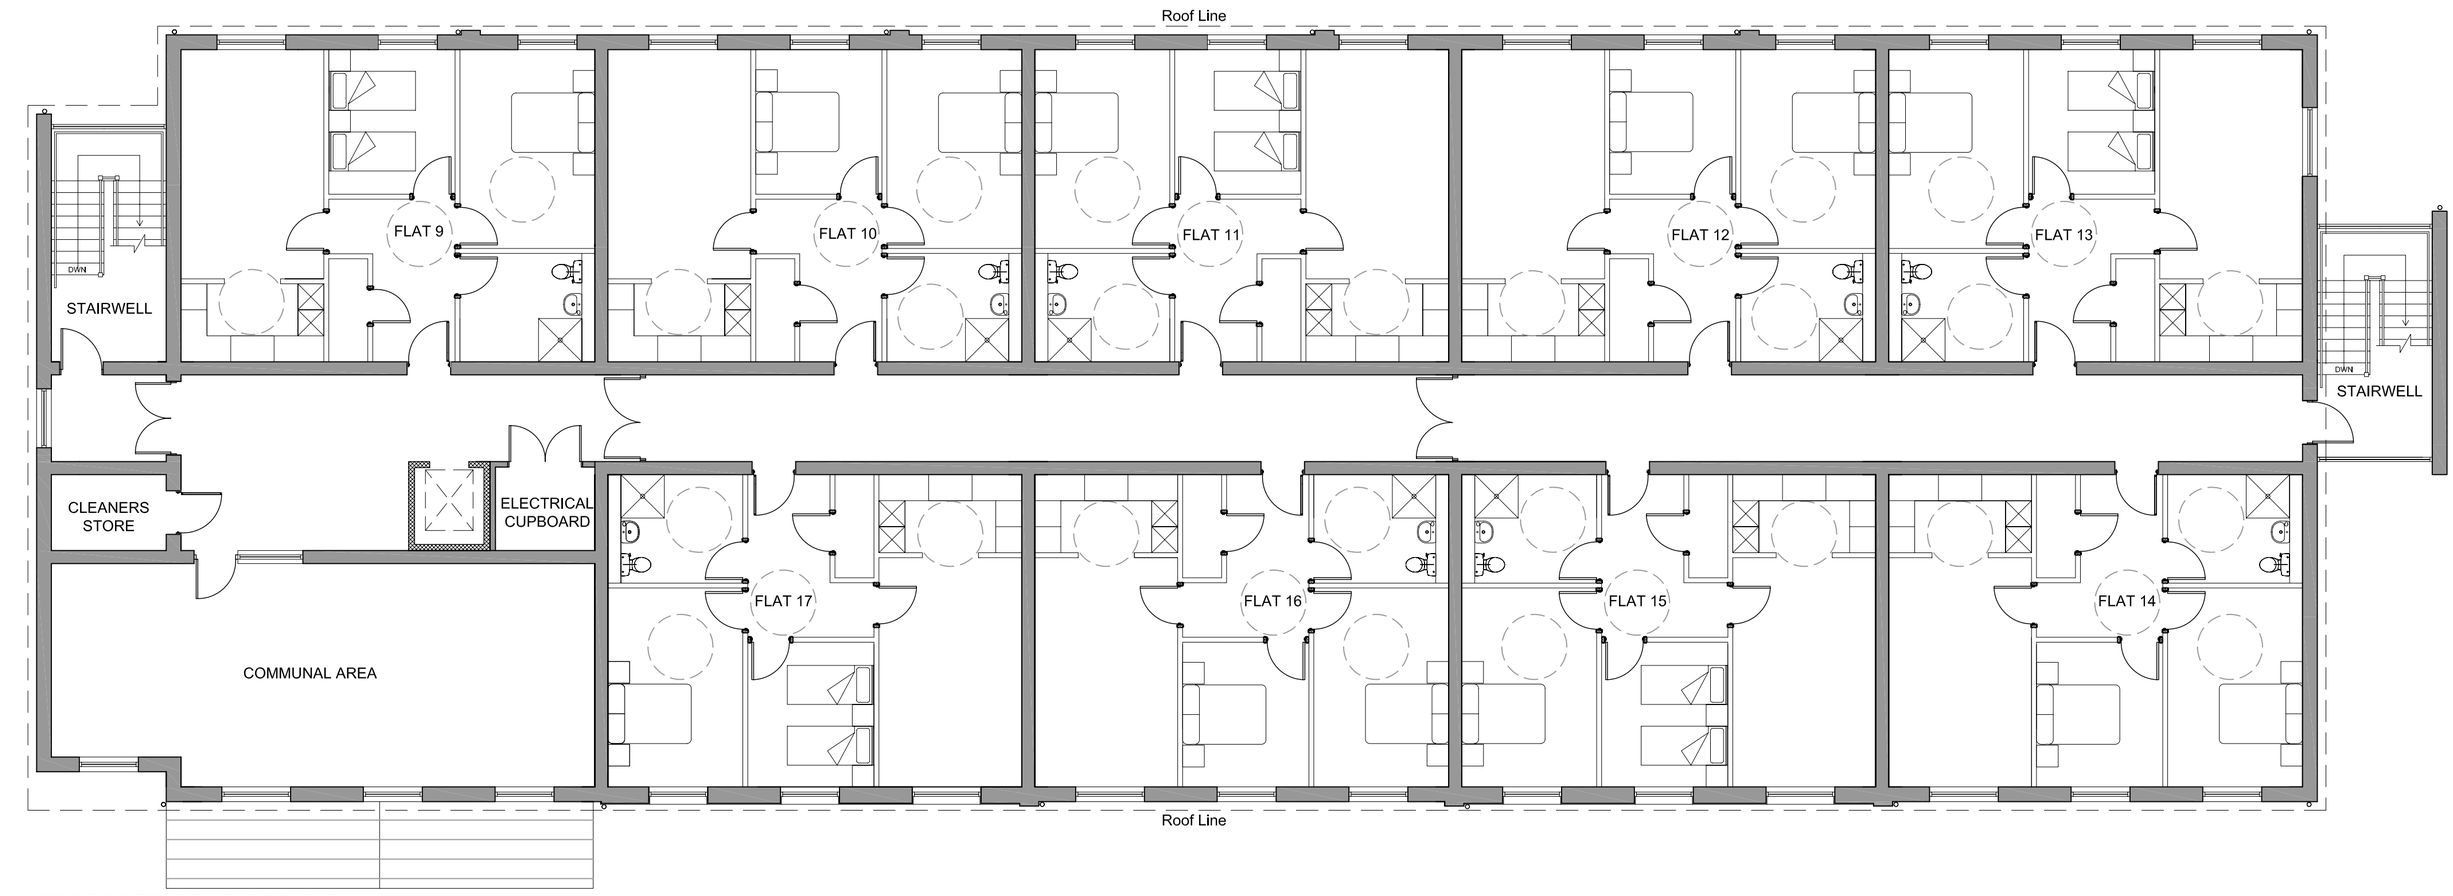

PROPOSED FIRST FLOOR PLAN



PROPOSED ROOF PLAN

Rev	Item	Date
-	-	-

lapider

41 High Street
Penarth
VAle of Glamorgan
CF64 1EY
t: 029 2070 6242 f: 029 2070 6353
www.lapider.co.uk

Client
Jah-Jireh (Charity) Homes
317 Lytham Road, Warton
Preston, Lancs
Tel: 01772 633380

Project
Jah-Jireh (Charity) Homes
Heads of the Valley Road
Merthyr Tydfil
CF44 0LX

Drawing Title
Proposed Floor Plan Layouts

Job Number
231/PM/08

Drawing Number | Rev
231/106

Purpose of Issue

Information	■	Tender	□
Comment	□	Construction	□

Scale	1:100@A1	Date	August 2009
Drawn By	SJ	Checked By	MN