PERROTT STREET ELEVATION | BARGOED TERRACE ELEVATION | SIDE ELEVATION | REAR ELEVATION | SECTION THROUGH ADJOINING PROPERTY


ELEVATIONS EXISTING




PERROTT STREET ELEVATION | BARGOED TERRACE ELEVATION | SIDE ELEVATION | REAR ELEVATION | SECTION THROUGH ADJOINING PROPERTY

Basement Floor Level 55.52

ELEVATIONS PROPOSED

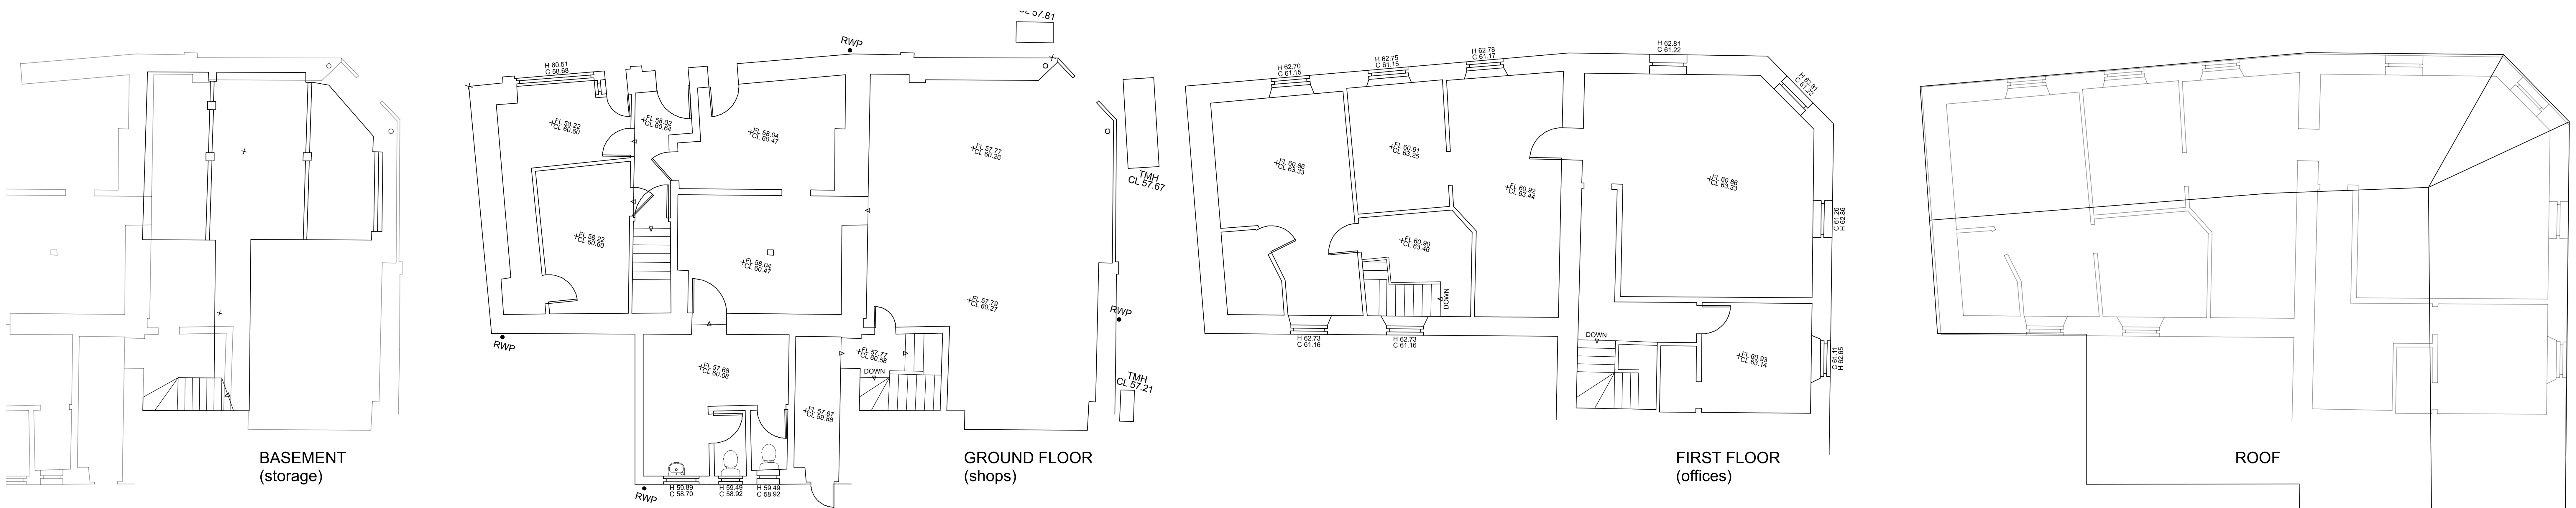

PLANS EXISTING

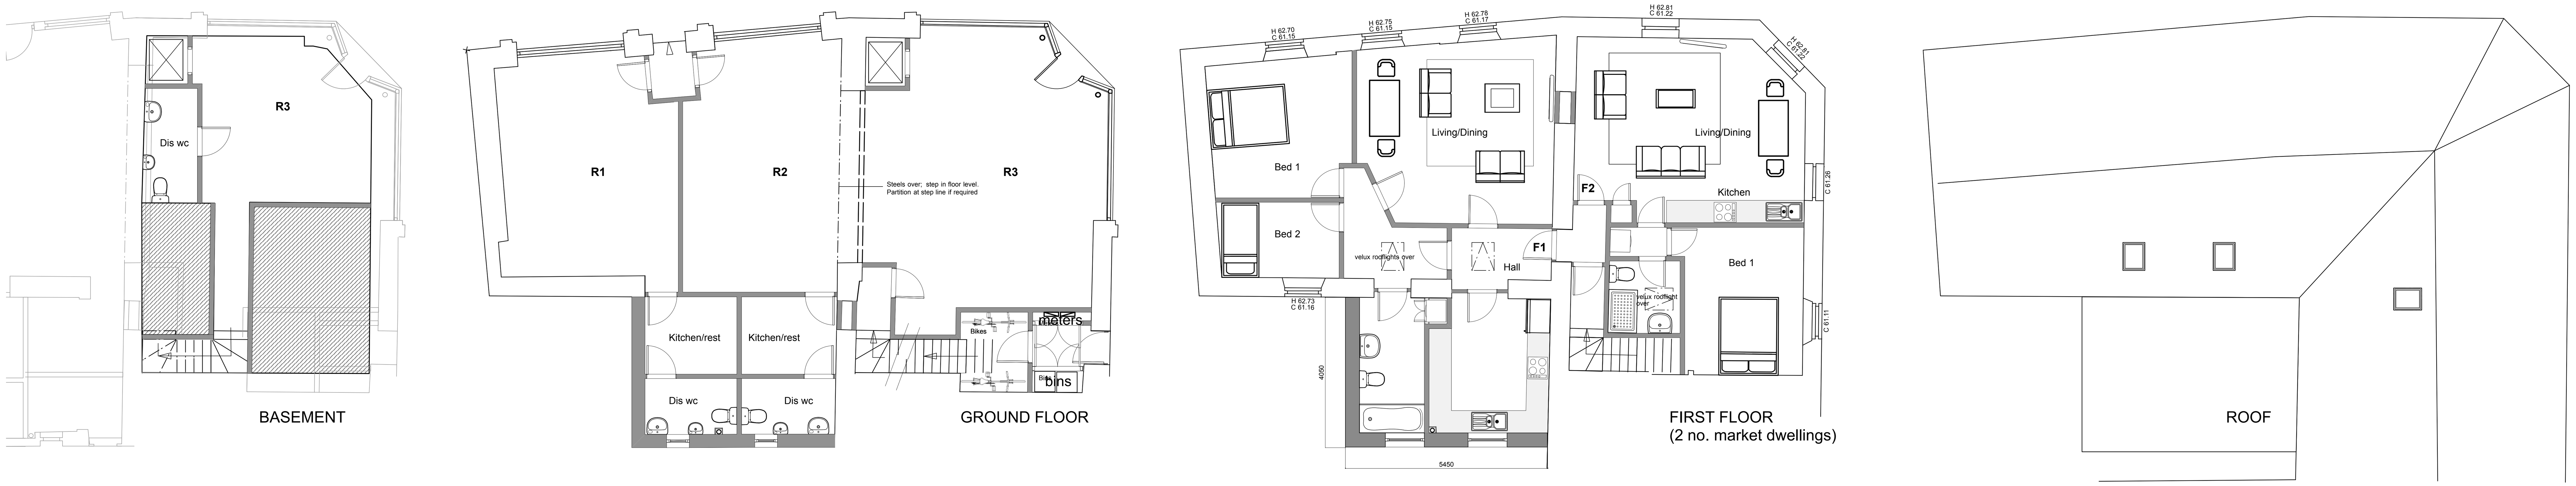

PLANS PROPOSED

Revisions :

A: 14/9/20 bird/bat boxes added
B: 30/9/20 additional bat accommodation added

☐ PRELIMINARY ■ PLANNING
☐ COMMENTS ☐ BUILDING CONTROL
☐ INFORMATION ☐ WELSH WATER

PROJECT	Proposed Alterations & Refurbishment, 1 Bargoed Terrace, Treharris, CF46 5RB.
TITLE	Property as Existing and Proposed
SCALE	1:100 @ A1
PROJECT NUMBER	DRAWN: BC
DATE: May 2020	CHECKED
DRAWING NUMBER: PL 01	REVISION: B

Robert Coles

4B Castle Parade
Usk
NP15 1AA
TELEPHONE 01291 673535
e mail : bobcolesarchitect@btinternet.com

studio 4b ARCHITECT