

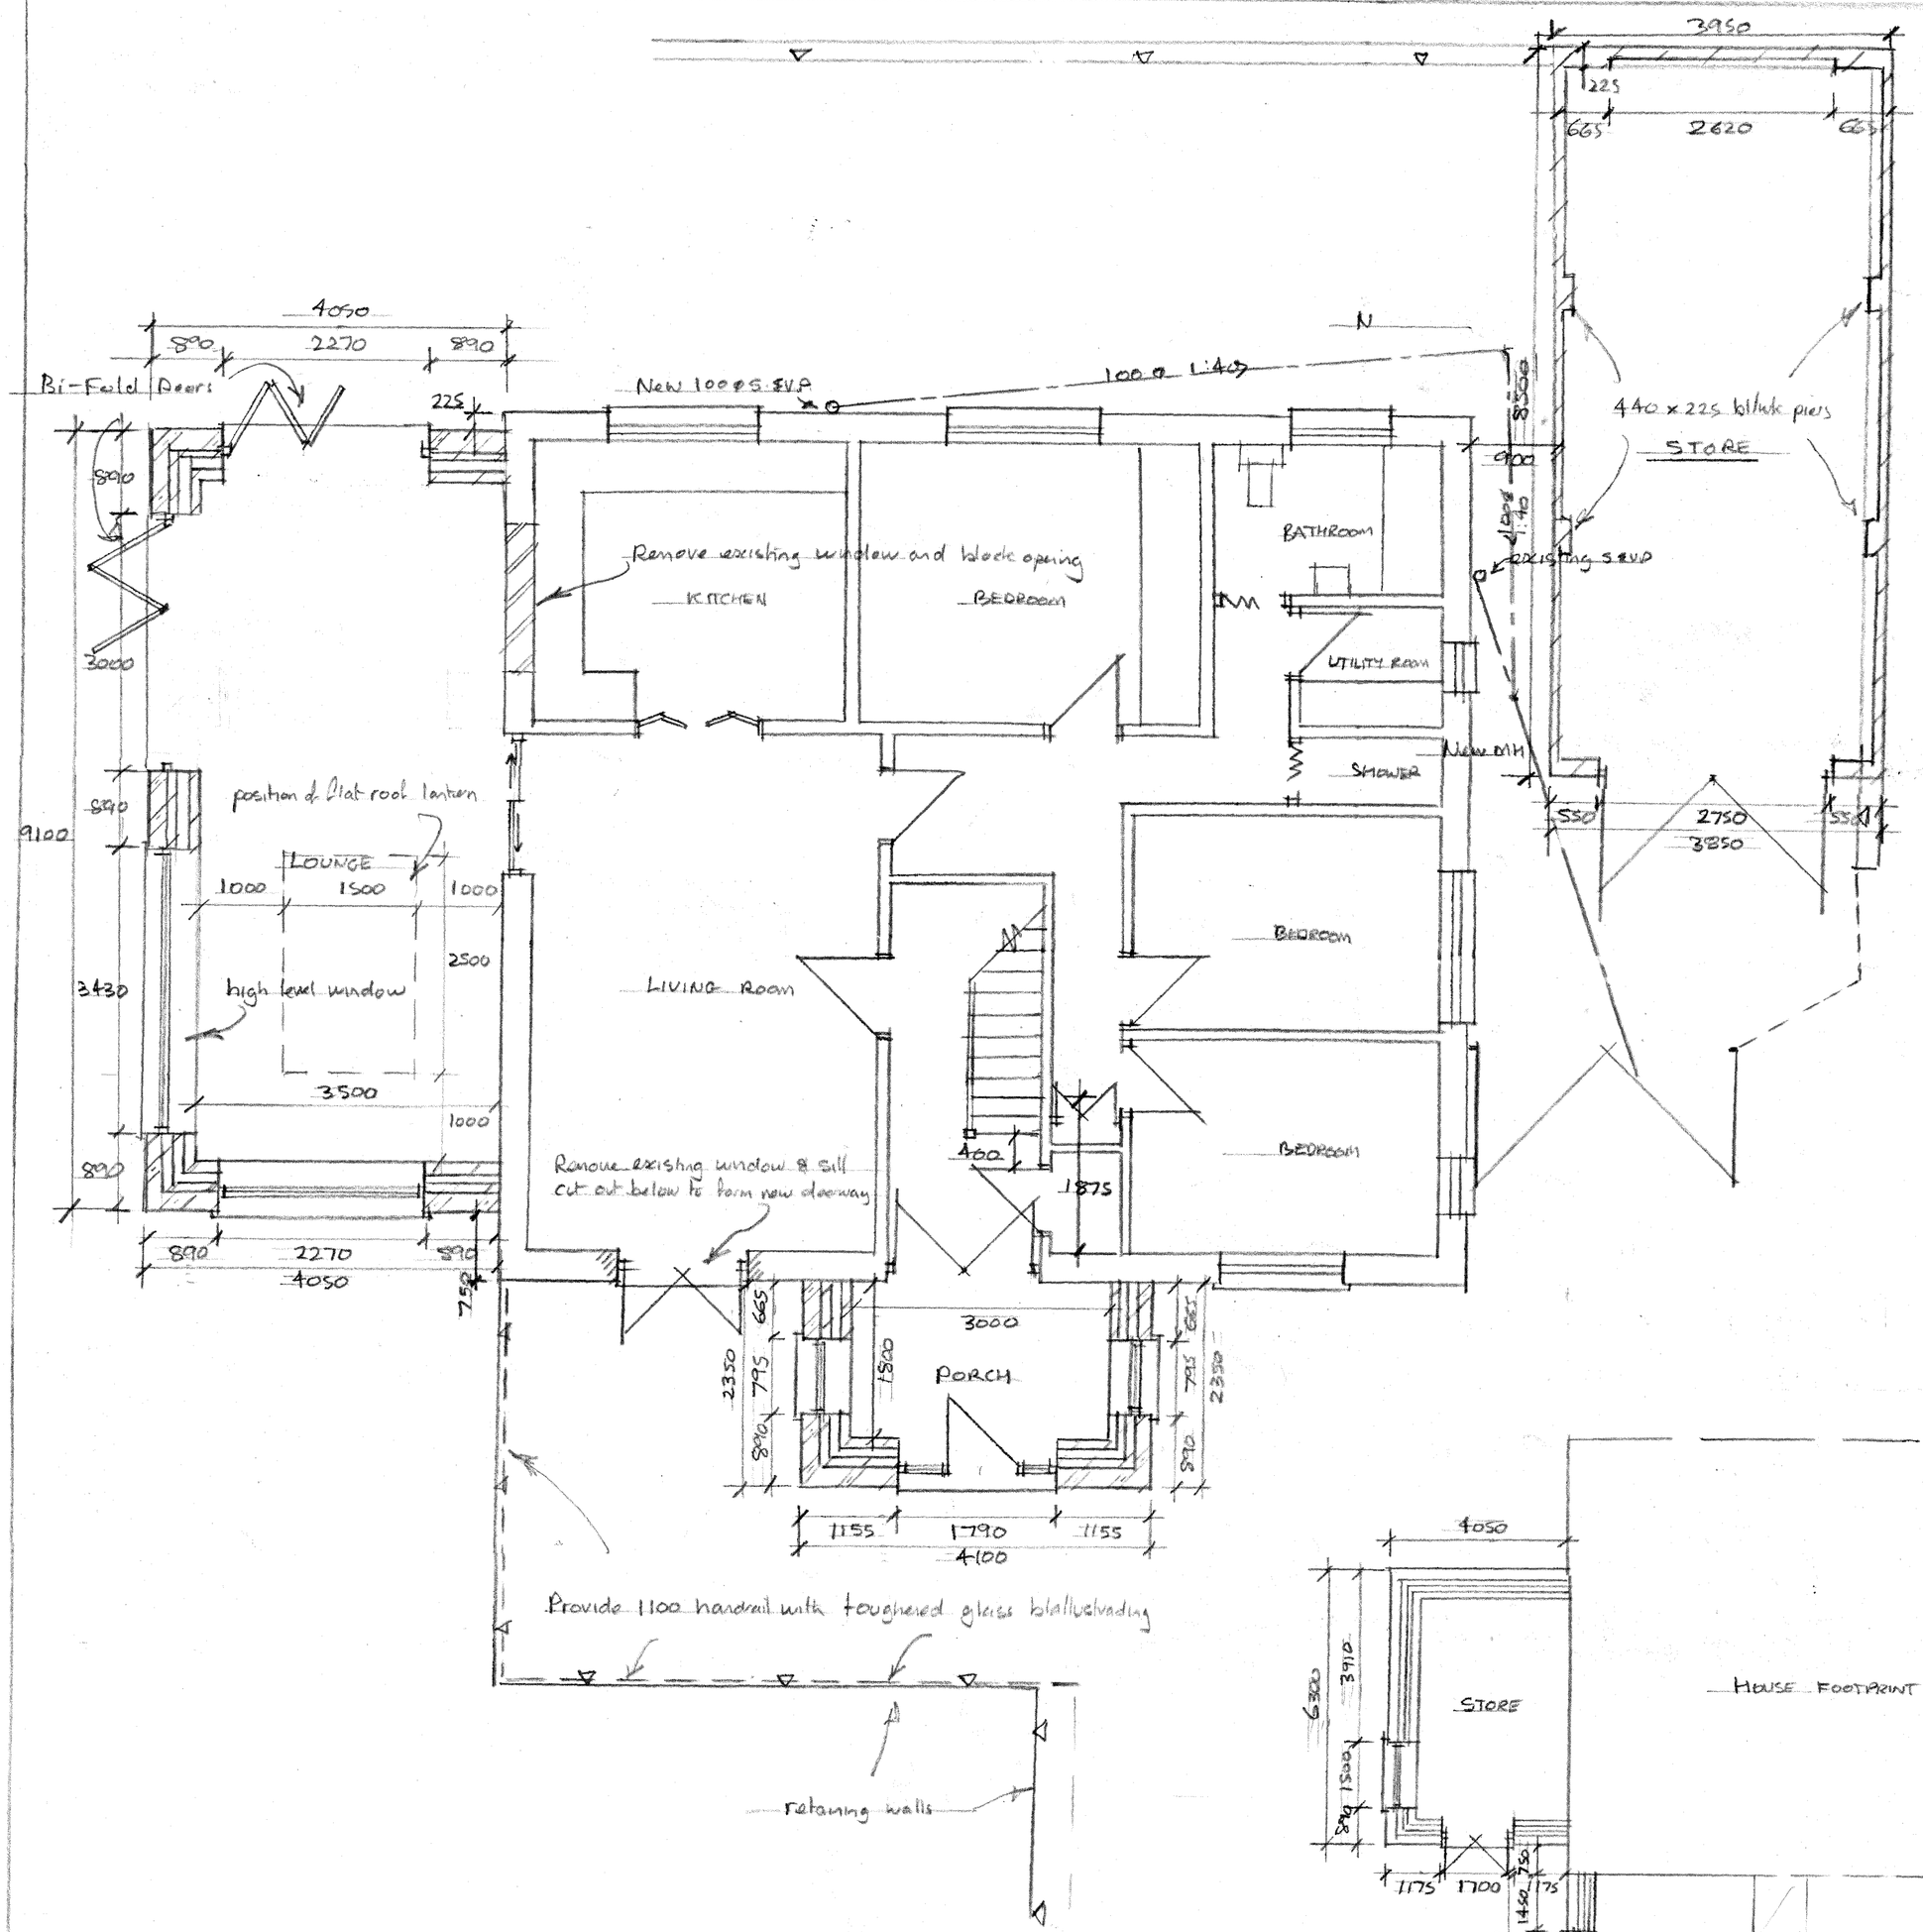


PROPOSED GROUND FLOOR (1:50)

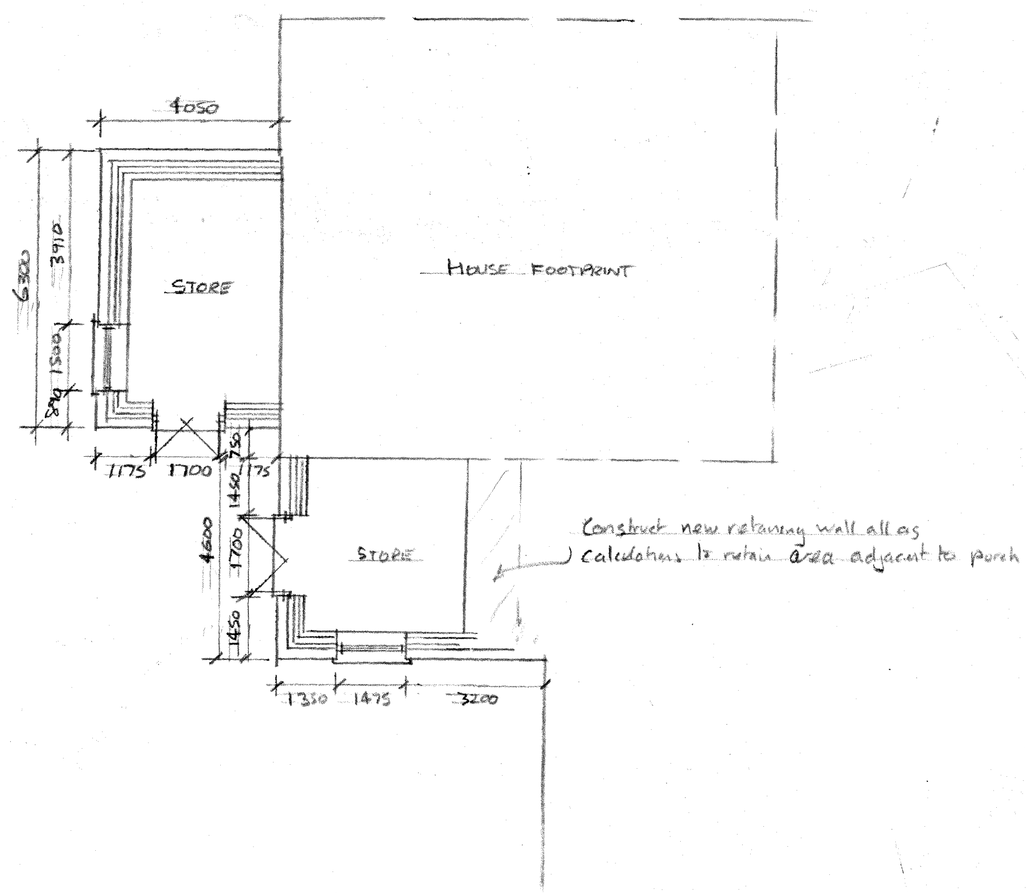

PROPOSED LOWER GROUND FLOOR (1:100)

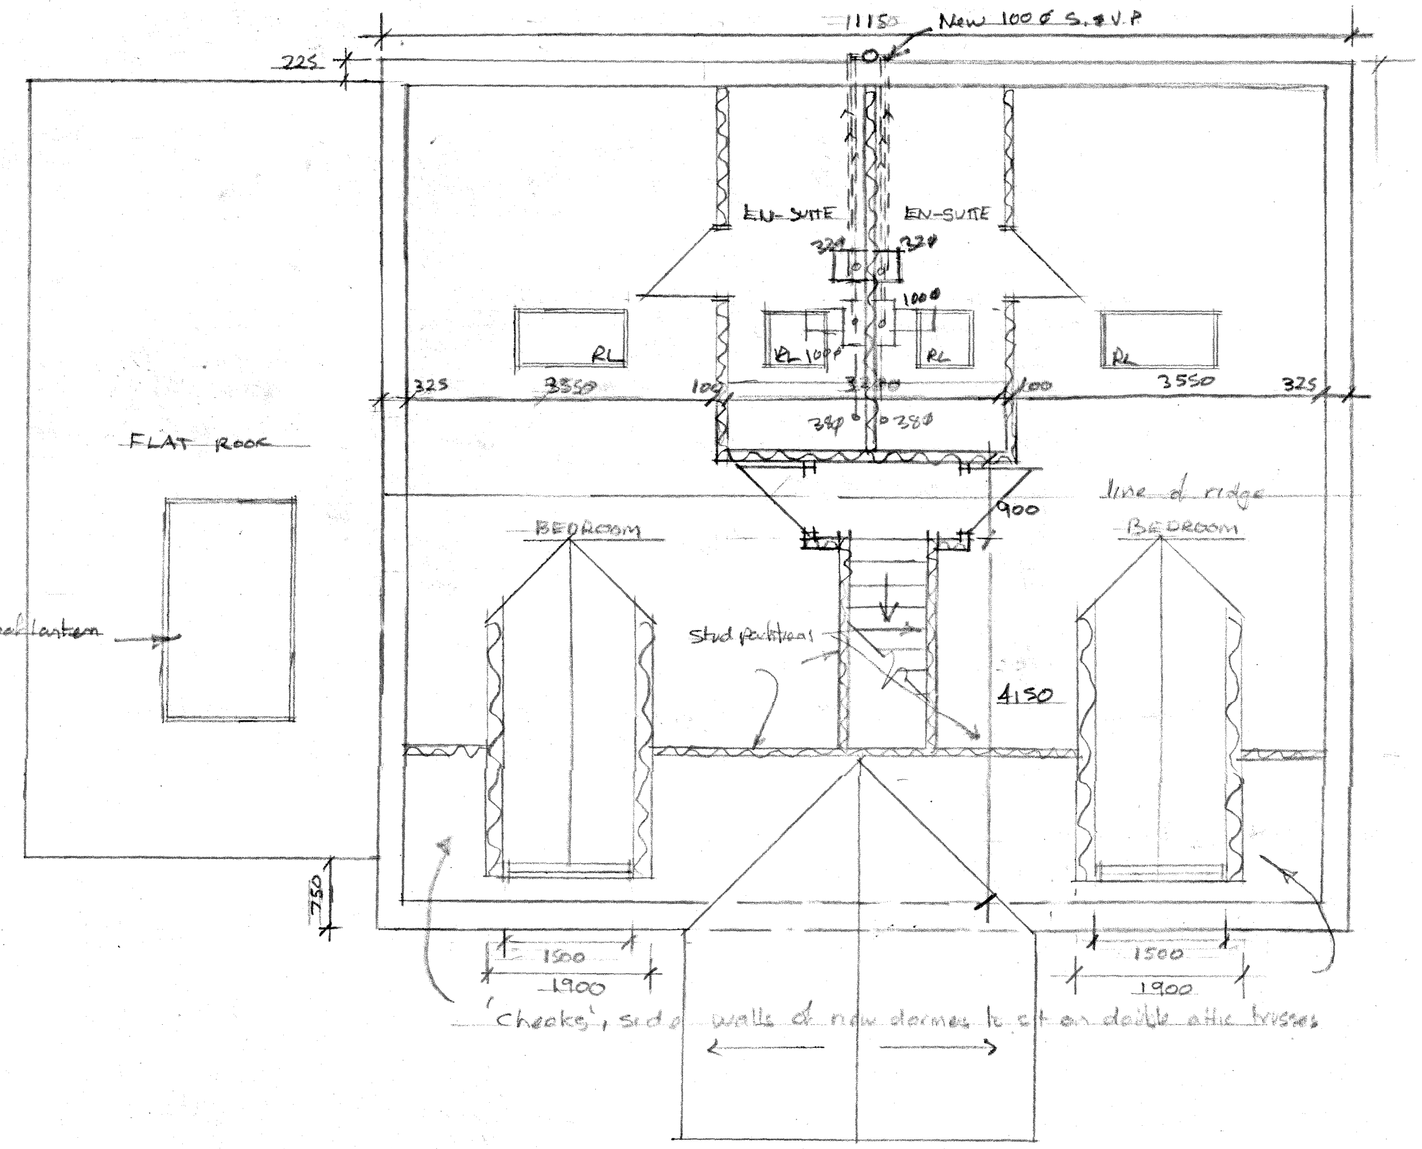

PROPOSED FIRST FLOOR (1:50)

AMENDMENTS
D: Ridge line lowered, dormers narrowed, windows to 1st floor removed, side entry extended and altered with flat roof.
E: Alterations to front access omitted.
F: Positions of rooflights altered A.Collins Nov 2022
G: First floor plan amended to show flat roof entry

JOB
PROPOSED ATTIC CONVERSION with NEW ROOF and 2 No. dormers, Extension to side, Porch, detached store (AMENDED)

ADDRESS
DELFRYN, HEOL-Y-MYNYDD, CEFN COED MERTHYR TYDFIL CF48 2NQ

DRAWING NO	SCALE	DATE	DRAWN
2G	1:50, 1:100	JAN 2023	A COLLINS

MARCH 2023

SCAN + A COPIES