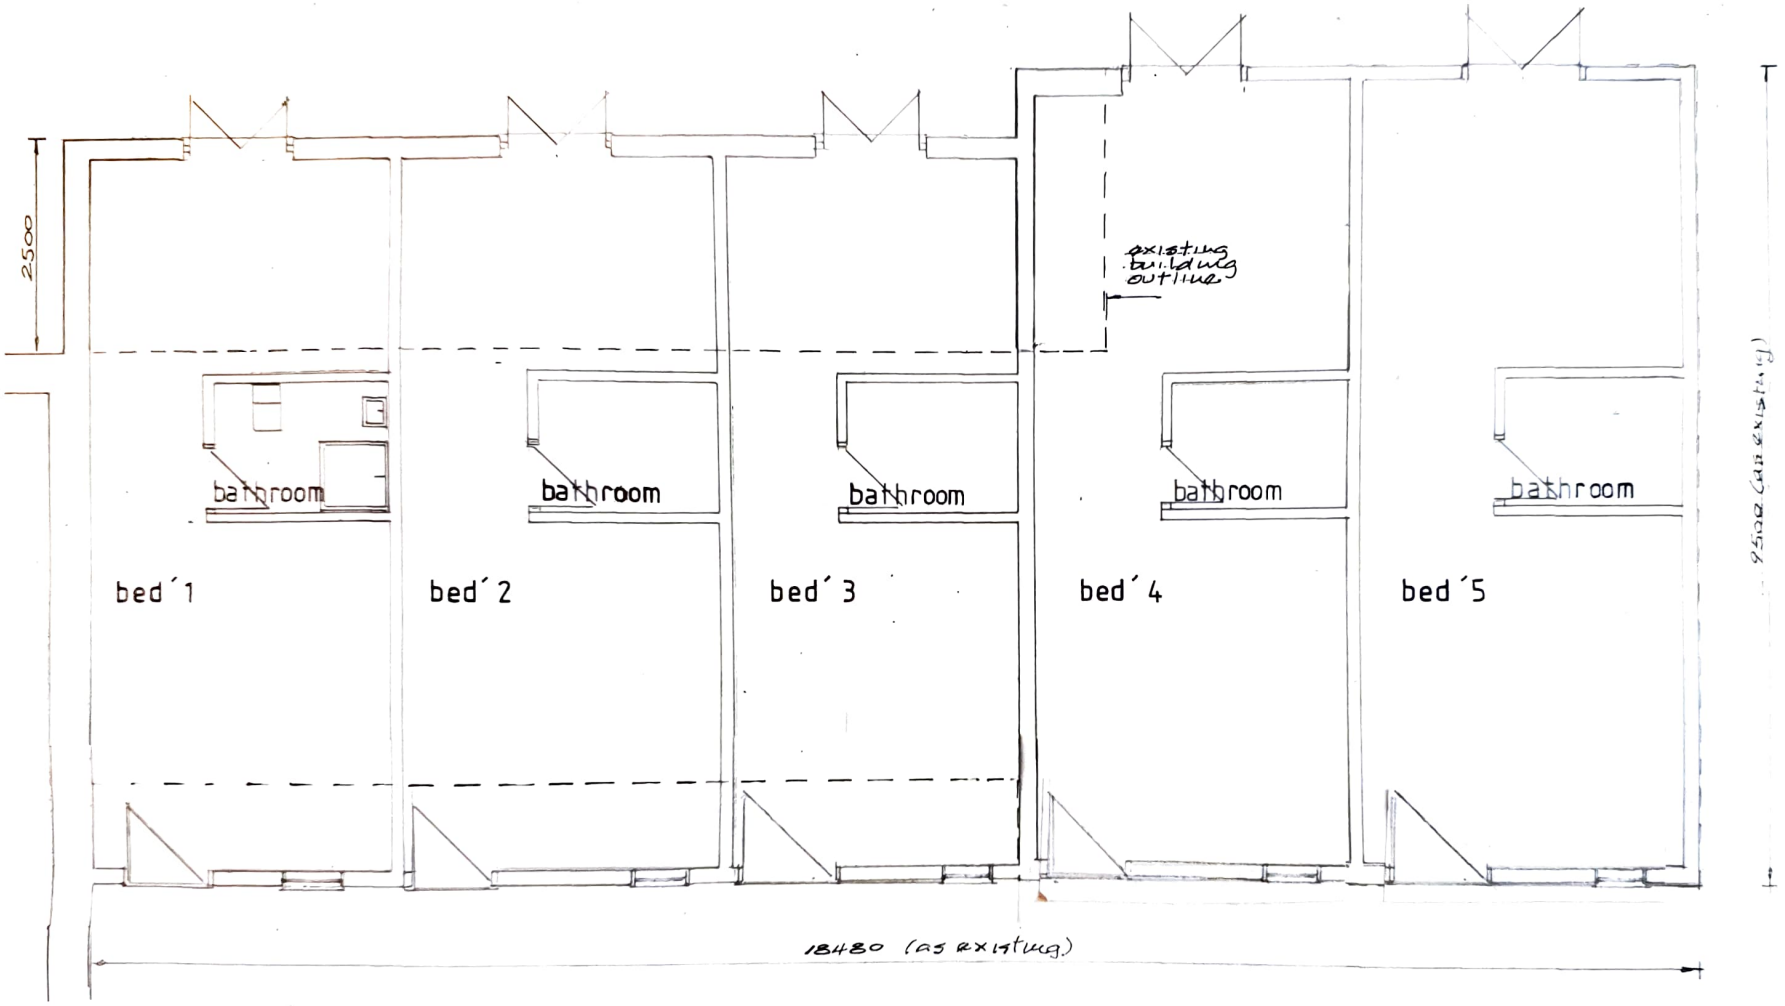


floor plan proposed bedrooms

Rev A
extension reduced in size per TH 18.9.21

Agent	Project
T. Morgan Clifton House Walterside Blaina Gwent tel: 01495 290852	Bautyngwaith Farm Bautyngwaith Trefil proposed conversion of stable building Drawing title proposed floor plan

Dwg No	Date	Scale	Drawn
382/2	15.6.21	1:50/A3	TH