
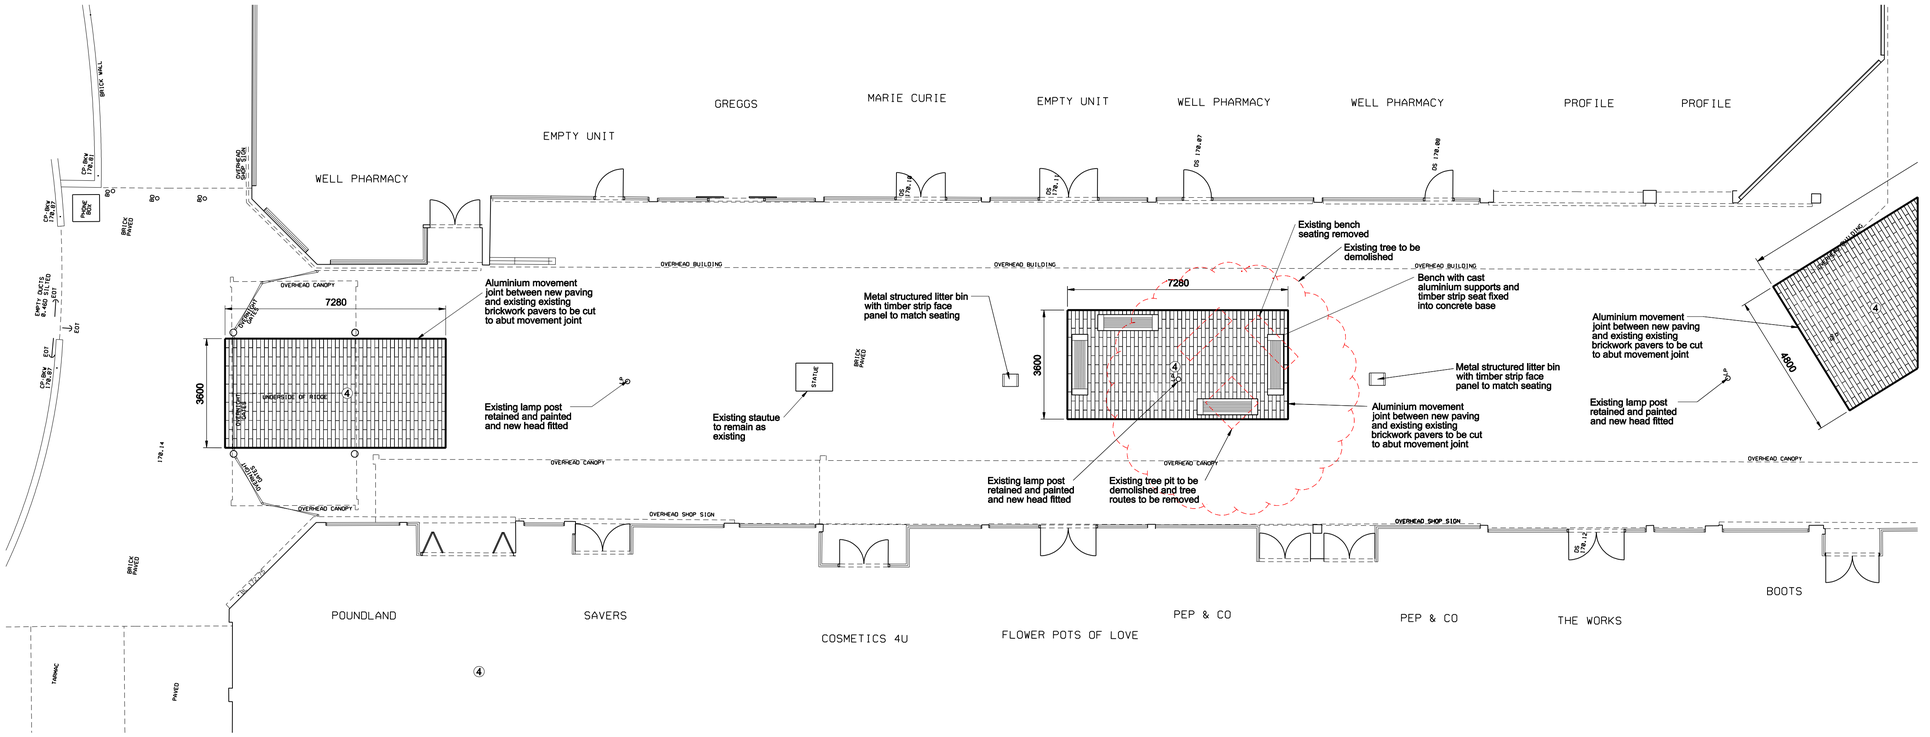


FOR CONTINUATION SEE DRAWING 1122

NORTH MALL - PROPOSED GROUND FLOOR

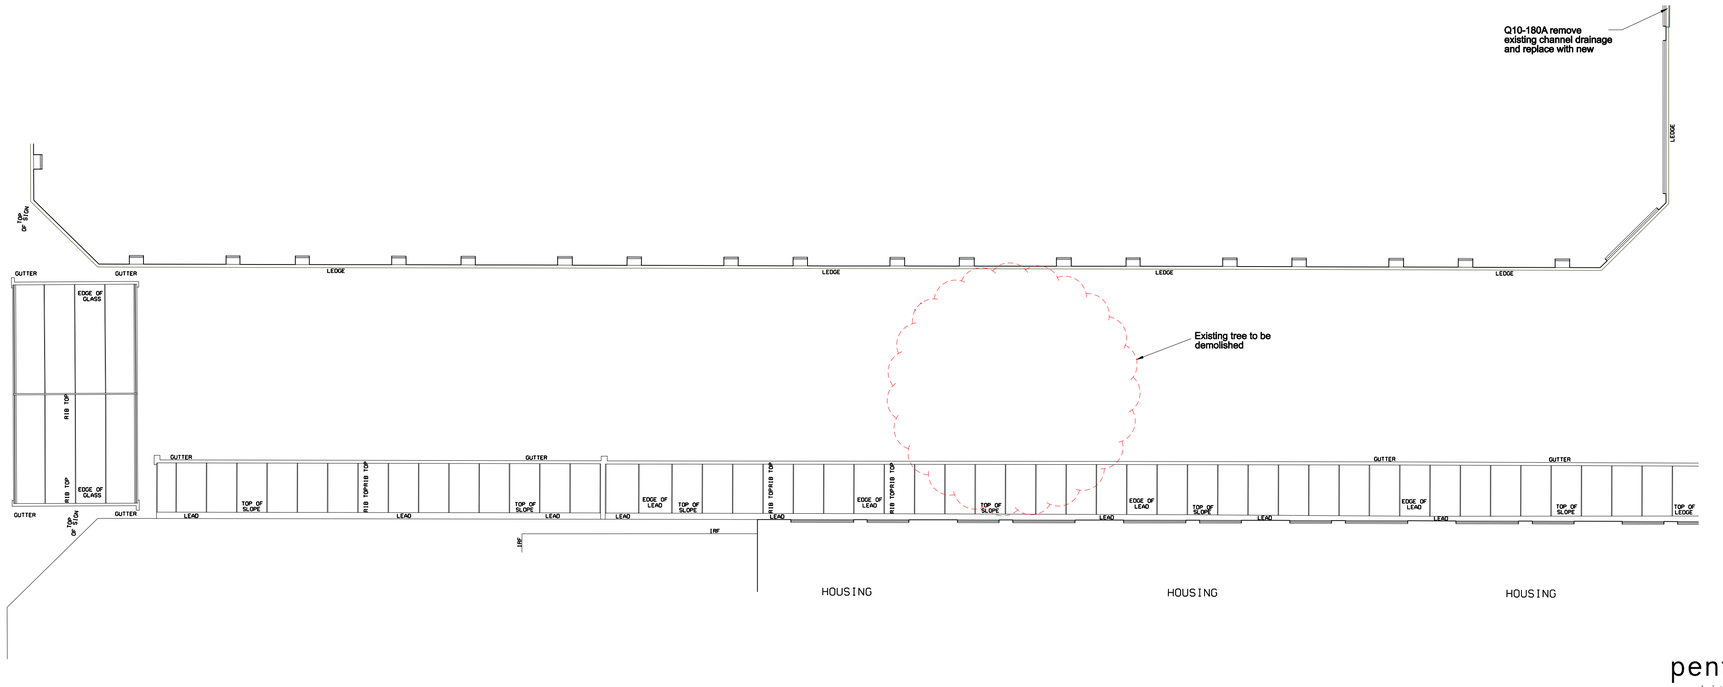

FOR CONTINUATION SEE DRAWING 1122

NORTH MALL - PROPOSED FIRST FLOOR

Revisions

A Block paving, lampost specification and notes amended and paving finishes key added. Drawing sheet amended. 17 SEP '19

B New lamposts omitted and existing lampost retained. 19 SEP '19

C 'Contract Documents' Drawing Status added. Note referring to new fingerpost sign omitted. 18 OCT '19

D Marshalls natural granite slab paving colour Proteus added in lieu of Tritanial to match the adjacent Bus Station. 16 Jun '20


DIMENSIONS ARE NOT TO BE SCALED FROM THIS DRAWING
THIS DRAWING IS COPYRIGHT

CONSTRUCTION RISK HI NUMBER

NOTE:
THIS DRAWING HAS BEEN PRODUCED FROM THIRD PARTY INFORMATION AND IS NOT AN AS BUILT DRAWING.

THIS DRAWING IS ONLY A REPRESENTATION AND THEREFORE DISCREPANCIES MAY BE PRESENT. ALL DIMENSIONS ARE APPROXIMATE ONLY.

IT IS RECOMMENDED THAT A DETAILED SURVEY IS COMMISSIONED PRIOR TO ANY FUTURE DESIGN WORK.

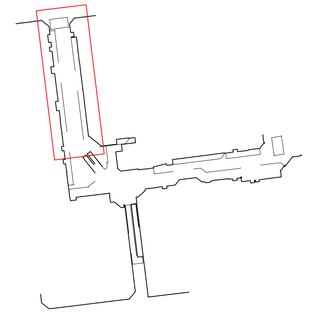

KEY PLAN

FINISHES :-

PAVING -

① MARSHALLS - NATURAL GRANITE SETTS
- COLOUR REF: LARISSA
- 60mm THICK
- 150mm GAUGE
- RANDOM LENGTHS 150 - 300mm

② MARSHALLS - NATURAL GRANITE SETTS
- COLOUR REF: CALLISTO
- 60mm THICK
- 150mm GAUGE
- RANDOM LENGTHS 150 - 300mm

③ MARSHALLS - NATURAL GRANITE SLAB PAVING
- COLOUR REF: PROTEUS
- 60mm THICK
- 300mm OR 600mm GAUGE
- 450mm LENGTH

④ MARSHALLS - MODAL
- COLOURS: LIGHT GRANITE, LIGHT CREAM GRANITE AND MID GREY GRANITE, COLOURS LAID RANDOMLY IN STRETCHER BOND PATTERN
- LENGTH 600mm
- WIDTH 200mm

PAVING SPECIFICATION AND PATTERN BASED ON THAT SUBMITTED FOR CONDITIONAL APPROVAL FOR THE BUS STATION SCHEME, CO-ORDINATION OF GRAIN AND SETTING OUT BY OTHERS.

pentan architects

22 Cathedral Road
Cardiff CF11 9LJ

t: 029 2030 9010
info@pentan.co.uk

Project: ST TYDFIL SHOPPING CENTRE
Client: R & M WILLIAMS
Drawing Title: PROPOSED NORTH MALL GROUND & FIRST FLOOR PLAN

Date: JUL '19
Scale: 1:100 @ A1
Drawing No.: 3779_A_1120
Rev.: D

NOTES. Do not scale. All dimensions are in millimetres unless stated otherwise

...\MR SET - PROPOSED.dgn 16/06/2020 15:09:32