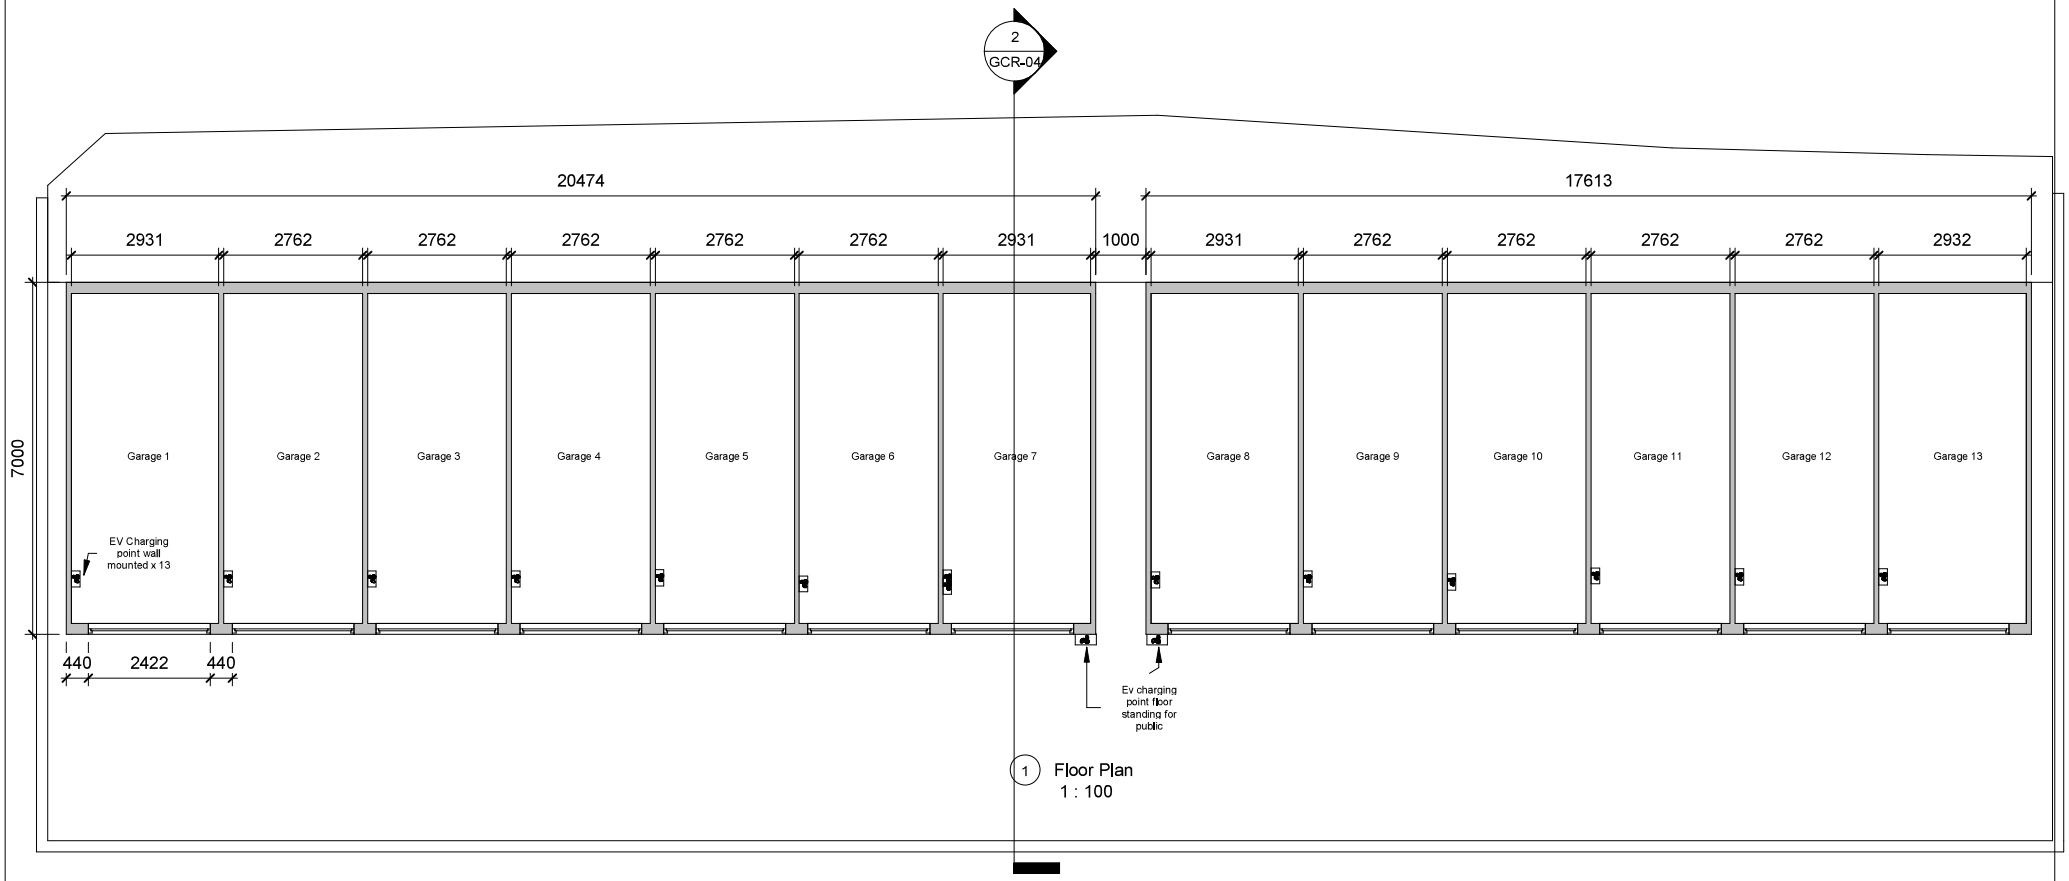


1 Floor Plan
1 : 100

PROJECT: Garages	SHEET: Floor Plans
INDIGO DESIGN (Part of 3dcadwales Ltd) 5 Ashlea Drive, Merthyr Tydfil, CF47 0NY Tele 01685 385746 Mob - 07940913216 Email: philp@3dcadwales.co.uk	Address: Land between Twynfa & Oaklands, Goitre Coed Road, Treharris, CF46 5BB
This Drawing is Copyright. Dimensions to be checked on site and not scaled from this drawing	Checked by: JH; Drawn by: PH; Scale (@ A3): 1 : 100
PURPOSE OF ISSUE: Planning Approval	DRWAING NUMBER: GCR-01

Rev No	Description	Date
A	Issue	24/02/2022