
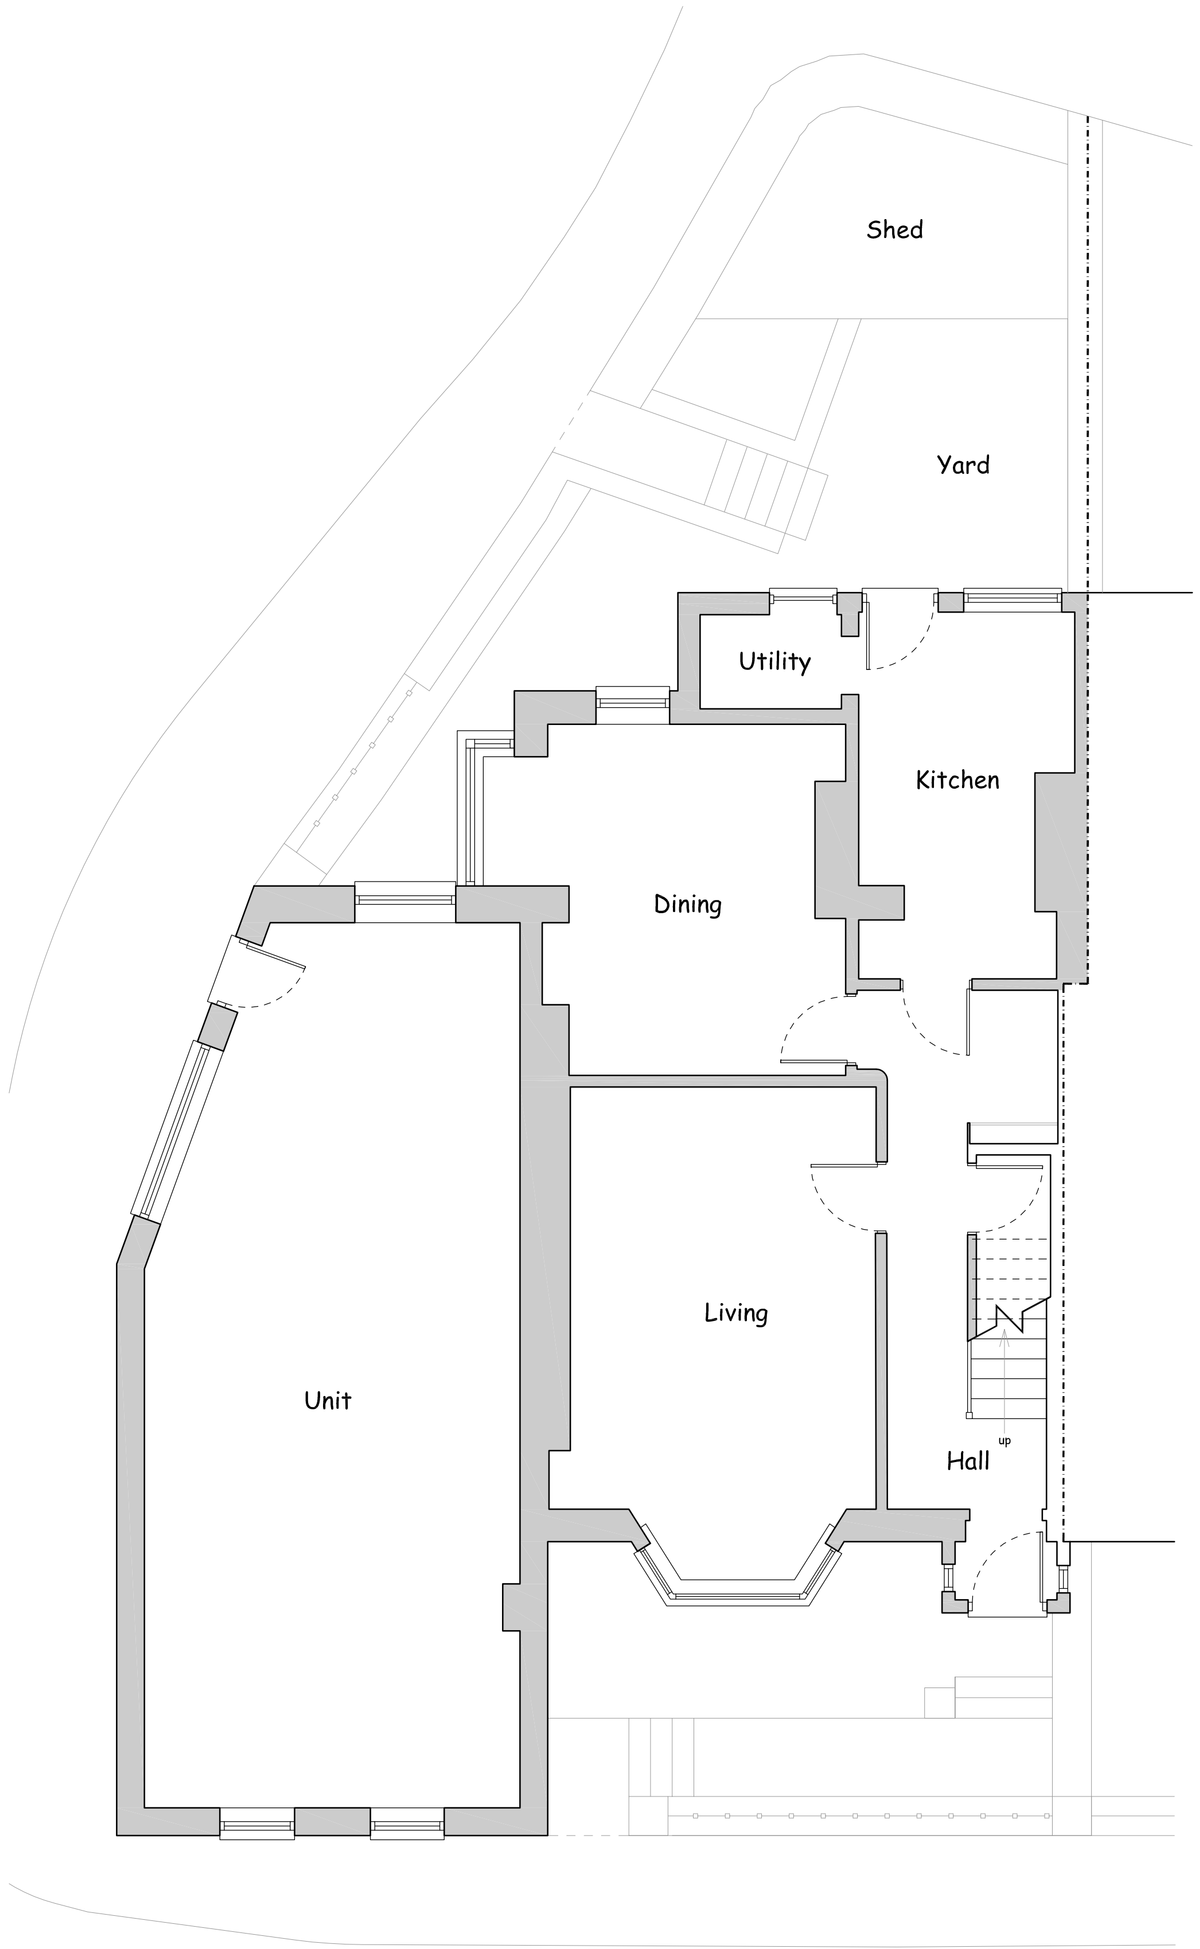


GROUND FLOOR PLAN

0m 1m 2m 3m 4m 5m

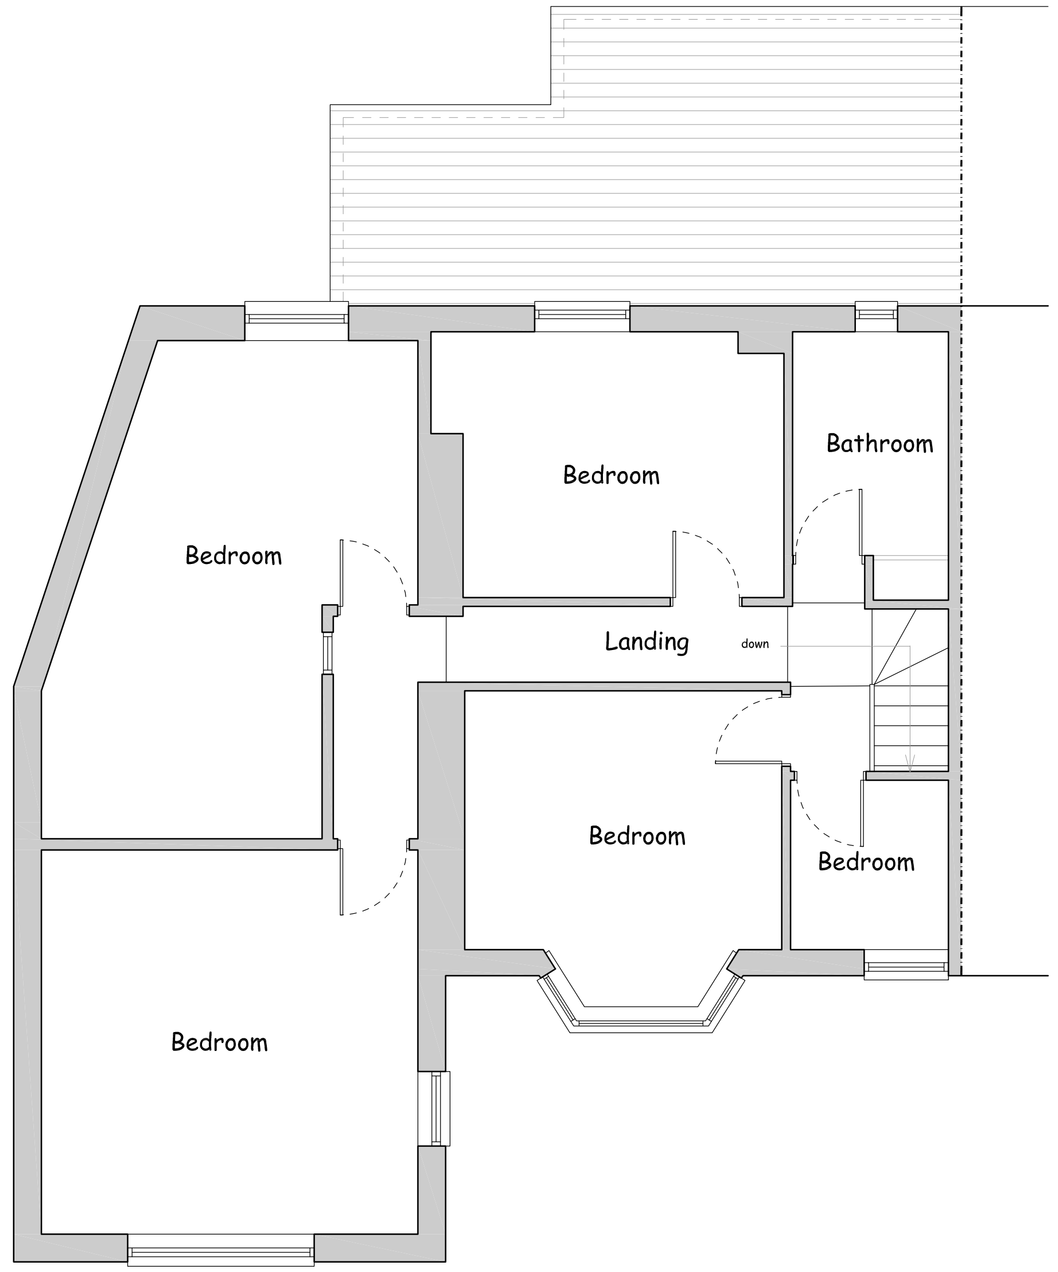

FIRST FLOOR PLAN

0m 1m 2m 3m 4m 5m

Drawing No R612-01 A1

NOTES:
THIS DRAWING IS COPYRIGHT.
DO NOT SCALE FROM THIS DRAWING.
WORK TO FIGURED DIMENSIONS ONLY.
CHECK ALL DIMENSIONS ON SITE.
ANY DISCREPANCIES TO BE NOTIFIED TO THE ARCHITECT.

NOTES:
DRAWINGS HAVE BEEN PRODUCED FOR PLANNING AND BUILDING REGULATIONS PURPOSES ONLY. THE CONSTRUCTION (DESIGN AND MANAGEMENT) REGULATIONS 2015 (CDM) IS THE RESPONSIBILITY OF THE CLIENT/ CONTRACTOR UNLESS OTHERWISE AGREED IN WRITING.

REVISIONS

RICHARD ANDREWS ARCHITECTS
sustainable:modern:creative

THE STABLES, THE ESTATES OFFICE, 25-26 GOLD TOPS, NEWPORT, NP20 4PG
PHONE: 01633 744144
EMAIL: admin@ra-architects.co.uk

RICHARD ANDREWS ARCHITECTS LTD
REGISTERED IN ENGLAND AND WALES NO. 6774171.
REGISTERED OFFICE: COMPANIES HOUSE, CROWN WAY, CARDIFF, CF14 3UZ
www.ra-architects.co.uk

Job 1 Glen View Villas
TREHARRIS
Merthyr Tydfil
CF46 5PT

Drawing Existing Layout Plans

Number R612-01 A1

Scale	Date	Drawn	Checked
1:50	04/21	LS	

16/07/2021 14:24:46 L:\RA Architects\RAA Projects\R612 1 Glen View Villas, Treharris\CAD\R612-01 Existing.dwg — ISO A1