
Date	Drawn	Check	Description	Rev.
//**	***	***	**********	*

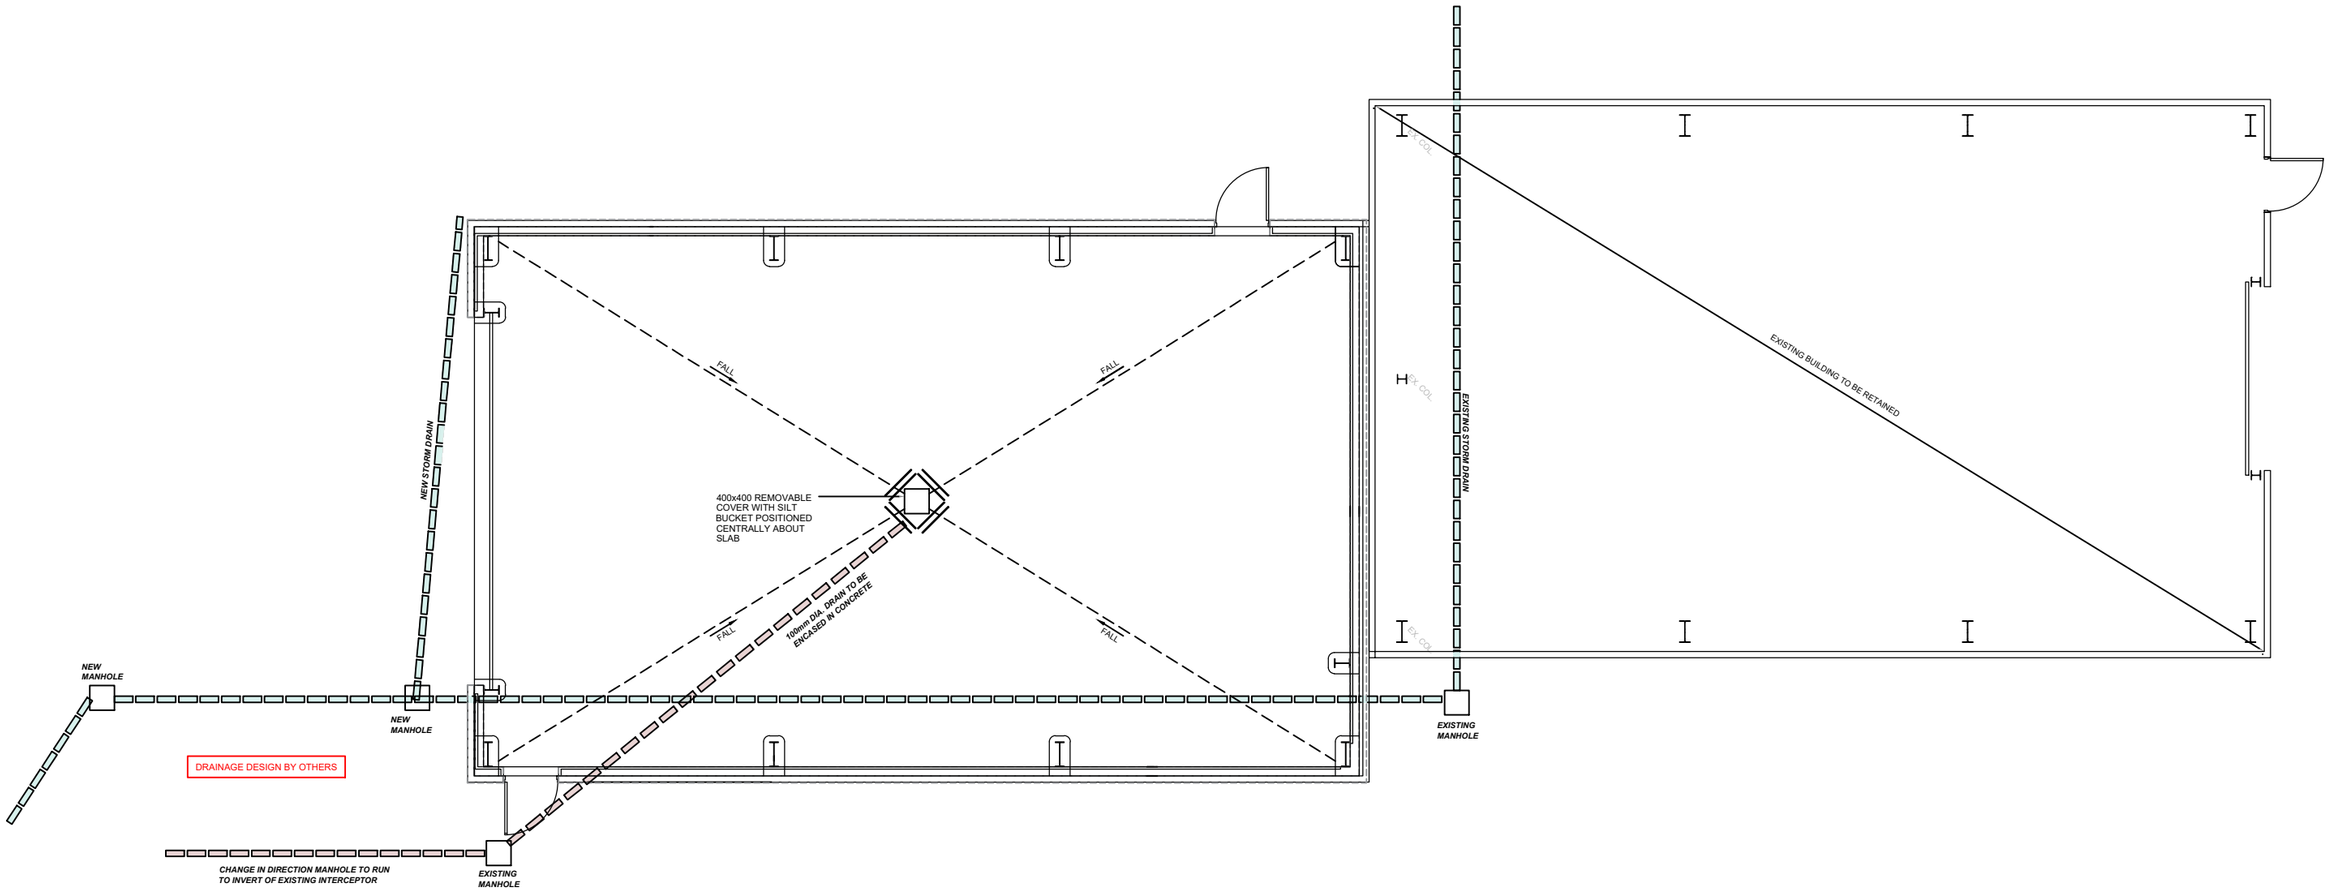

Proposed Floor Plan

1:100 @ A3

Replacement Washdown Building, Linde Industrial Estate, Merthyr CF48 4LA	Job No. 20_080	
	Dwg No. AL(0)20	Rev.
Title: Proposed Floor Plan		
Date: 27/08/2020	Drawn:	Scale: 1:100 @ A3

C2J Architects · Town planners
Environmental & Urban design
Unit 1A, Compass Business Park, Pacific Road, Cardiff. CF24 5HL
www.c2jarchitects.co.uk
tel: 029 20452100