
SCALE BAR 1:50


0 1 2 3 4 5

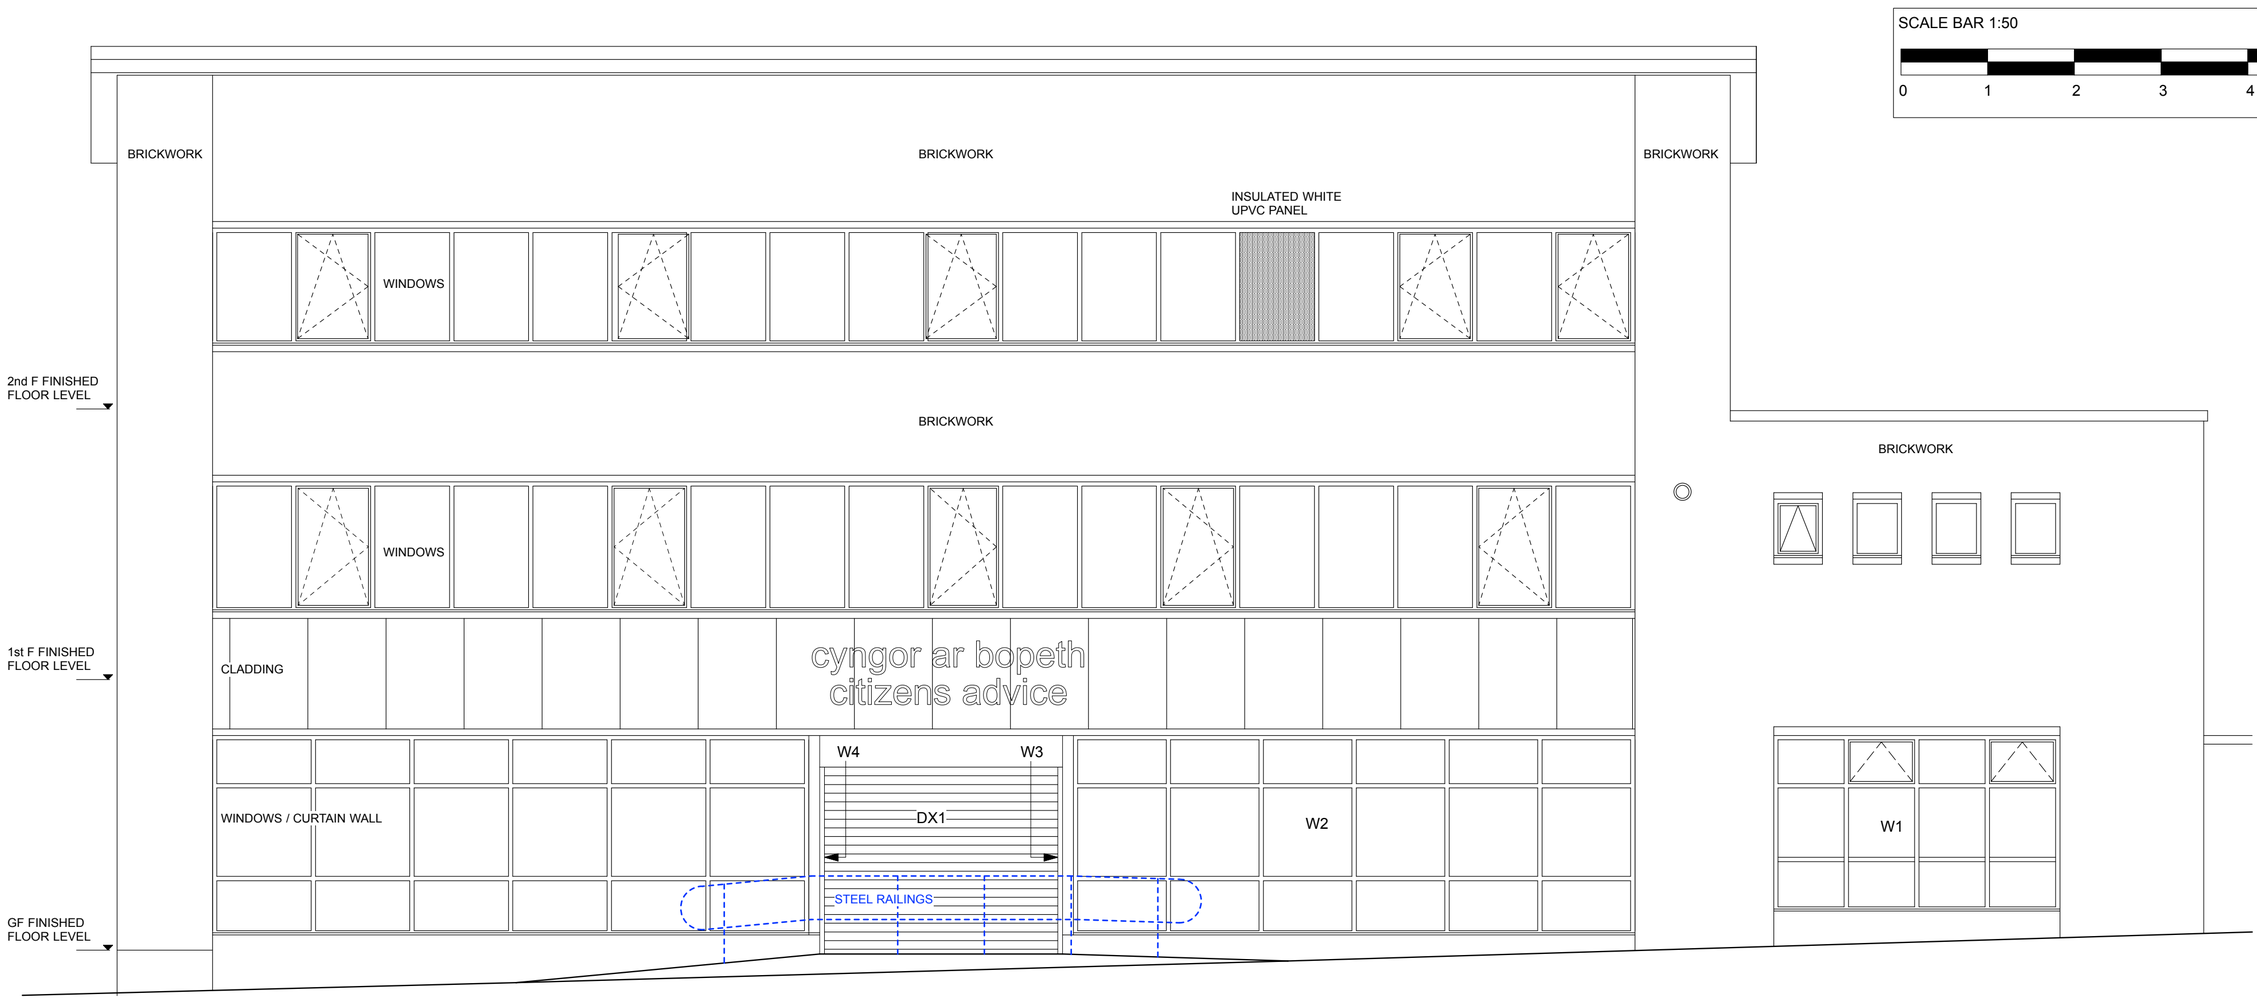


SURVEY : ELEVATION TO POST OFFICE LANE (EAST)



SURVEY : SOUTH ELEVATION

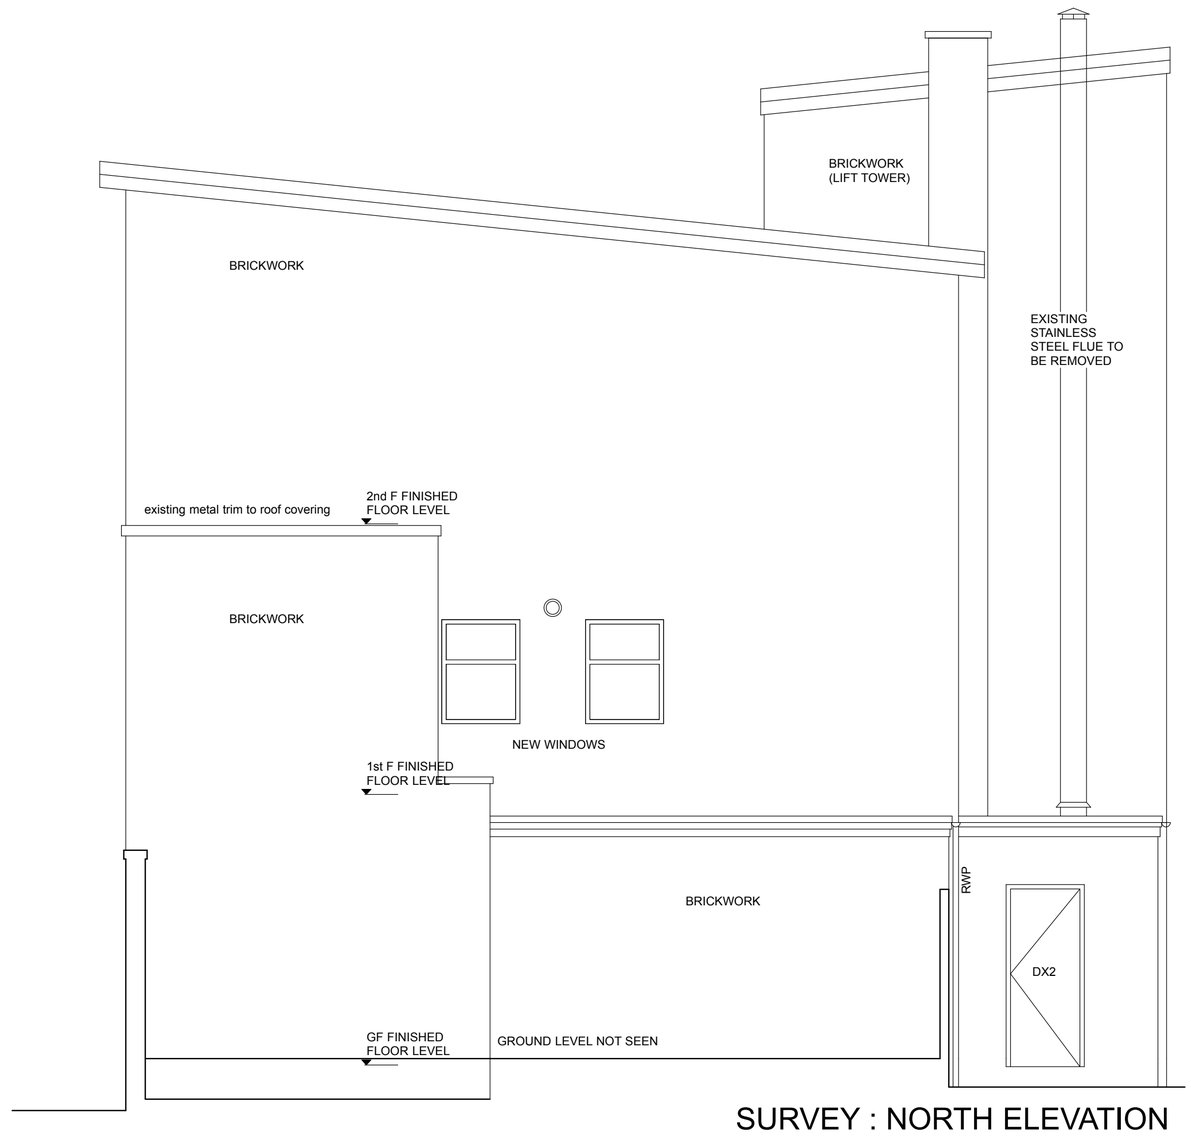

SURVEY : NORTH ELEVATION

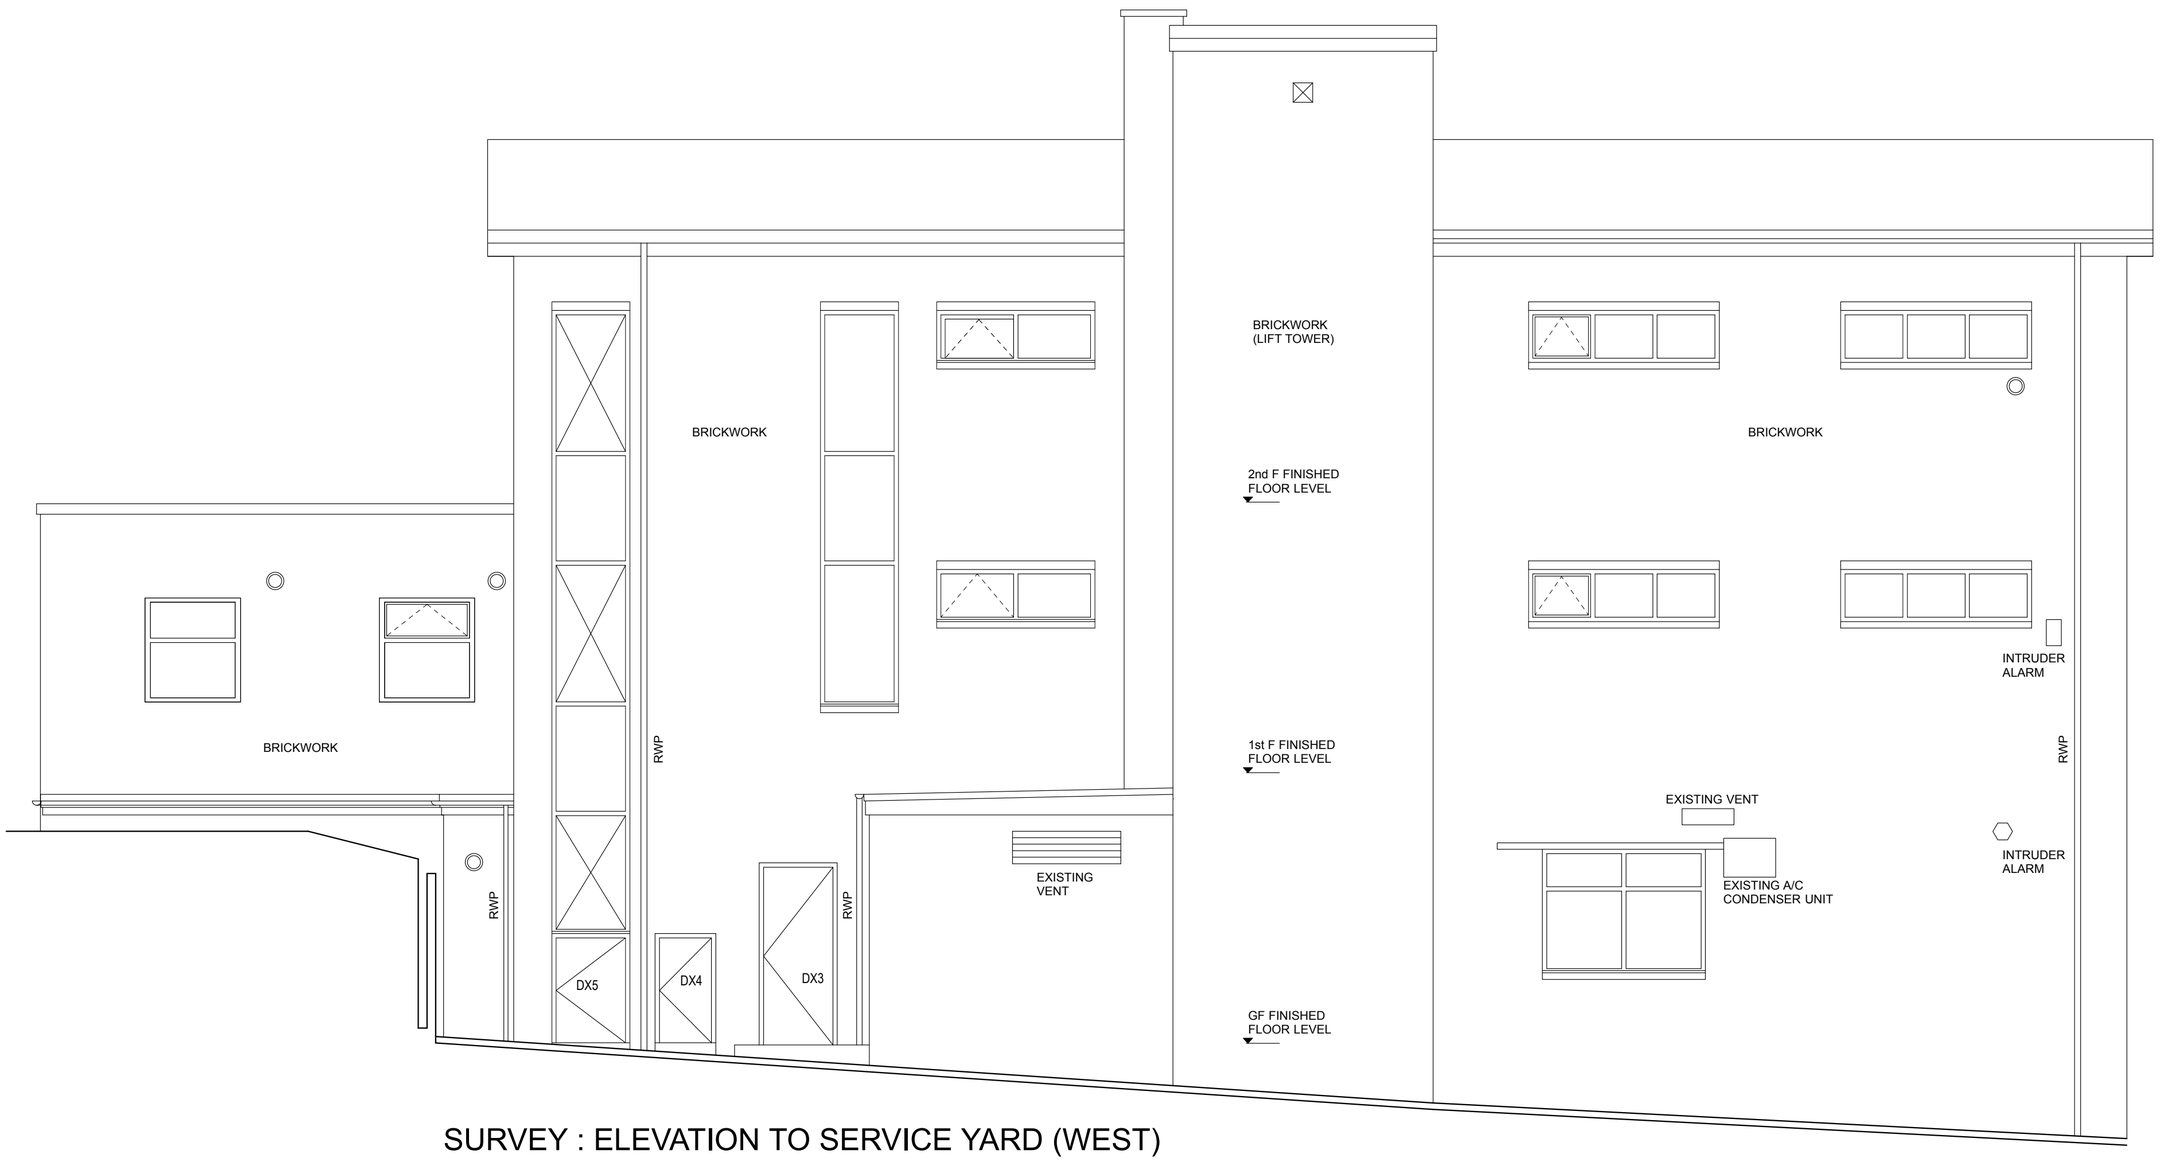

SURVEY : ELEVATION TO SERVICE YARD (WEST)

DRAWING STATUS

PLANNING DRAWING

This drawing, the works and concepts depicted are the copyright of ADJ Architects and may not be reproduced or made use of, either directly or indirectly, without express written consent.

Do not scale off this drawing.

All heights, levels, sizes and dimensions to be checked on site before any work is put to hand.

ADJ Architects
Hopslade, Eastham, Tenbury Wells. WR15 8NN
andy@adjarchitects.co.uk phone : 077 969 32398

Client: Citizens Advice Merthyr Tydfil

Project: NEW AIR CONDITIONING UNITS

Drawing Title: SURVEY : ELEVATIONS

CAD Ref	Drawn
9071	ADJ
Date	Scale
June 21	1:50 @ A1

Project No.	Drawing No.	Revision
9071	11	-