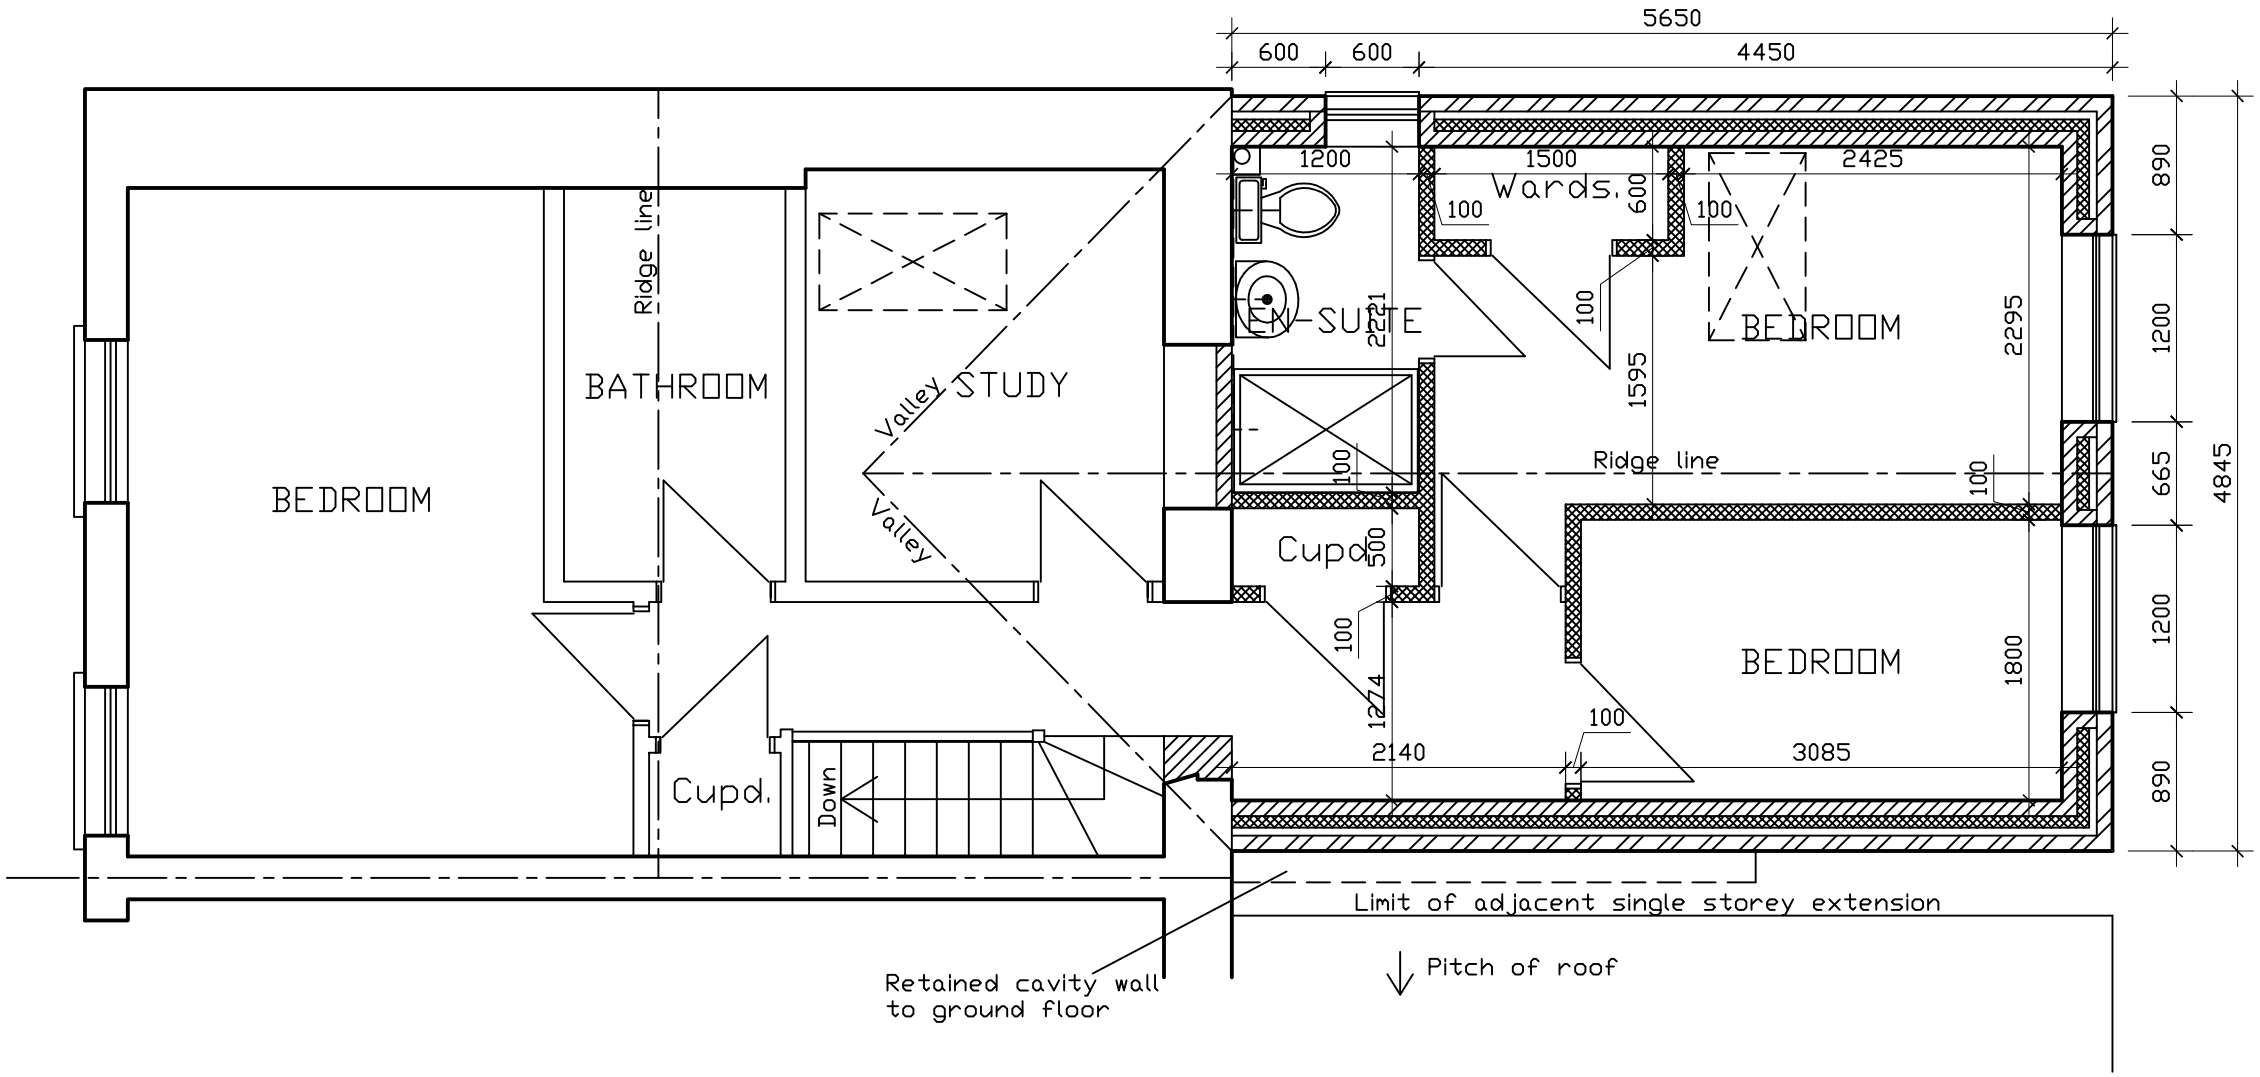


PROPOSED FIRST FLOOR PLAN

PROJECT
PROPOSED IMPROVEMENTS/ALTERATIONS
I, PENLAN STREET,
PENTREBACH,
MERTHYR TYDFIL.

DRAWING PROPOSED FIRST FLOOR PLAN

SCALE 1:50 ***DATE*** SEPTEMBER 2022

DRAWN RE ***DRG.NO.*** 4

THIS DRAWING IS COPYRIGHT