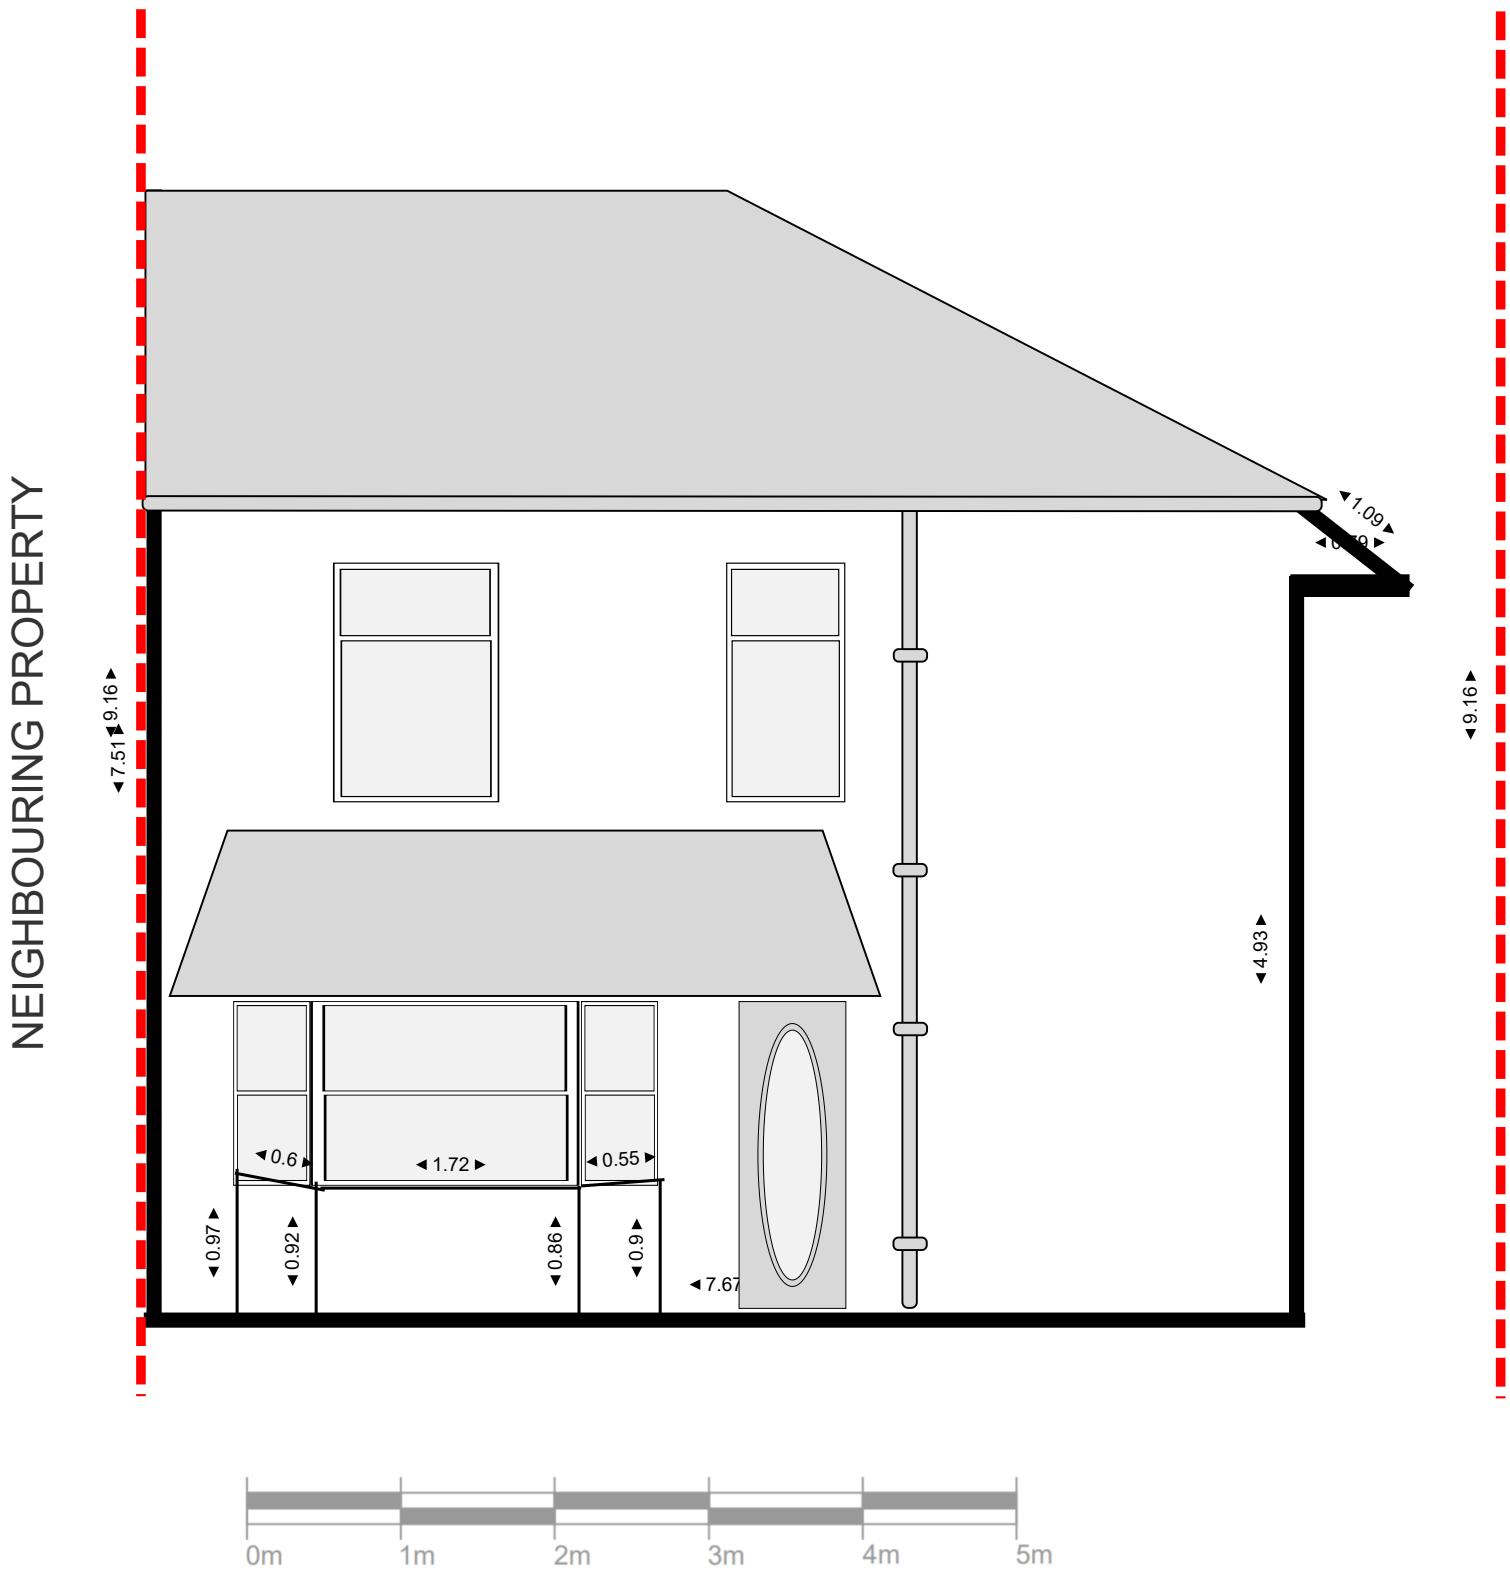


Site:	**26 MAEN GILFACH FRONT ELEVATION PROPOSED**	Drawing: **801506-B**	Project: **0000416CG**	Drawn: **CDavies**	Notes:	**MAINTY Group Consulting LTD 18A NBC Newport NP194RF**
C'et:	**DUGARD PROPERTY**	Scale: **N/A**	Date: **23/01/2024**	Rev: **A**		