
IN CASE OF DOUBT OR DISCREPANCIES PLEASE REFER TO ARCHITECT FOR INSTRUCTIONS.
USE GIVEN DIMENSIONS ONLY. DO NOT SCALE
THIS DRAWING IS COPYRIGHT.

Solar Panel & roof windows not to scale on this drawing



'The Stoke Shelter' by Cyclepods

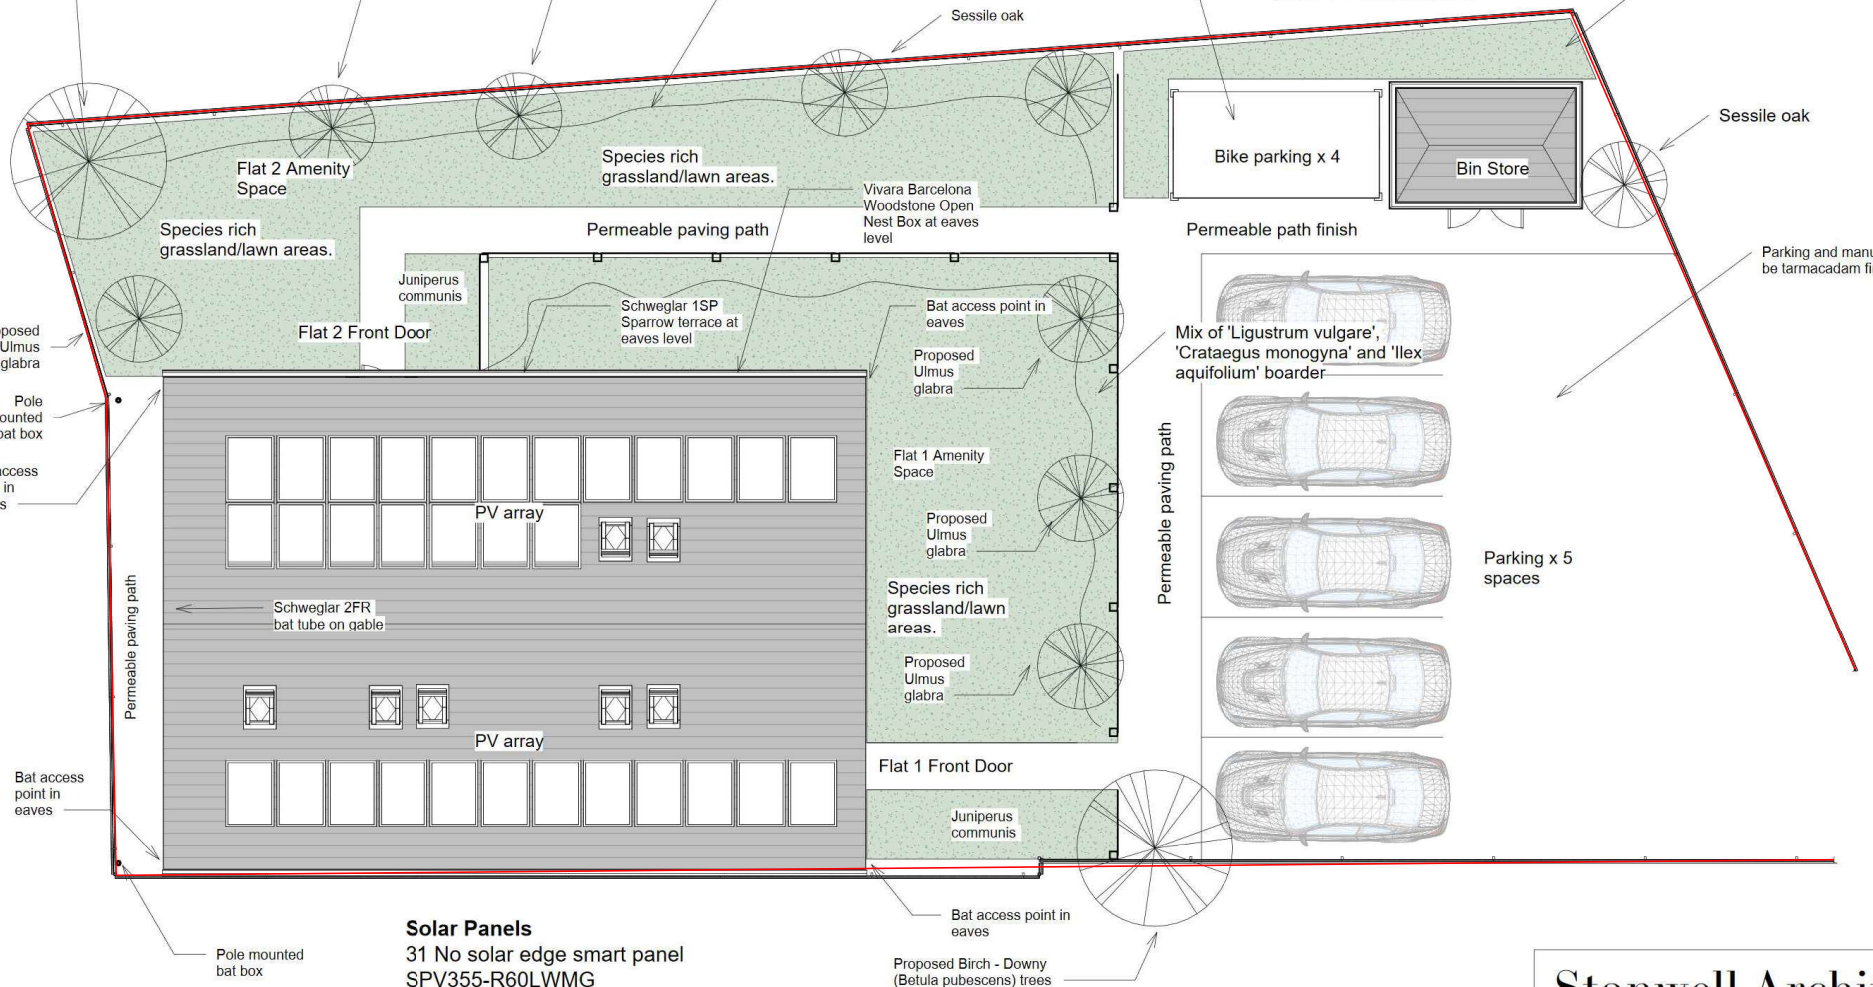

Render
Silicon render thin-coat
Colour - Antique-white



Solar Panels
31 No solar edge smart panel
SPV355-R60LWMG
1766mm x 1052mm x 40mm

Hit and miss fence panel
Colour - Natural
Height - 1.8m



This fencing style consists of alternately fixed vertical wooden boards with small gaps in between

Roof Tiles
Ludlow Major_Concrete Interlocking Tile
Colour - Smooth Grey



Position of Fence

Purpose of Drawing:
BUILDING REGS

Stanwell Architects

Project: Bridge Street, Aberfan

Date	Drawing No.	Drawn by	Scale (@ A3)
November 23	A105	GCP	1 : 100

Client	Drawing Name	REV
J Howe	Proposed Site Plan	7

gary@stanwellarchitects.co.uk Tel: 07980 865879
Company No.: 13506844 Reg address: 7 Herbert Terrace, Penarth, CF64 2AH

19/12/2024 21:07:32