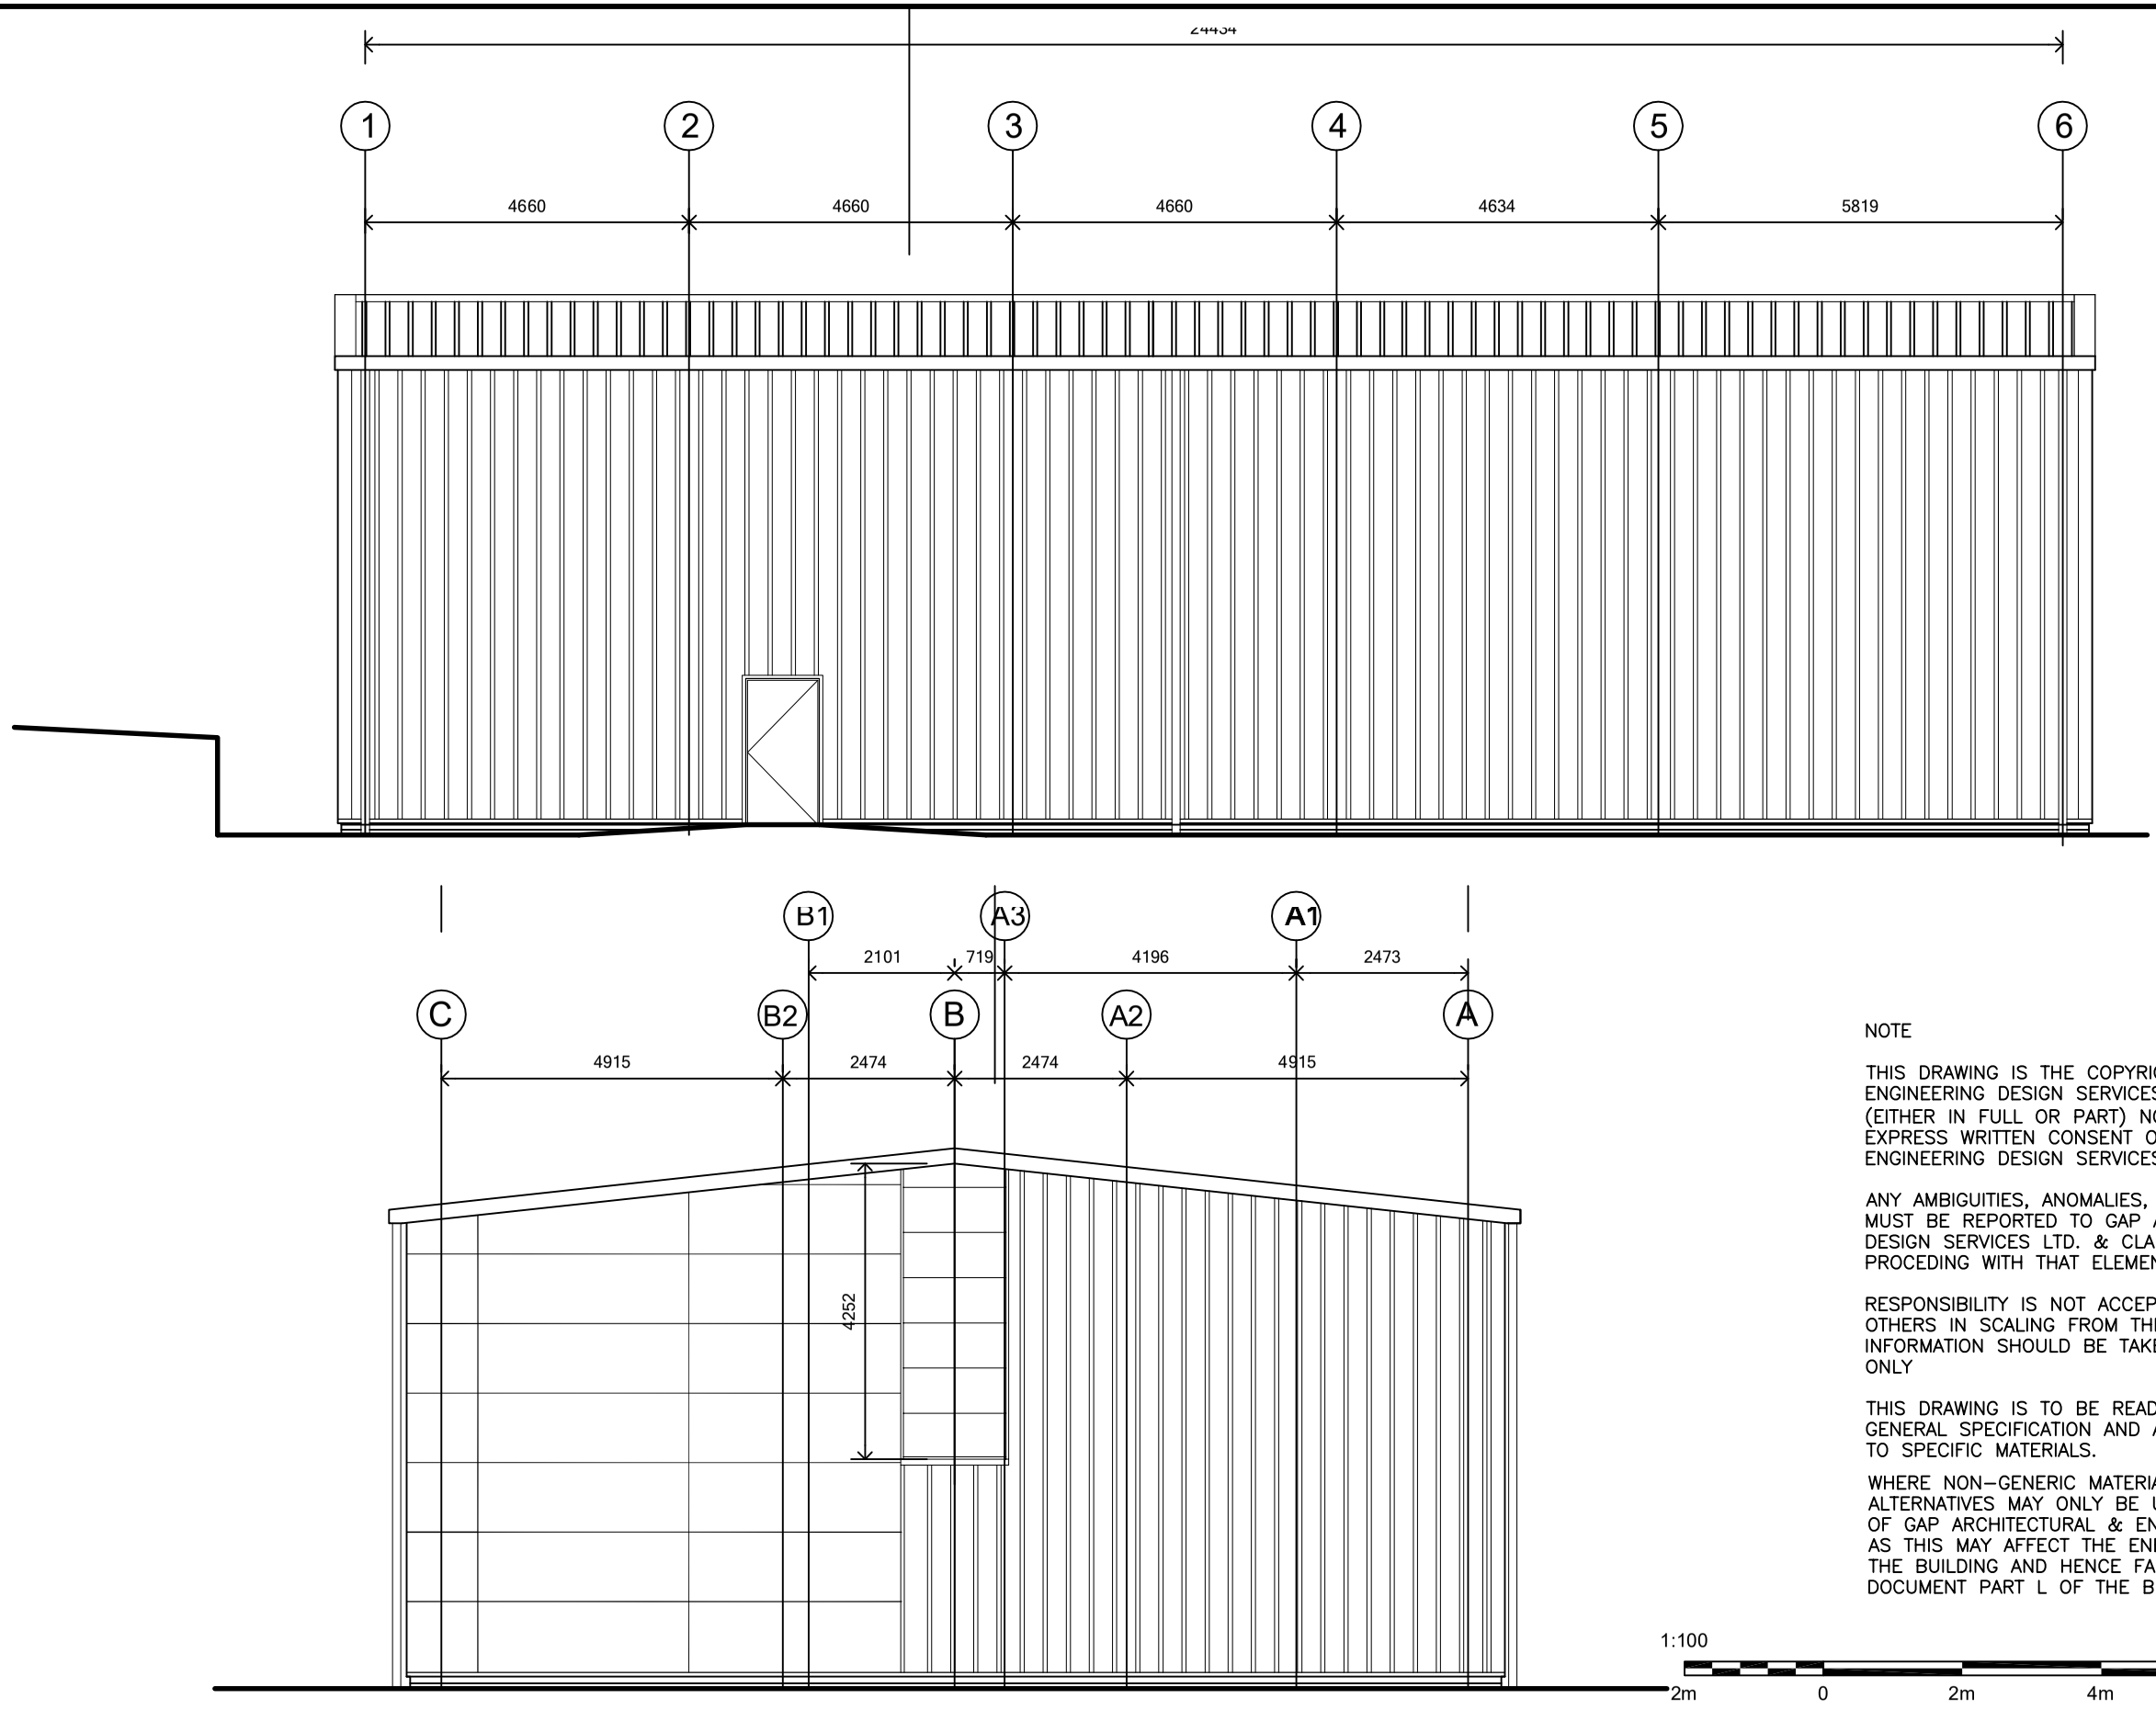

REAR

1:100

2m 0 2m 4m 6m 8m 10m

NOTE

THIS DRAWING IS THE COPYRIGHT © OF GAP ARCHITECTURAL & ENGINEERING DESIGN SERVICES LTD. IT MUST NOT BE COPIED (EITHER IN FULL OR PART) NOR AMENDED WITHOUT THE EXPRESS WRITTEN CONSENT OF GAP ARCHITECTURAL & ENGINEERING DESIGN SERVICES LTD.

ANY AMBIGUITIES, ANOMALIES, DISCREPANCIES, OR OMISSIONS MUST BE REPORTED TO GAP ARCHITECTURAL & ENGINEERING DESIGN SERVICES LTD. & CLARIFIED IN WRITING BEFORE PROCEDING WITH THAT ELEMENT OF WORK.

RESPONSIBILITY IS NOT ACCEPTED FOR ERRORS MADE BY OTHERS IN SCALING FROM THIS DRAWING. ALL CONSTRUCTION INFORMATION SHOULD BE TAKEN FROM FIGURED DIMENSIONS ONLY

THIS DRAWING IS TO BE READ IN CONJUNCTION WITH THE GENERAL SPECIFICATION AND ANY COSSH DOCUMENTS RELATING TO SPECIFIC MATERIALS.

WHERE NON-GENERIC MATERIALS HAVE BEEN SPECIFIED, ALTERNATIVES MAY ONLY BE USED WITH THE WRITTEN CONSENT OF GAP ARCHITECTURAL & ENGINEERING DESIGN SERVICES LTD. AS THIS MAY AFFECT THE ENERGY PERFORMANCE RATING OF THE BUILDING AND HENCE FAILURE UNDER APPROVED DOCUMENT PART L OF THE BUILDING REGULATIONS.

GAP ARCHITECTURAL & ENGINEERING DESIGN SERVICES Ltd

22 Ty-Isaf Bungalows
Pen-Yr-Heol
Caerphilly
Caerphilly CBC CF83 2RG

Tel: 01443 831844
Mobile: 07923265127
Email: info@gap-architectural.co.uk
Web: www.gap-architectural.co.uk

Client
Paisley Park Family Vets

Revision	Date
.	.

Project Title
Proposed Veterinary Practice.

Drawing Title
Proposed Side and Rear Elevations

Office of Origin
VALLEYS OFFICE

Status
PLANNING

Drawn By
SBH

Date
FEB 2024

Project No.
24-014

Scale
1/100@A3

File
.

Drawing No.
206

Revision
.