

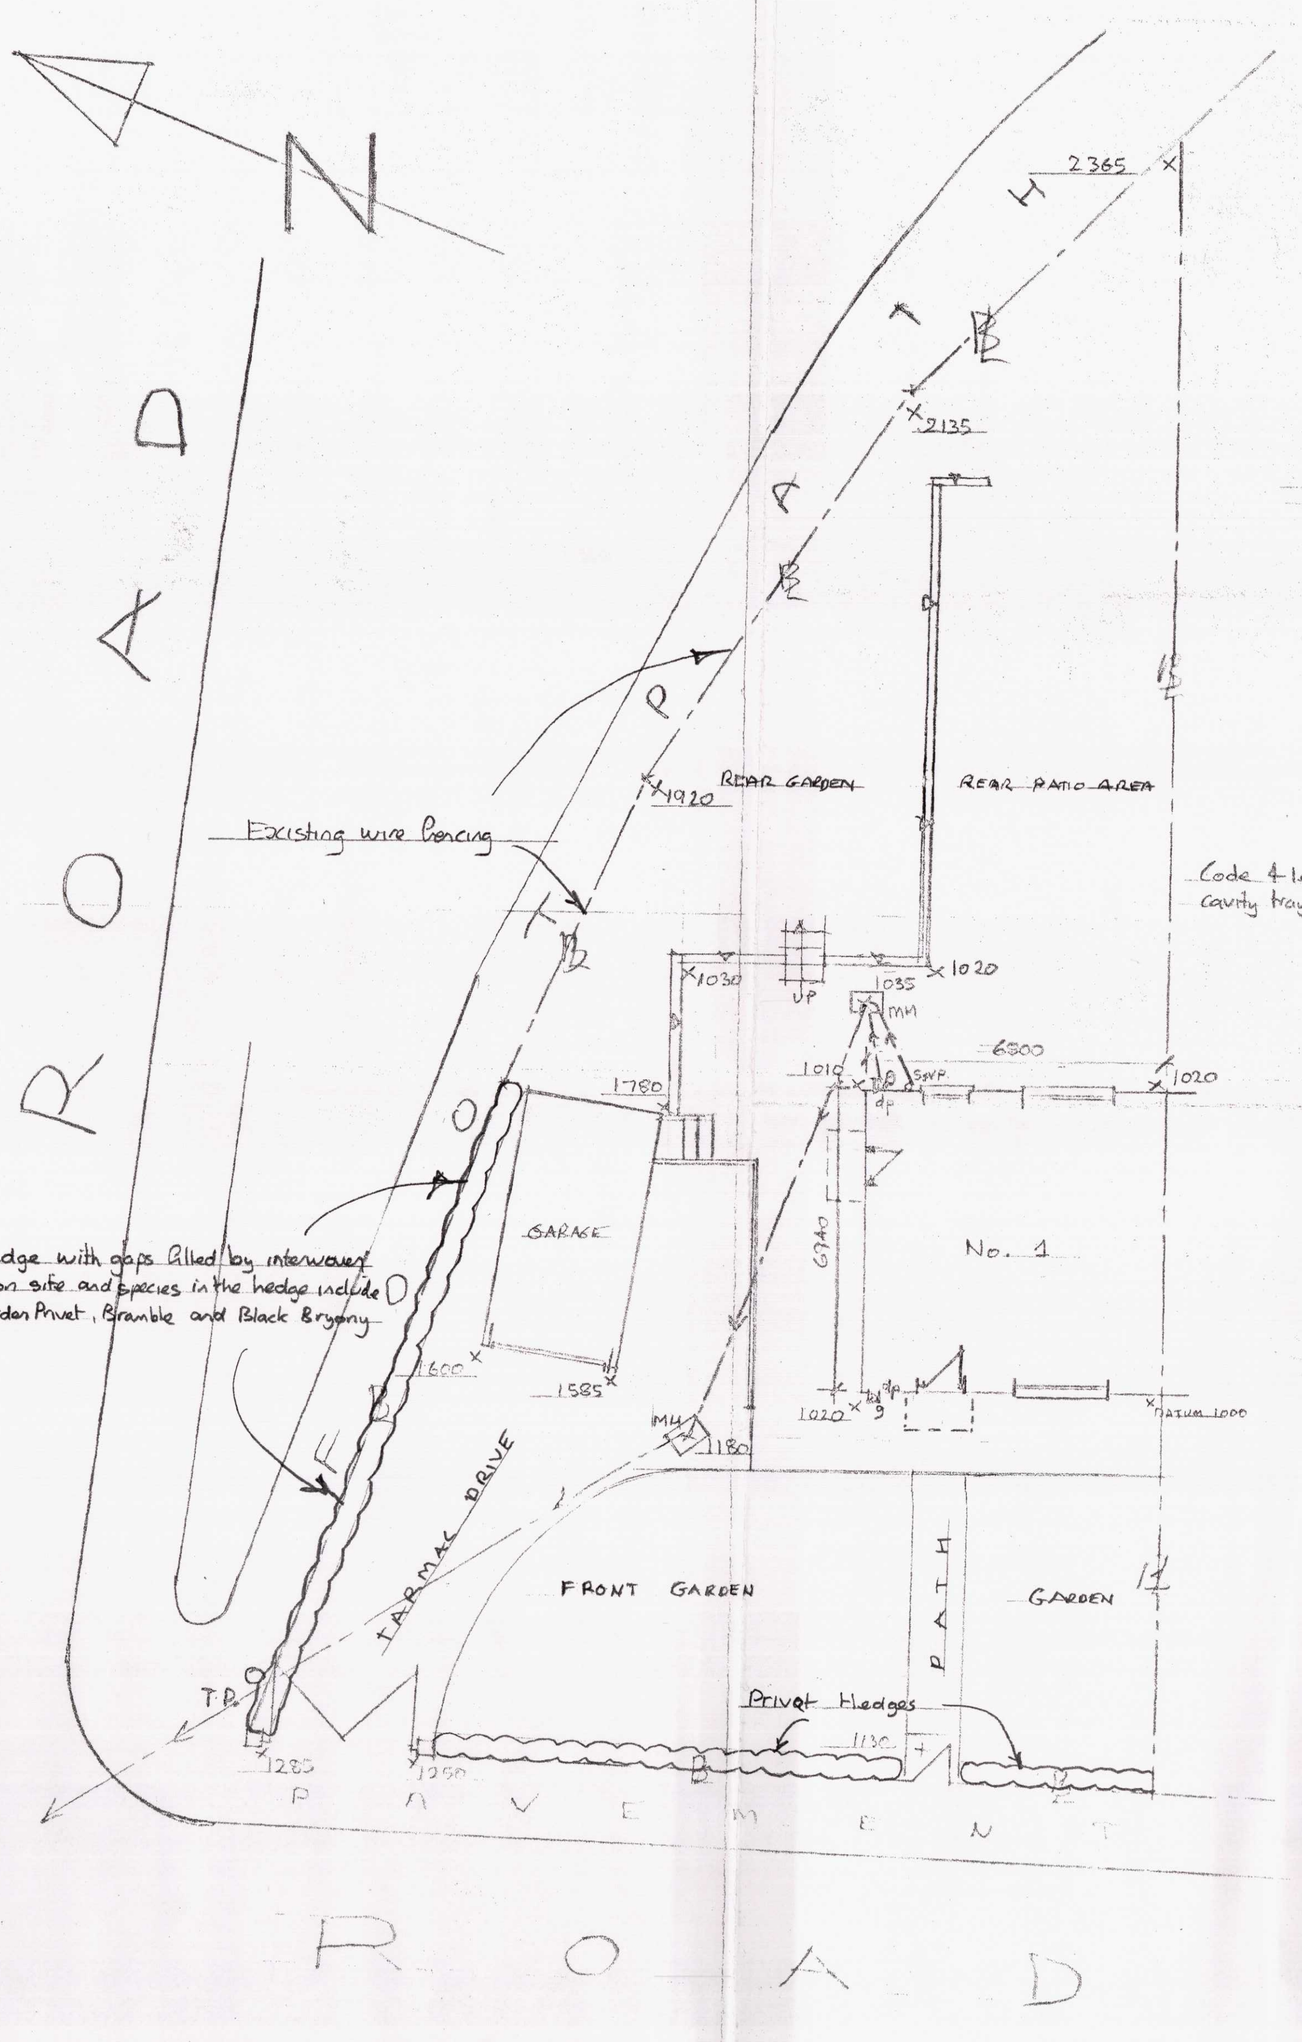



EXISTING SITE LAYOUT 1:100

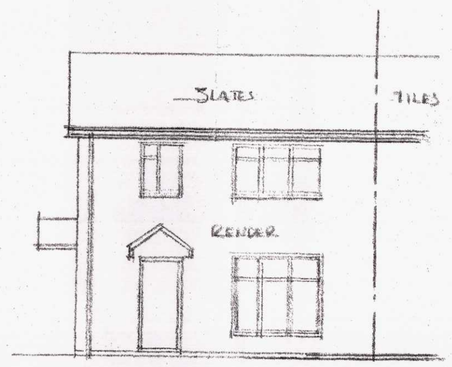


EXISTING SOUTH WEST ELEVATION 1:100

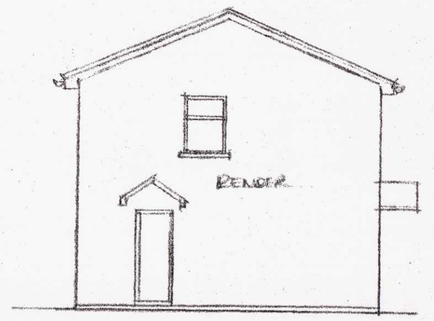


EXISTING NORTH WEST ELEVATION 1:100

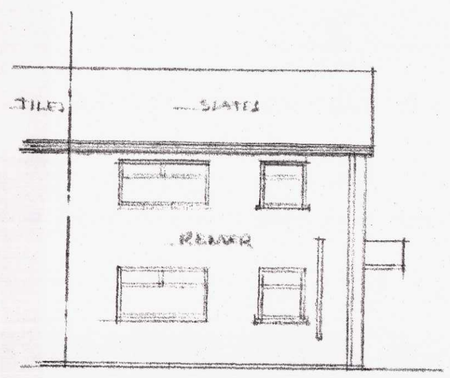


EXISTING NORTH EAST ELEVATION 1:100

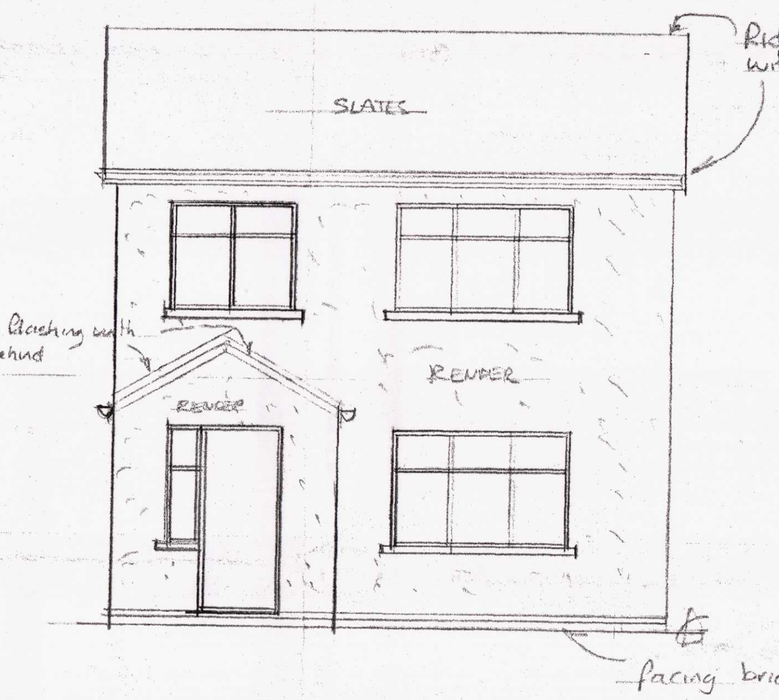


PROPOSED SOUTH WEST ELEVATION 1:50

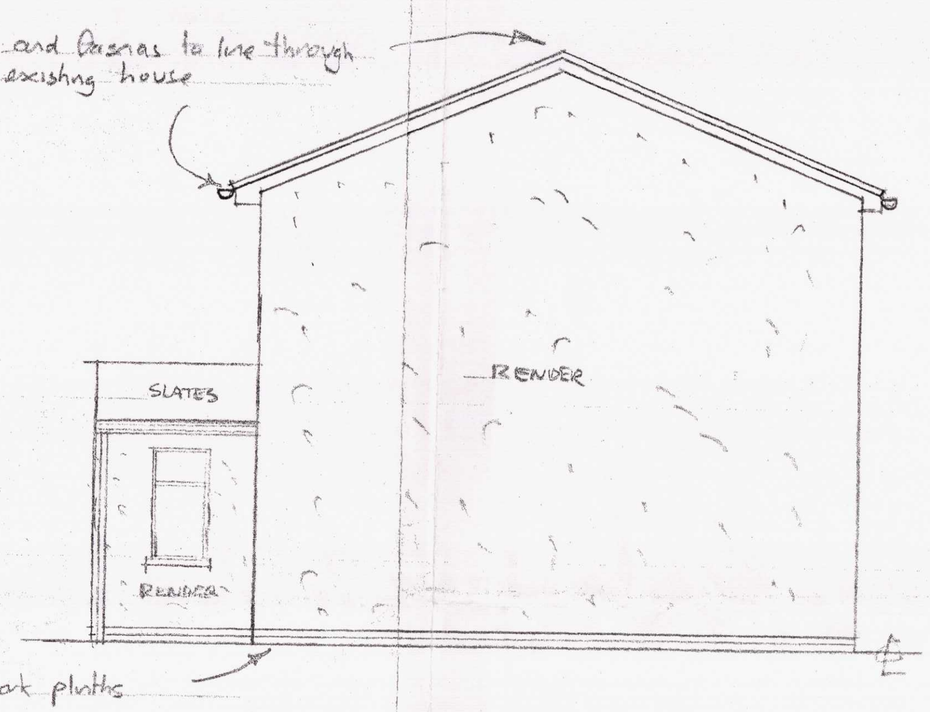

PROPOSED SOUTH EAST ELEVATION 1:50

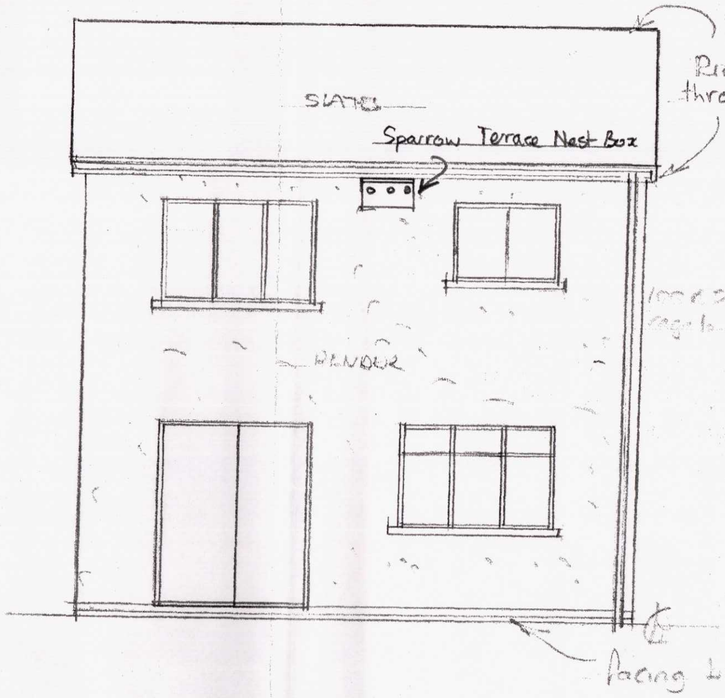

PROPOSED NORTH EAST ELEVATION 1:50

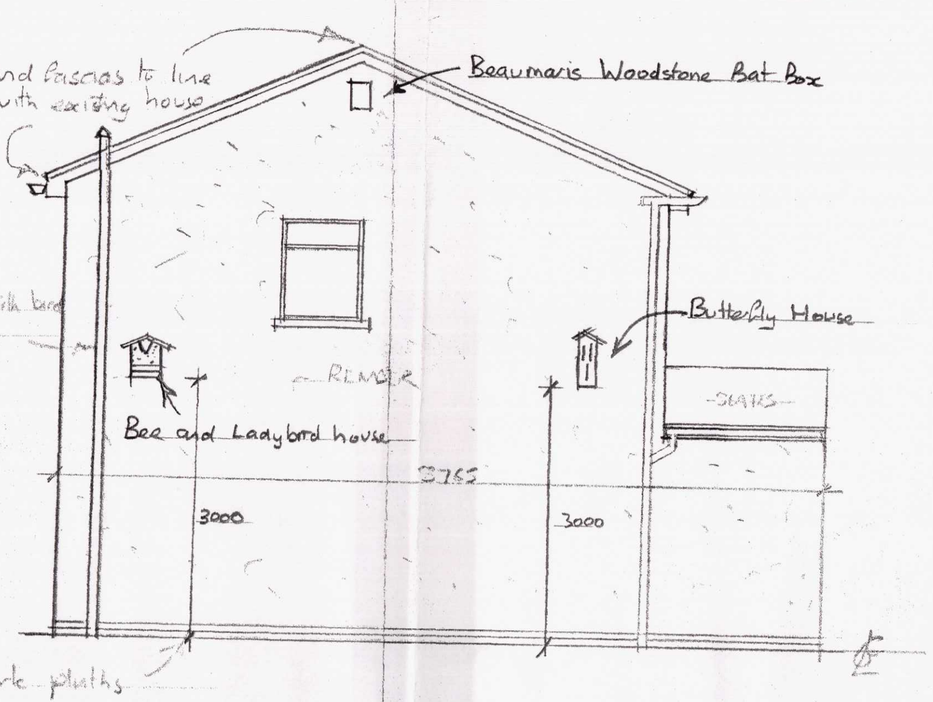

PROPOSED NORTH WEST ELEVATION 1:50

JOB
PROPOSED NEW HOUSE ADJACENT TO EXISTING HOUSE
ECOLOGICAL ENHANCEMENTS (part 1)

ADDRESS
1 MANORAU, QUEENSROAD,
MERTHYR TYDFIL

DRAWING No.	SCALE	DATE	DRAWN
3 of 4	1:50, 1:100	AUG 2020 JAN 2021 FEB 2021	A COLLINS