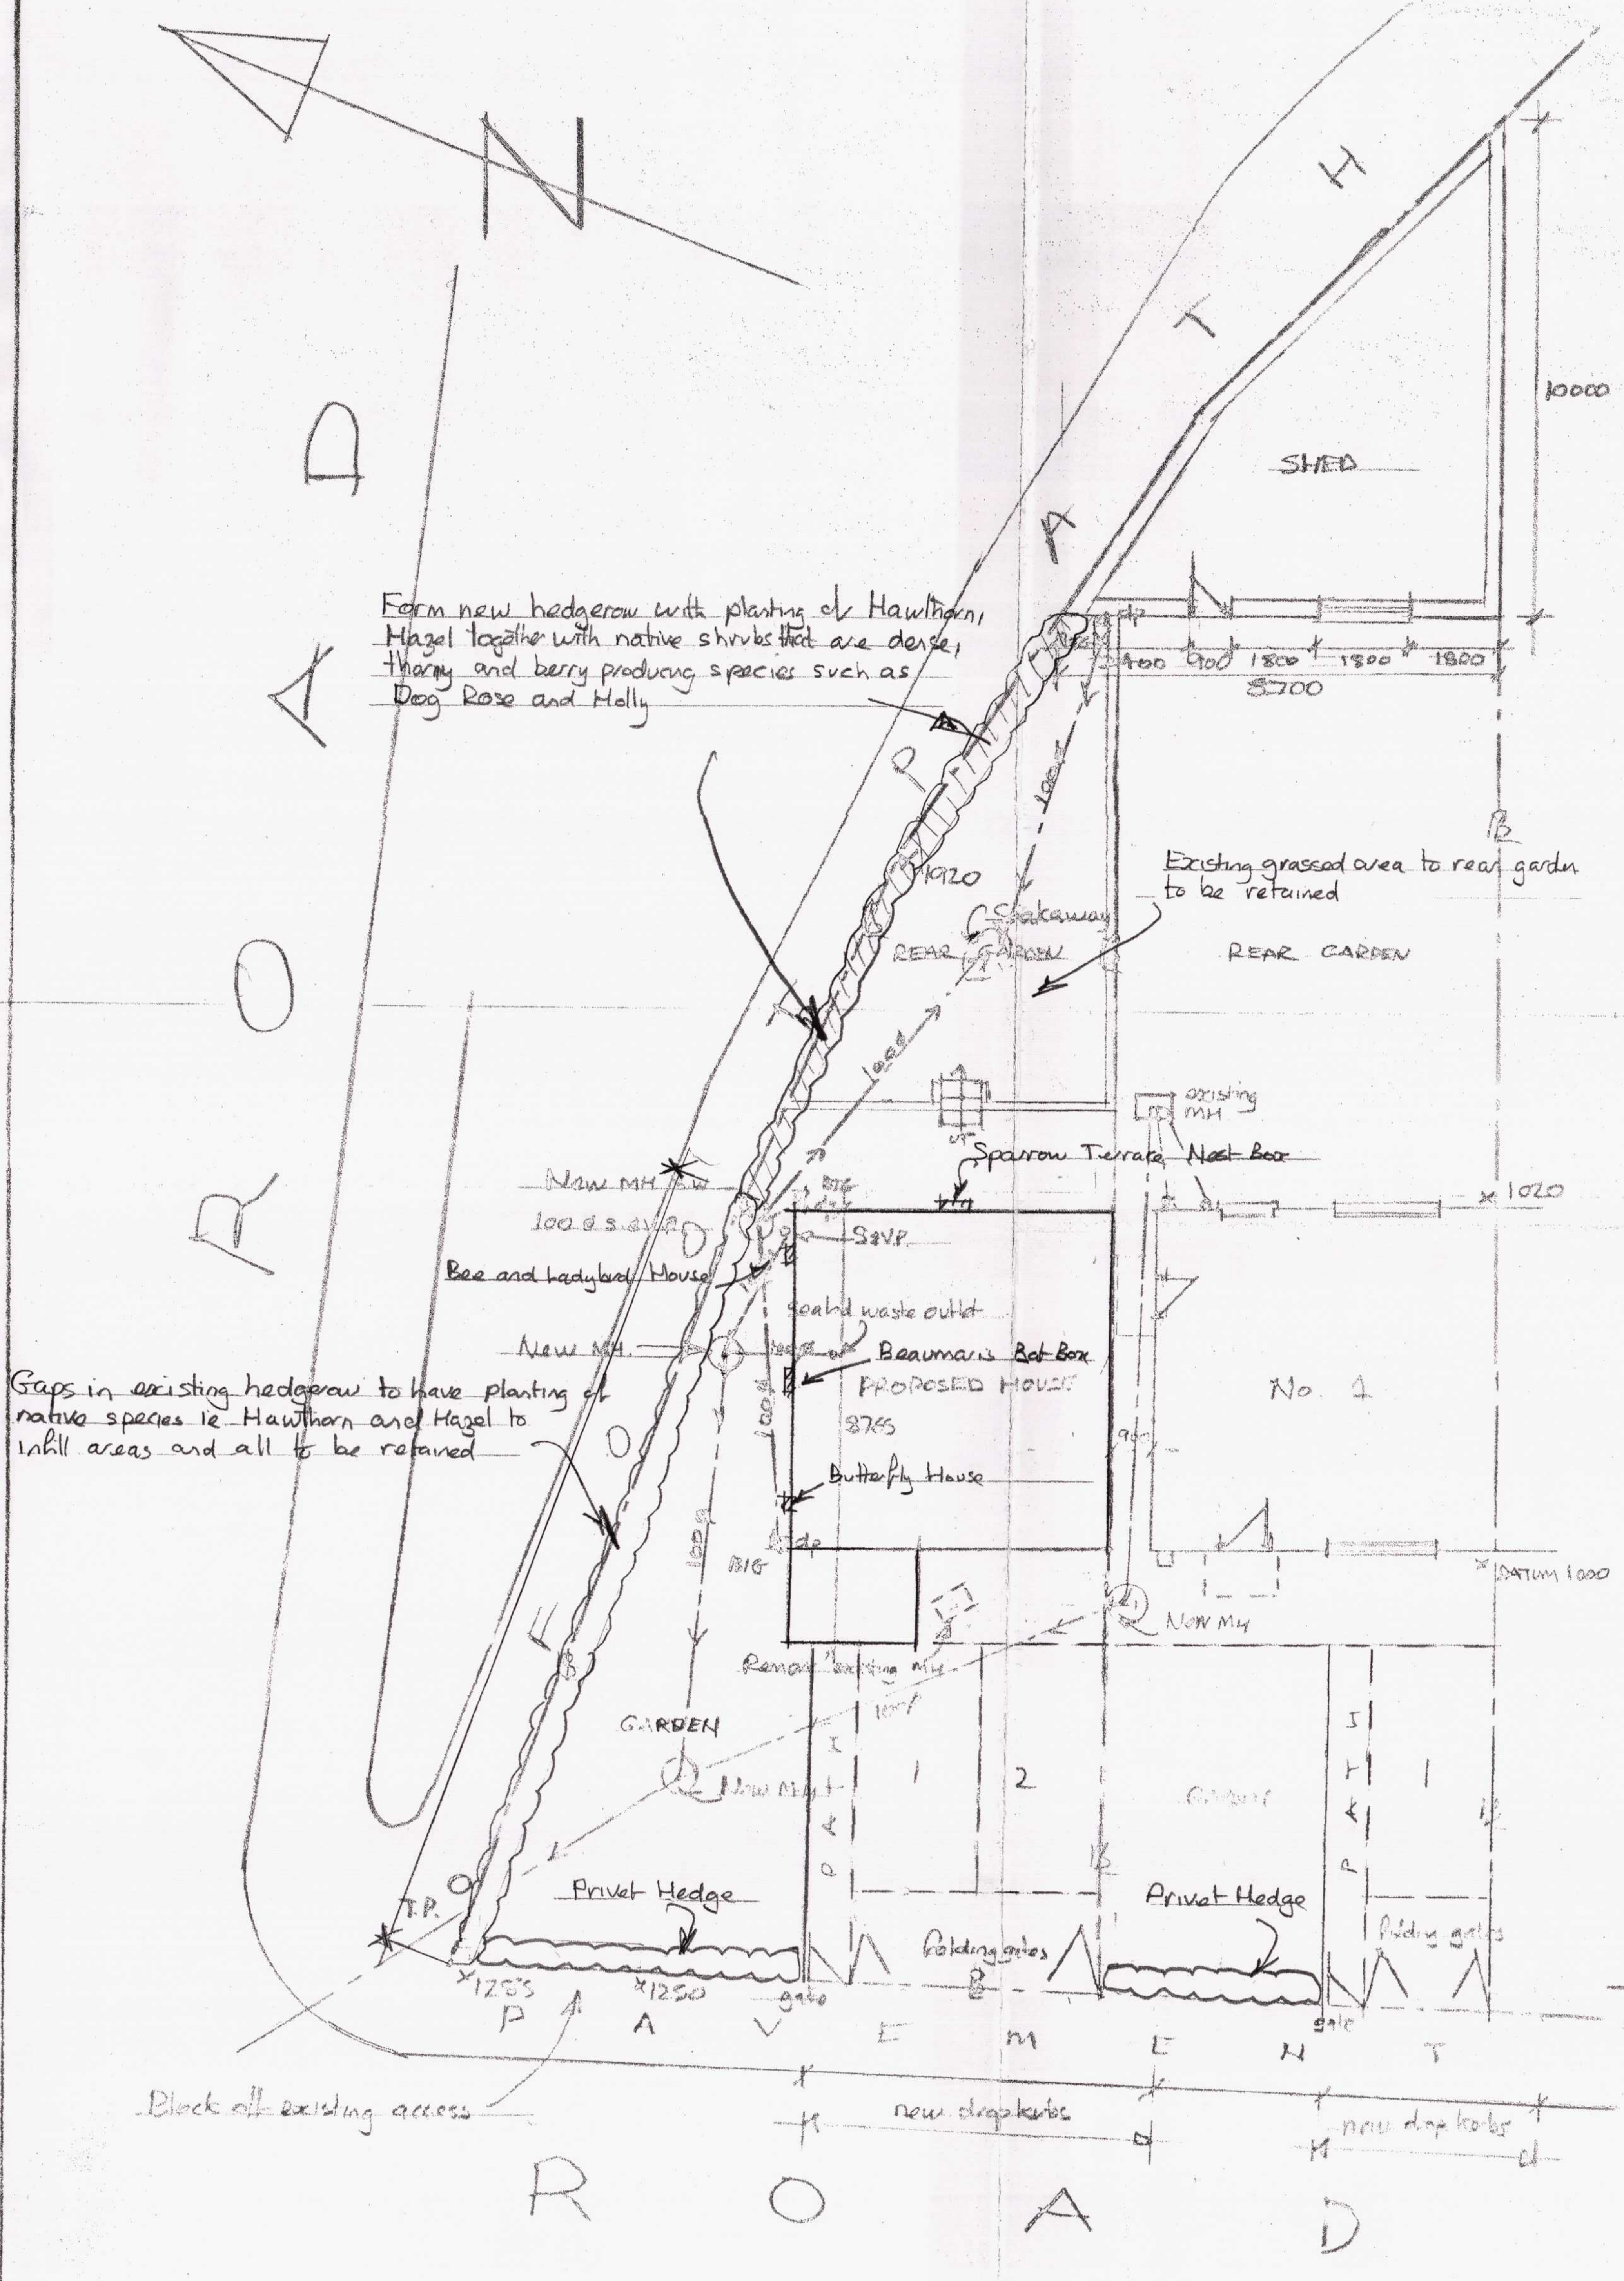

Form new hedgerow with planting of Hawthorn, Hazel together with native shrubs that are dense, thorny and berry producing species such as Dog Rose and Holly

Existing grassed area to rear garden to be retained

Sparrow Terrace Nest Box

Bee and Ladybird House

Beaumaris Bat Box

Butterfly House

Gaps in existing hedgerow to have planting of native species ie Hawthorn and Hazel to infill areas and all to be retained

Privet Hedge

Privet Hedge

Block off existing access

PROPOSED SITE LAYOUT 1:100

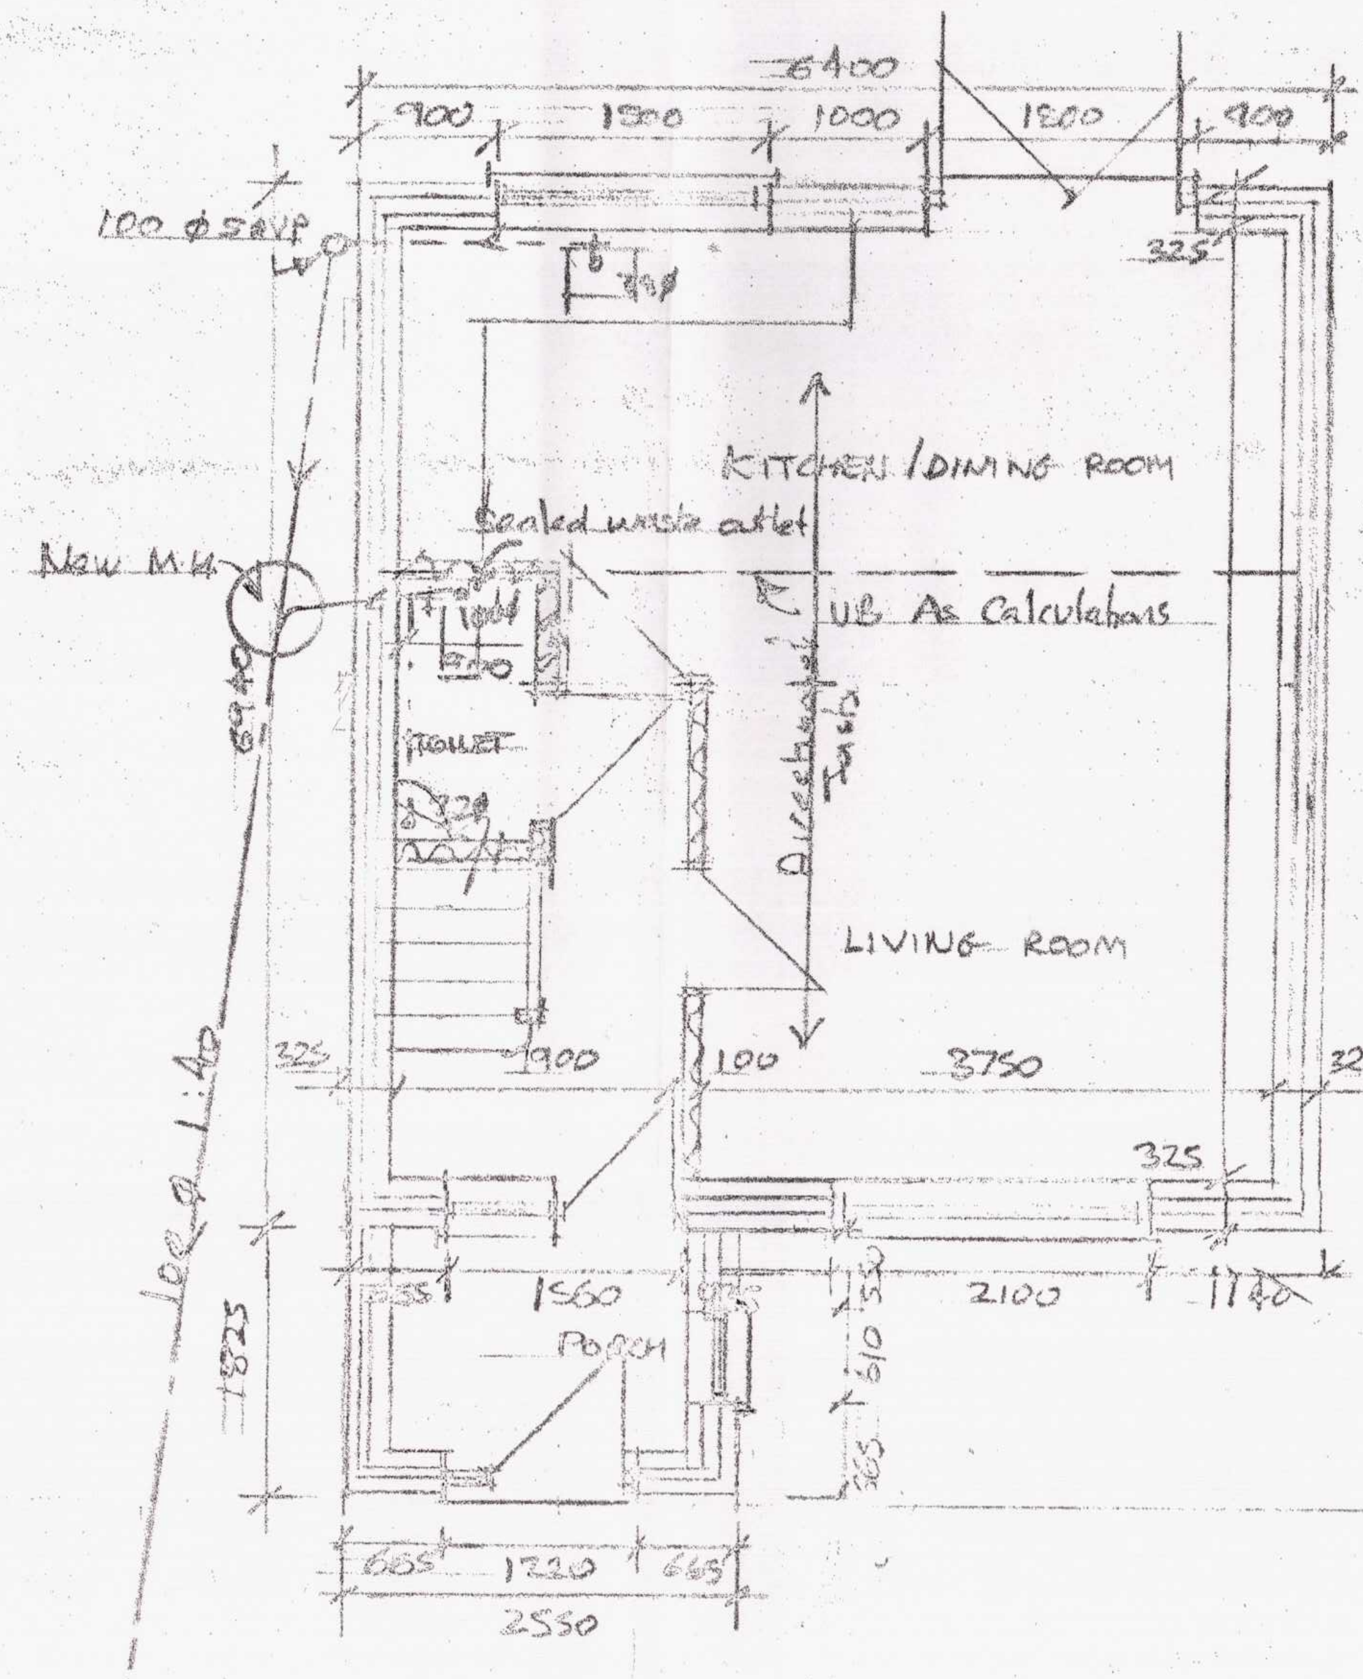

PROPOSED GROUND FLOOR PLAN 1:50

to new MH

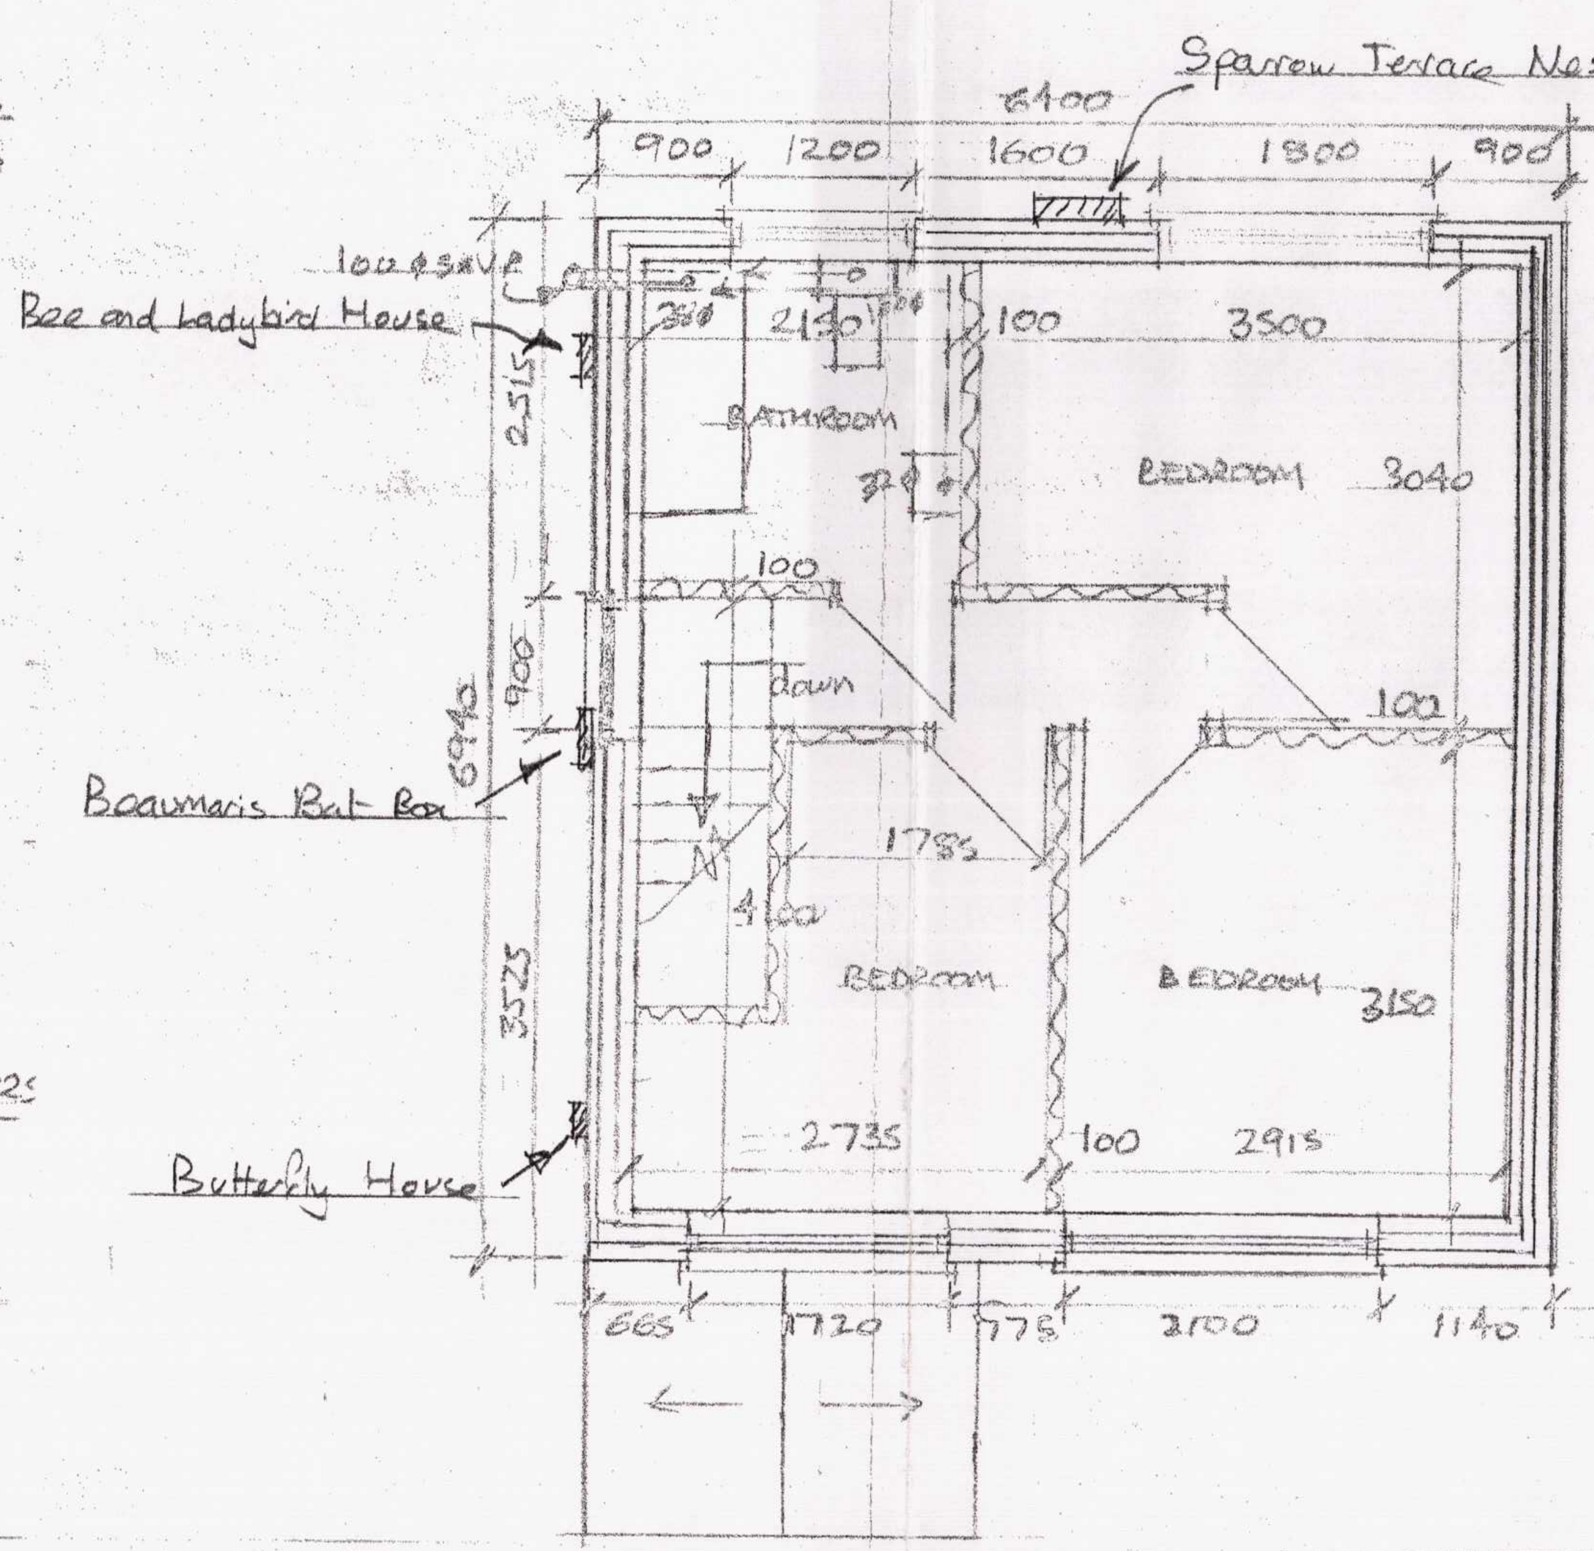

Sparrow Terrace Nest Box

Bee and Ladybird House

Beaumaris Bat Box

Butterfly House

PROPOSED FIRST FLOOR PLAN 1:50

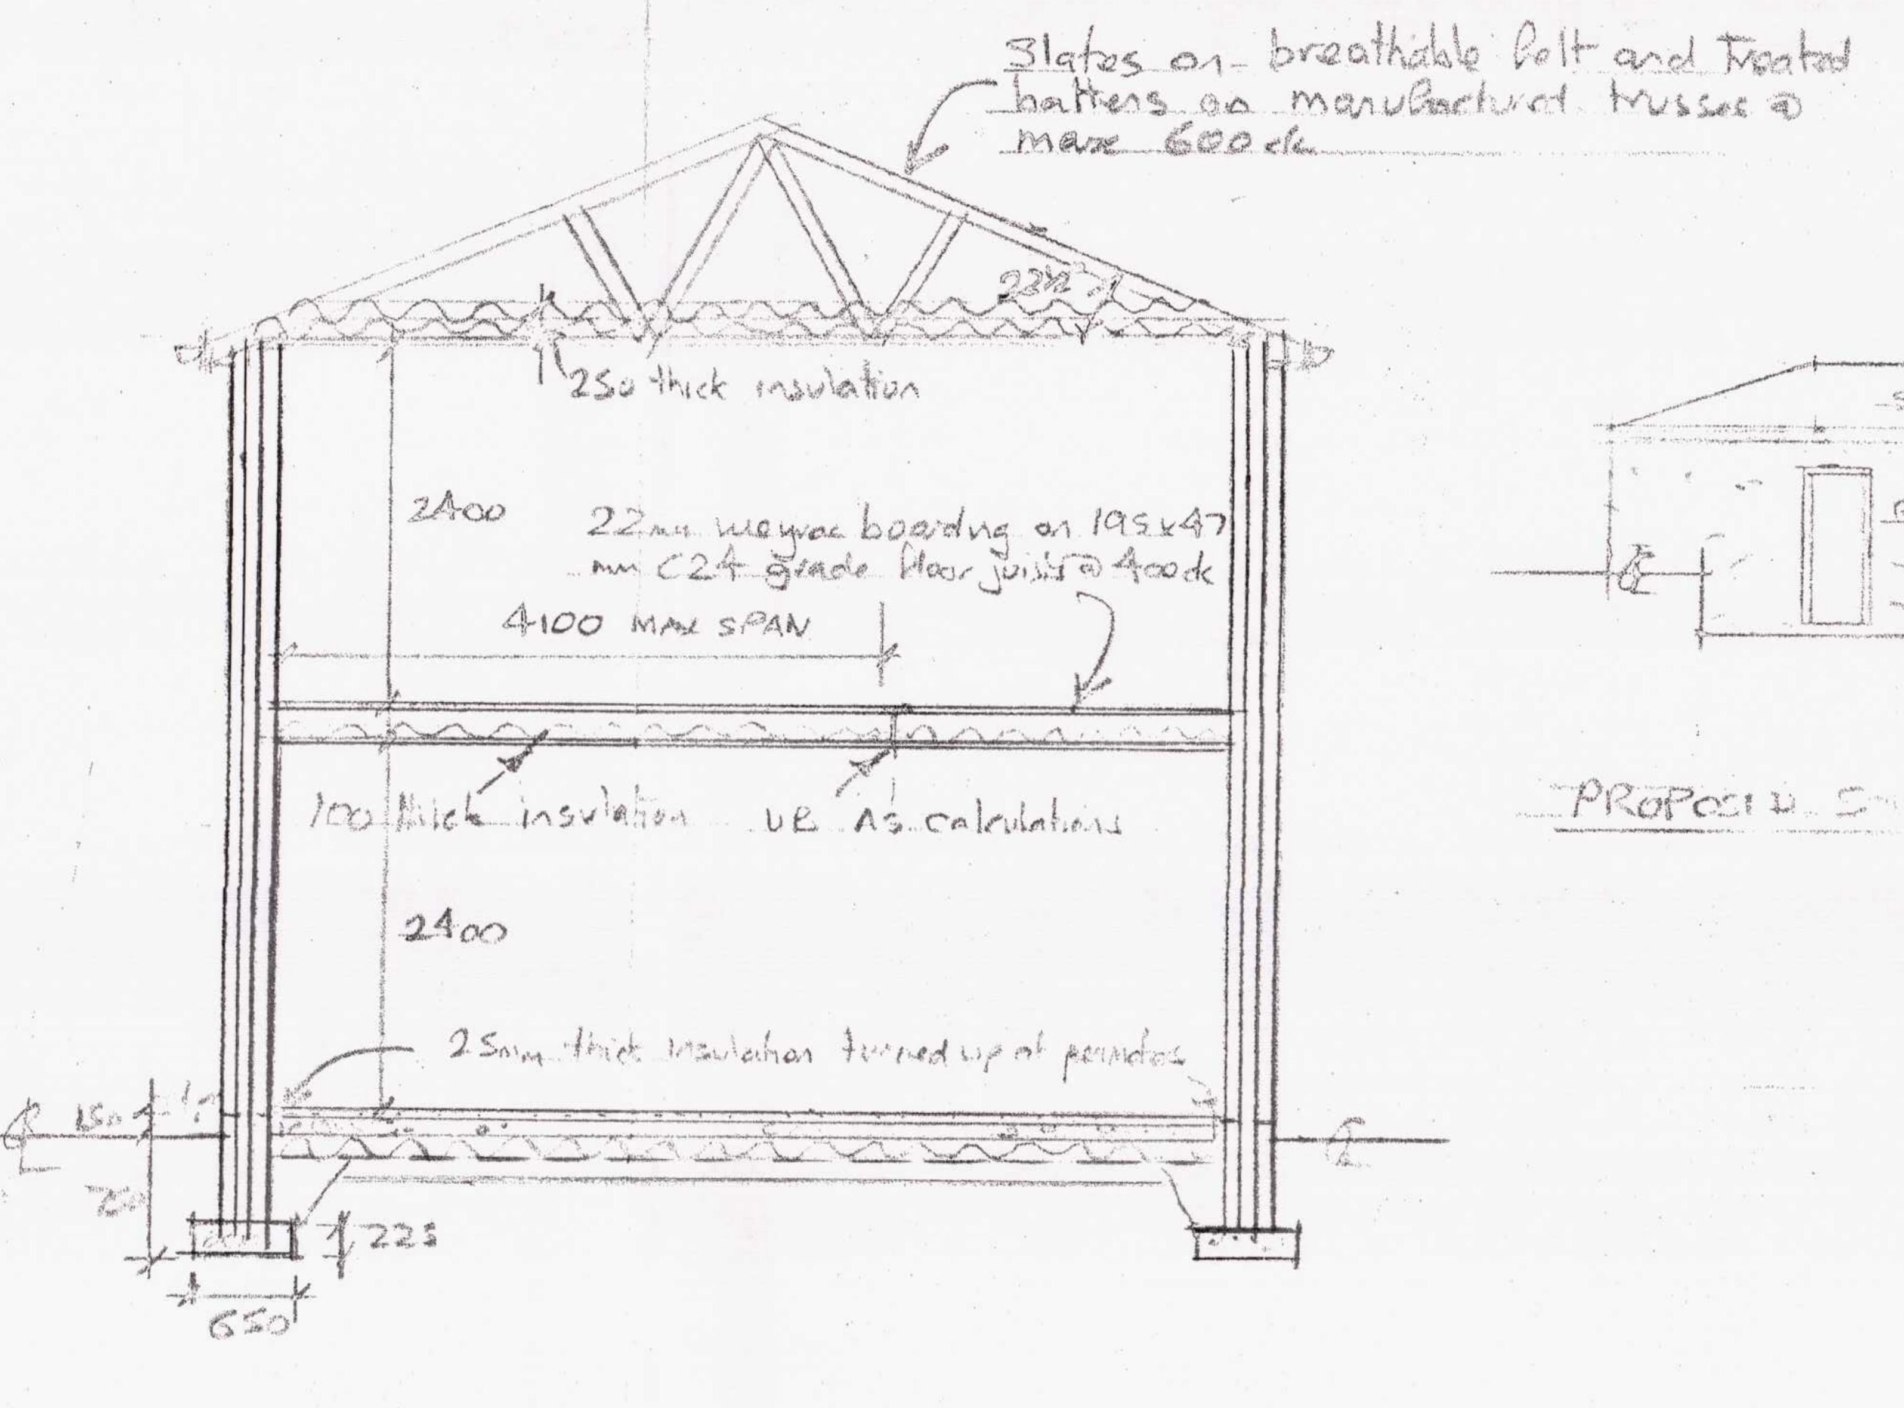
250 thick insulation
2400
22mm weyroc boarding on 195x47 mm C24 grade floor joists @ 400 c/c
4100 MAX SPAN
100 thick insulation UB As calculations
2400
25mm thick insulation turned up at perimeter
150
750
225
650

Slates on breathable felt and treated battens on manufactured trusses @ max 600 c/c

TYPICAL SECTION 1:50

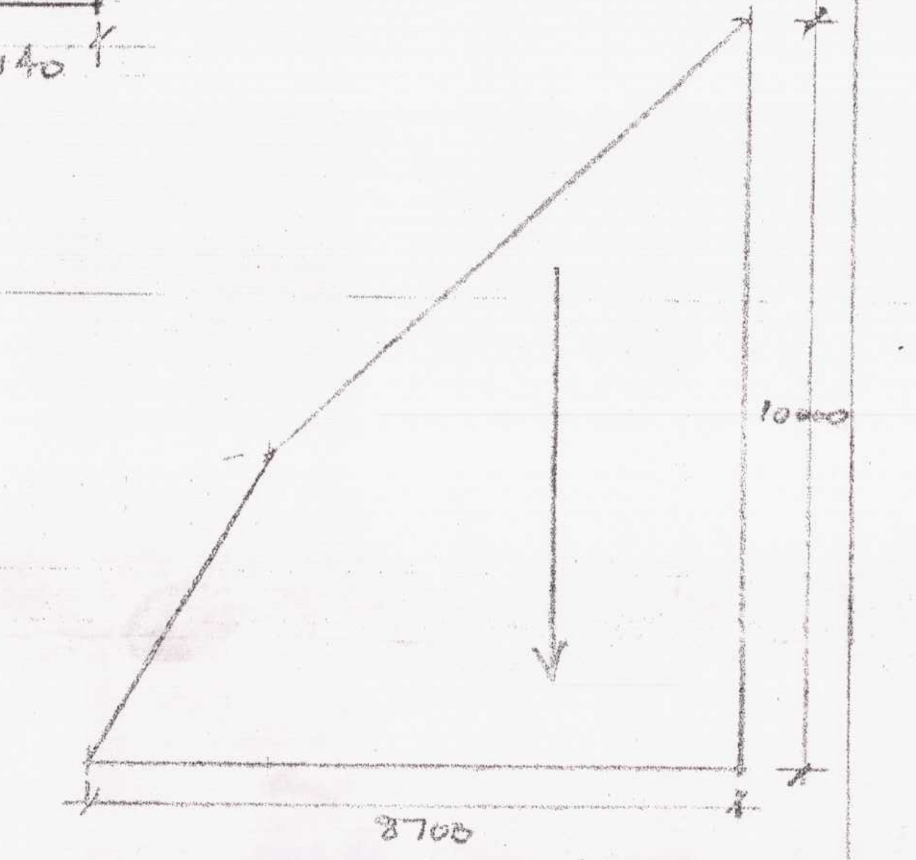

Roof Plan of Shed 1:100

ELEVATIONS of PROPOSED SHED

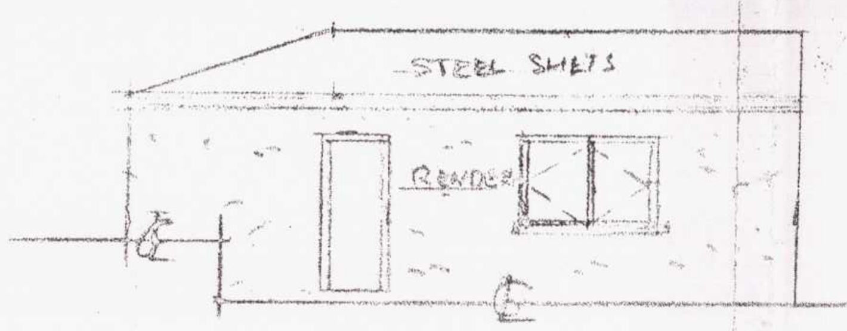

PROPOSED SOUTH WEST ELEVATION 1:100

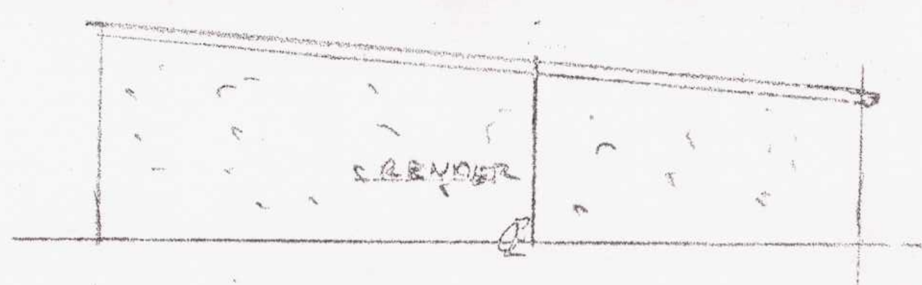

PROPOSED NORTH ELEVATION 1:100

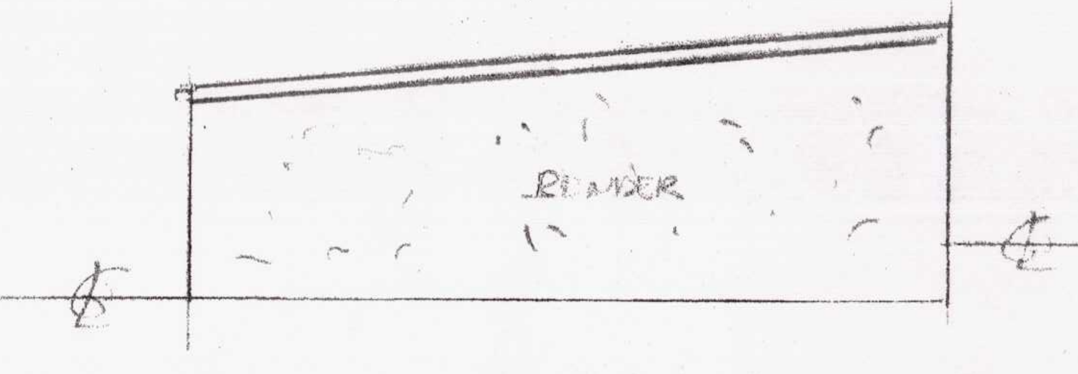

PROPOSED SOUTH EAST ELEVATION 1:100

JOB			
PROPOSED NEW HOUSE ADJACENT TO EXISTING HOUSE ECOLOGICAL ENHANCEMENTS (part 2)			
ADDRESS 1 MANORAU, QUEENSROAD, MERTHYR TYDFIL			
DR. NO. 4 of 4	SCALE 1:50, 1:100	DATE AUG 2020 OCT 2020	DRAWN A. COLLINS

FEB 2021

4