SURVEY PLAN

scale 1:250

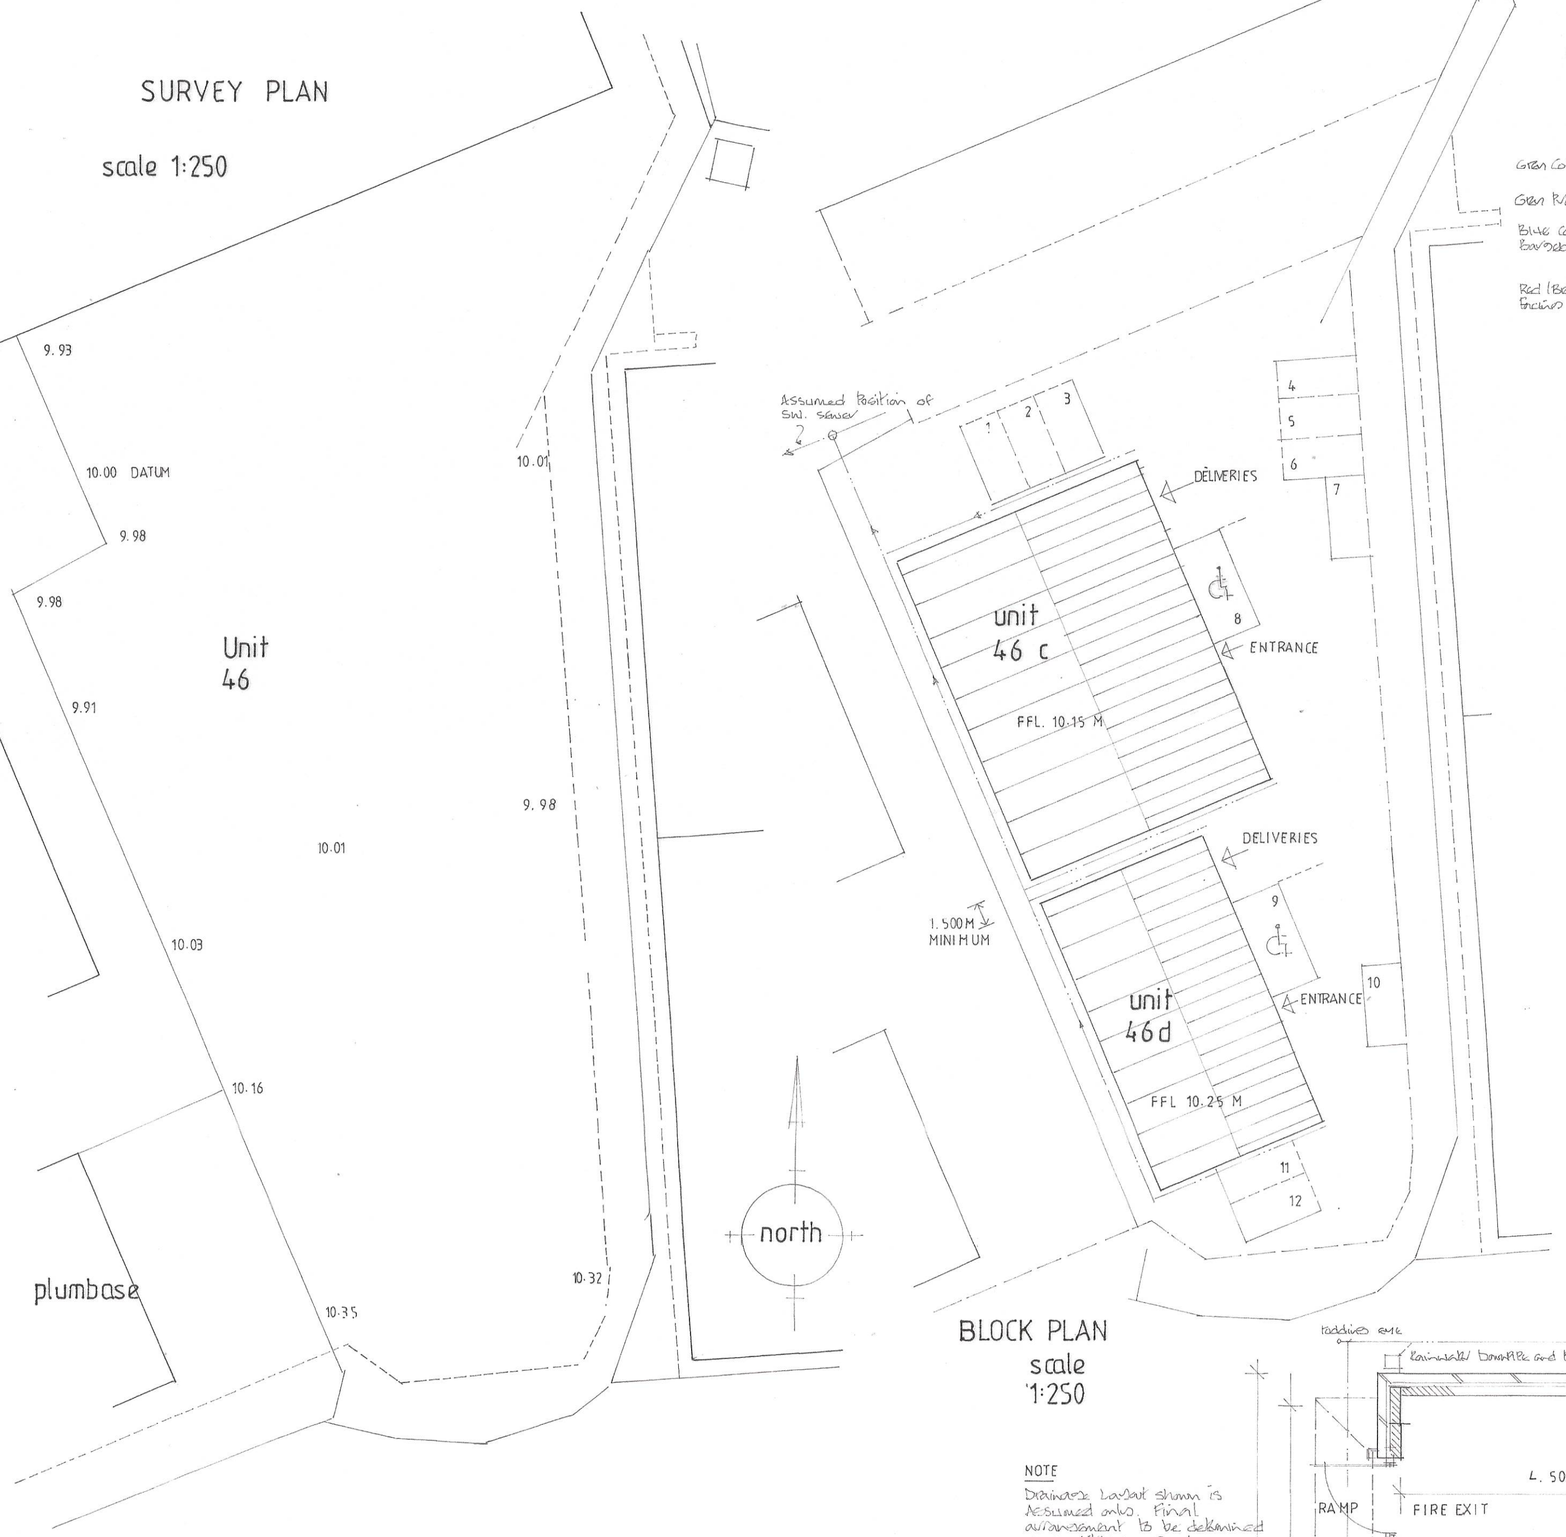

BLOCK PLAN

scale 1:250

NOTE

Drainage Layout shown is Assumed only. Final arrangement to be determined on conditions exposed.

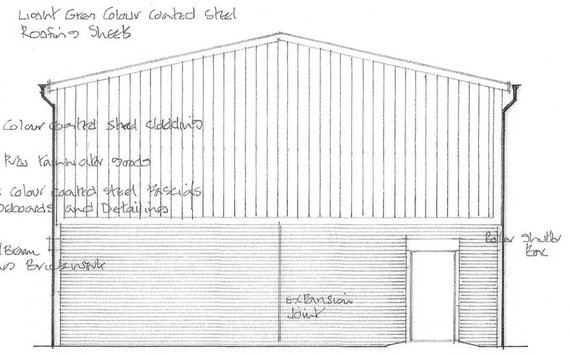

proposed side elevation north west

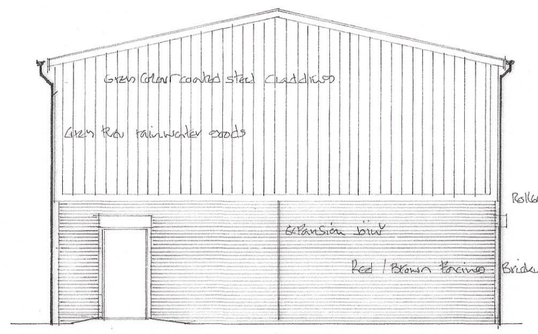

proposed side elevation south east

proposed front elevation north east

proposed rear elevation south west

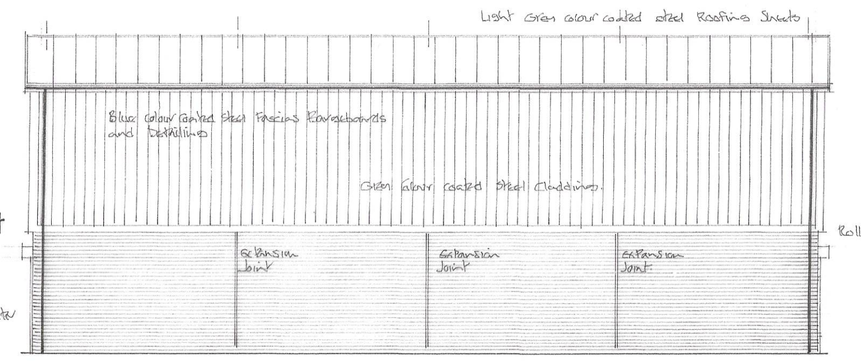

LOCATION PLAN

scale 1:1250

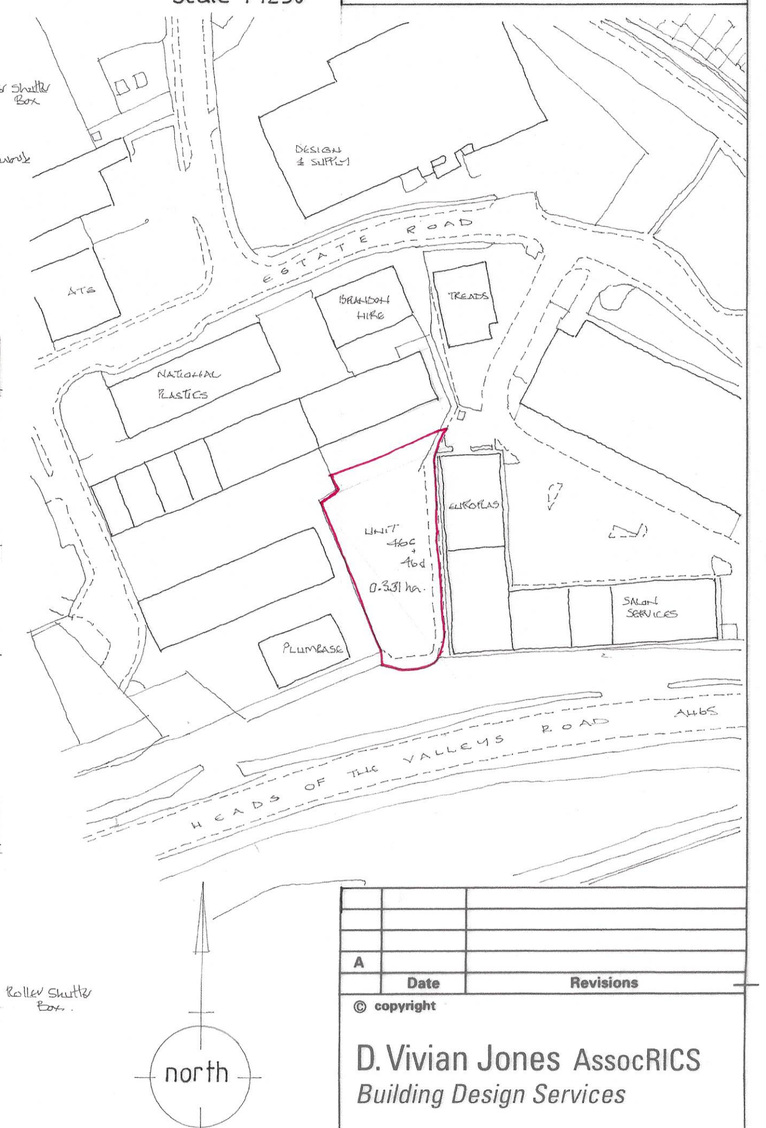

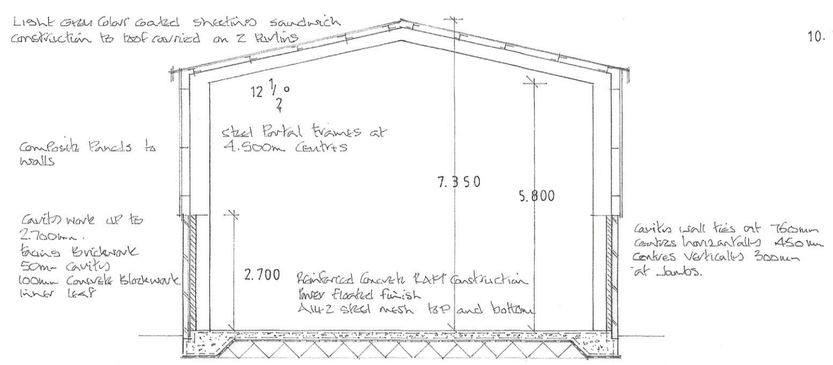

proposed section

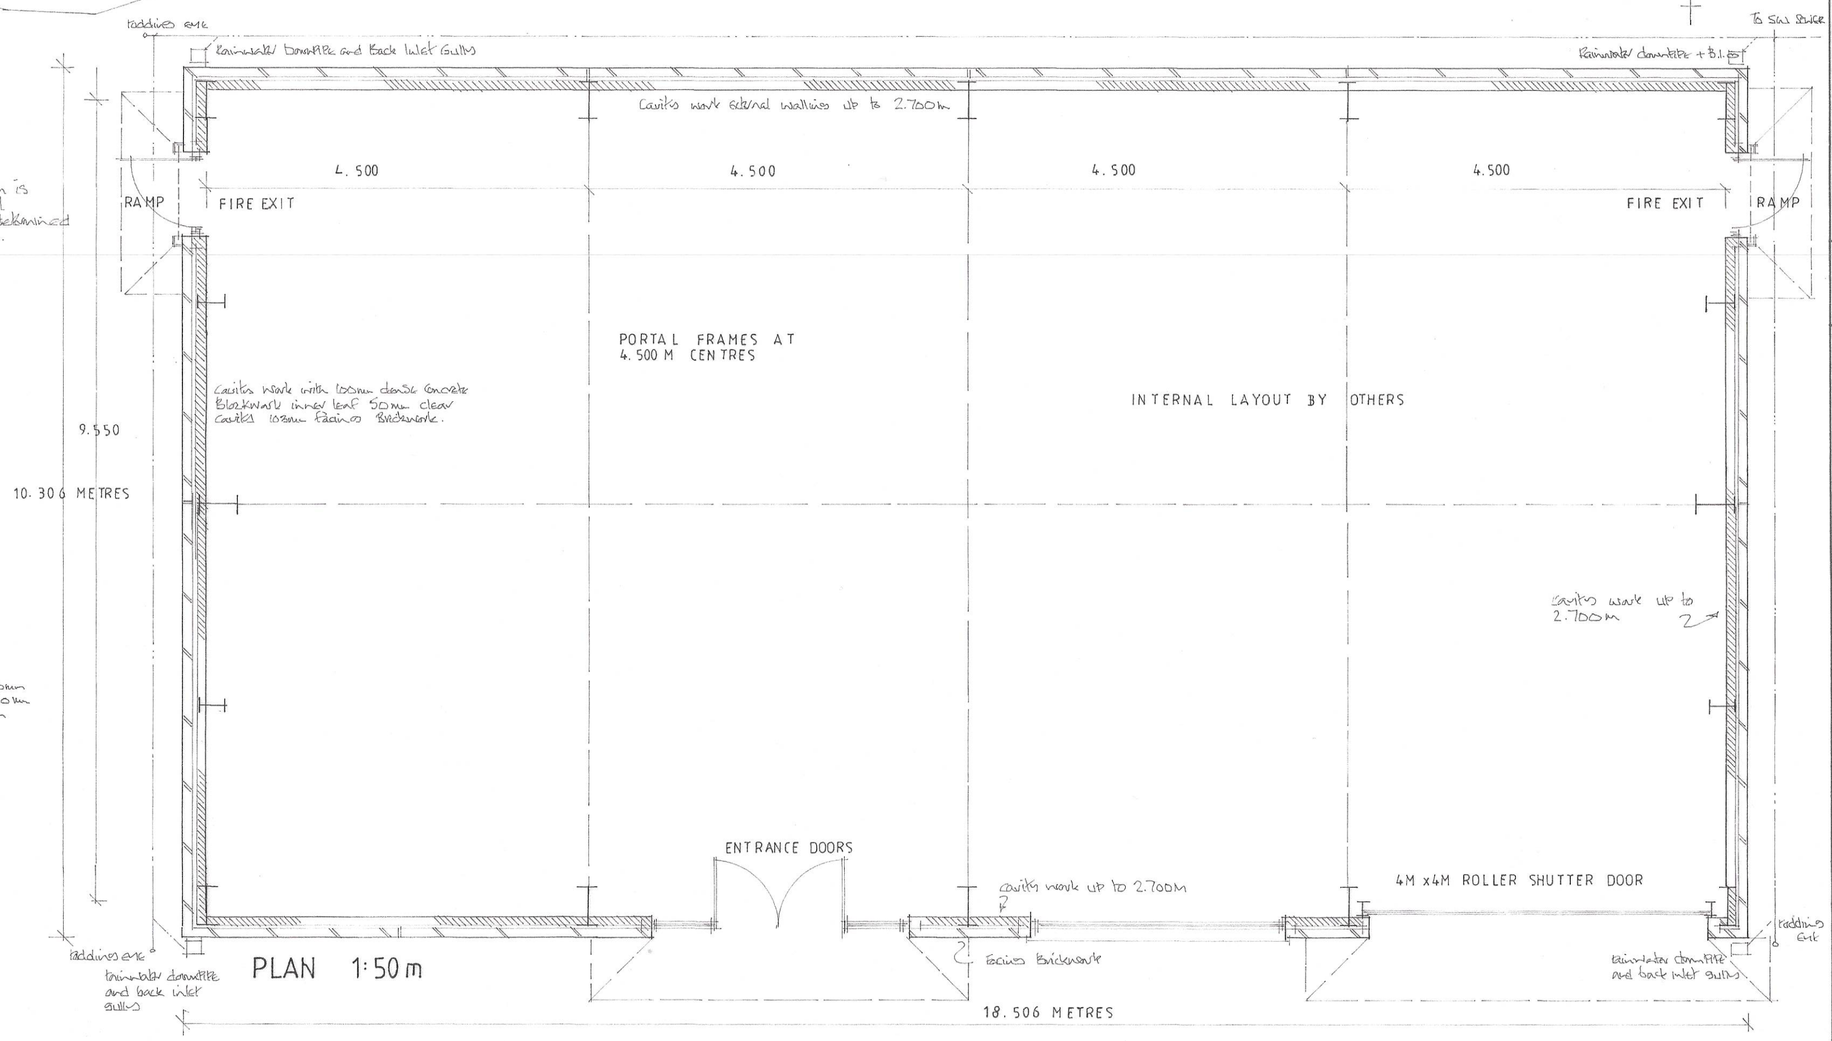

PLAN 1:50 m

NOTES:

All dimensions must be checked on site and not scaled from this drawing.

This plan has been prepared for Planning and /or Building Regulation purposes only.

Some forms of building works may require action by the owners under The Party Wall Act 1996. The adjoining owners are to be informed of the proposals at least one month before commencement of works and their written approvals obtained.

A		
	Date	Revisions

© copyright

D. Vivian Jones AssocRICS
Building Design Services
114, Brecon Road,
HIRWAUN,
Rhondda Cynon Taff,
CF44 9NS
Tel. 01685 812069
Mobile 07702 380869
Email: vivjonesdesign@yahoo.co.uk

Client
P. Brogden Properties Limited

Job Title
Proposed Industrial Units.
Unit 46d

Drawing Title
Units 46c and 46d,
Pant Industrial Estate,
Dowlais.
MERTHYR TYDFIL.
CF48 2SR.

Scale 1:50 1:100 1:250 1:1250

Date 21.01.2022 **Drawn by** VJ.

Drg. No. 2849 C 02 **Rev.**

DS 342

594 x 841mm A1