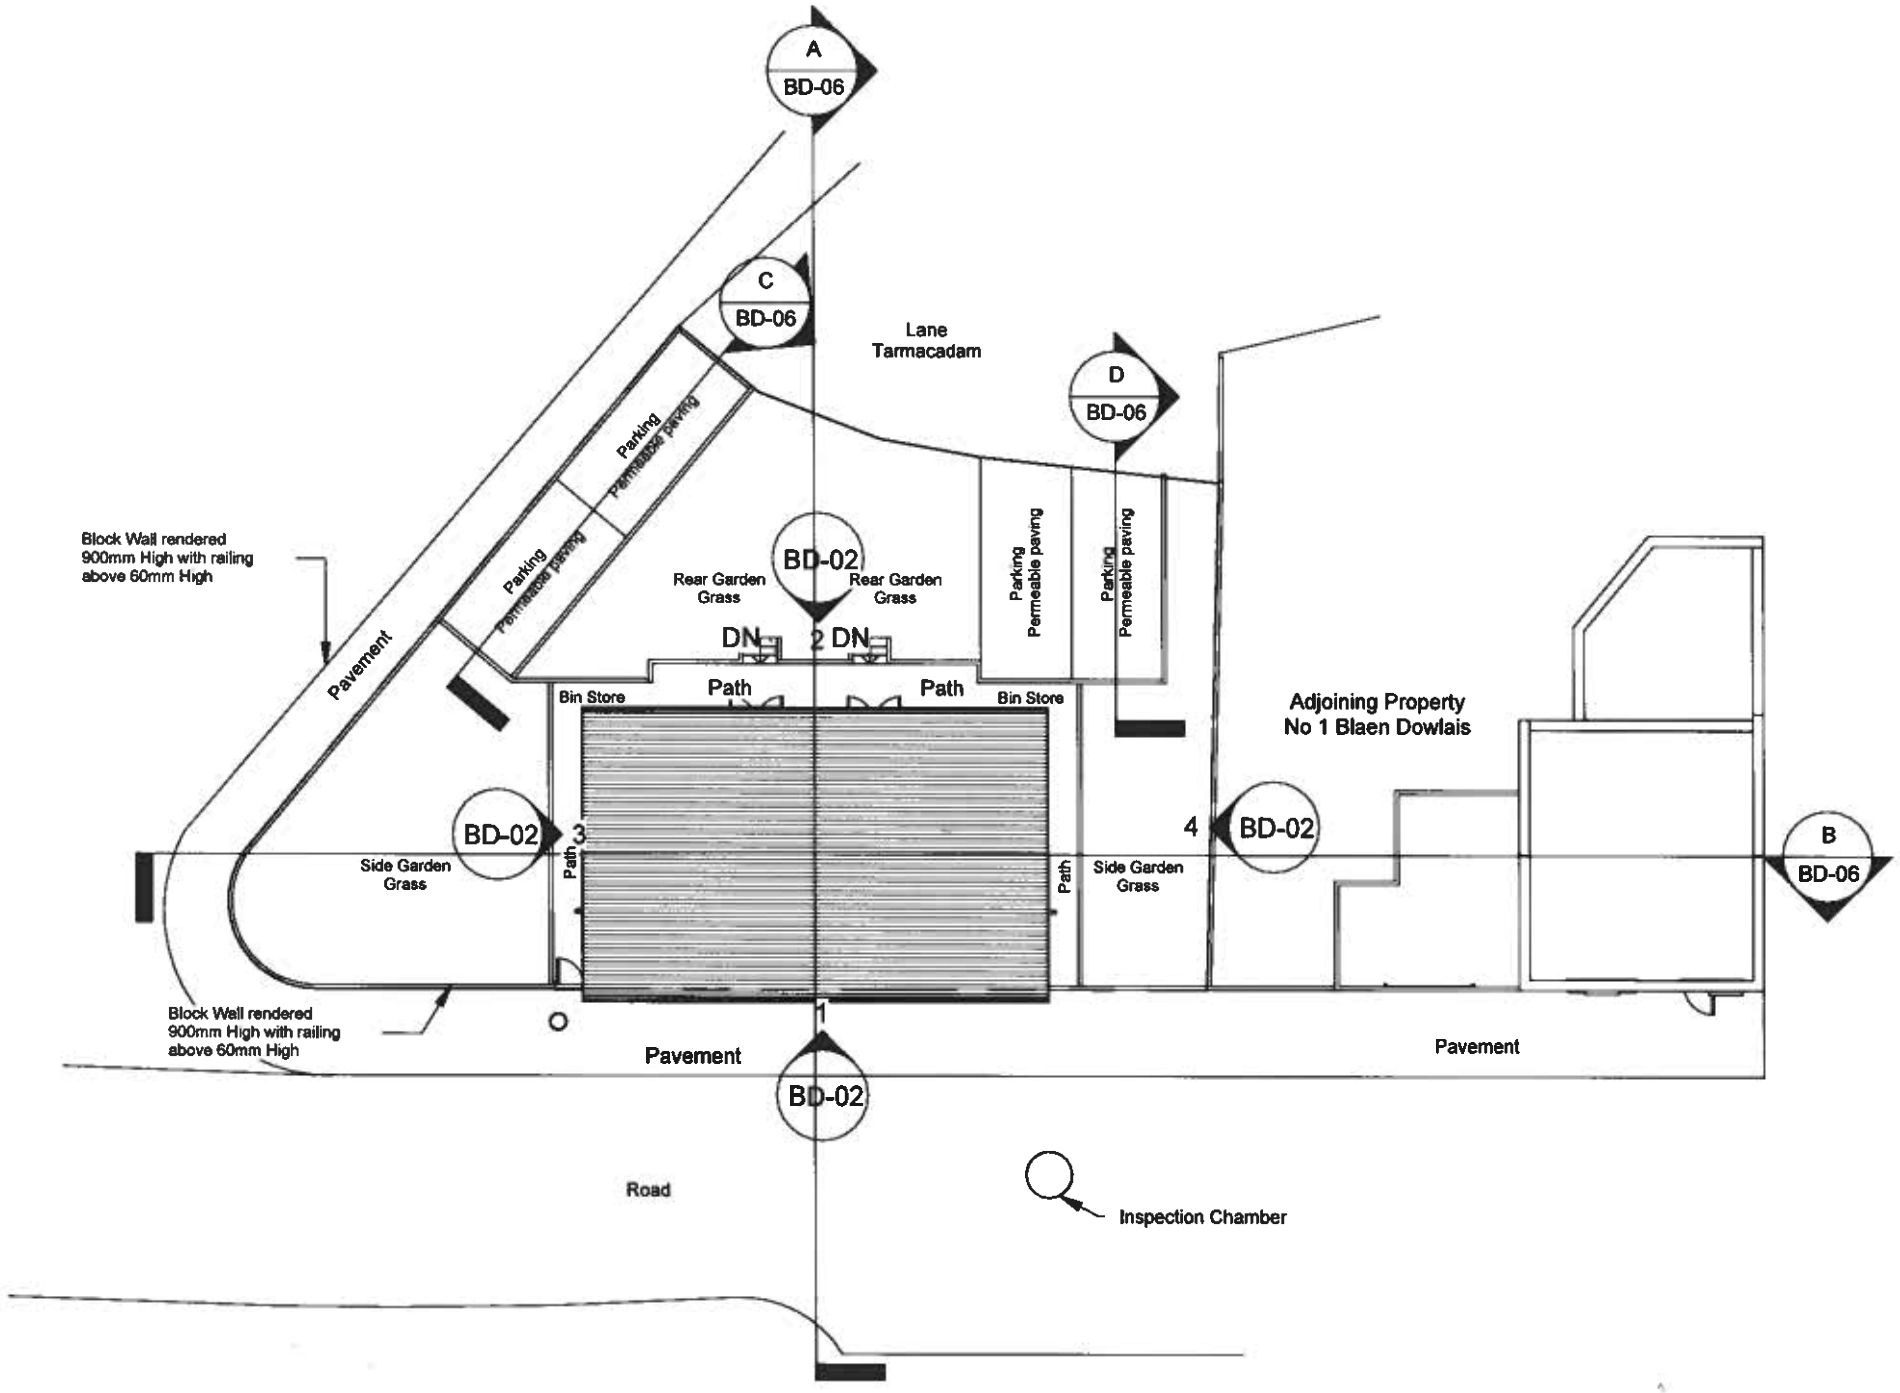


1 Proposed Site
1 : 200

INDIGO DESIGN (Part of 3dcadwales Ltd) 5 Ashlea Drive, Merthyr Tydfil, CF47 0NY Tele 01685 385746 Mob - 07940913216 Email philip@3dcadwales.co.uk

This Drawing is Copyright. Dimensions to be checked on site and not scaled from this drawing

Indigo 3d Design

PURPOSE OF ISSUE	DRWAING NUMBER
Planning Approval	BD-05

PROJECT
One Pair Of Semi Detached Houses

SHEET
Proposed Site Plan

Address Land adjacent to 1a Blaendowlais, Dowlais, Merthyr Tydfil

Checked by	Drawn by	Scale (@ A3)
JH	PH	1 : 200

Rev No	Description	Date
A	Issue	21/05/2022