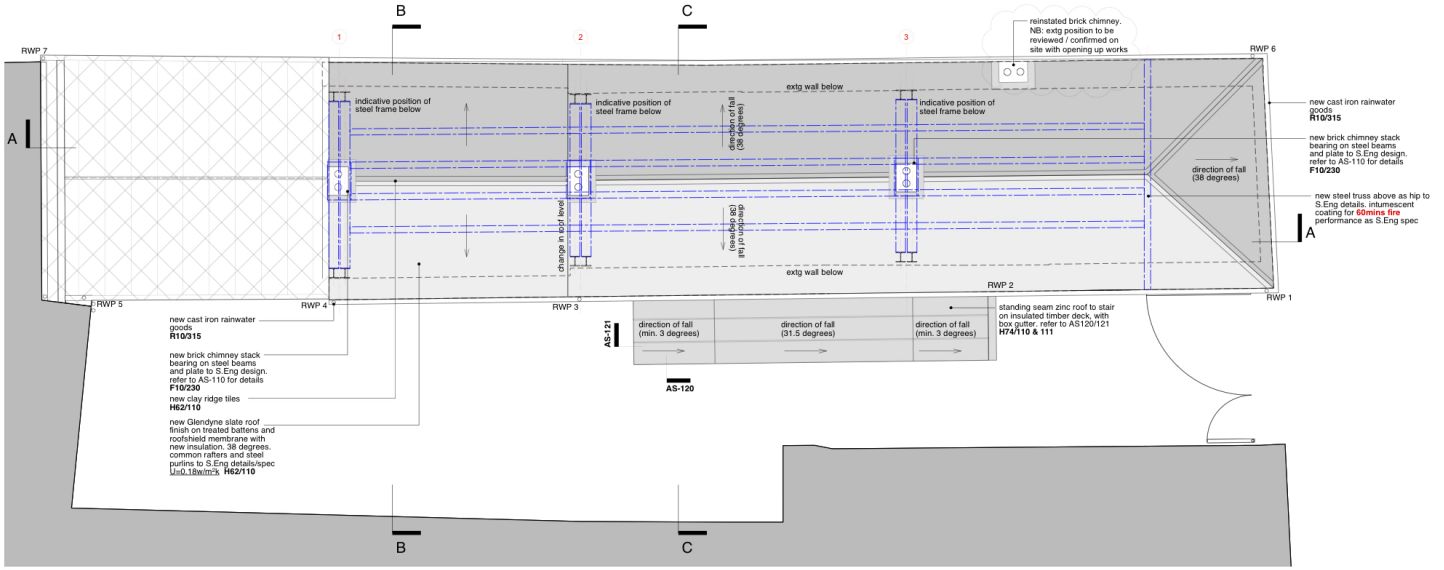


01: Roof **Plan**

Rev	Date	Dwn	Chckd	Description

Rev	Date	Dwn	Chckd	Description

Key / Legend

- Extg Retained Walls
- New Proposed Walls
- Proposed demolition
- +50.0 Level (Extg FFL)
- +50.0 Level (Prop FFL)

Refer to drawing GA180 for Fire Strategy / Compartmentation.

Refer to drawing GA-010-011 for proposed demolition.

Refer to Mann Williams drawings for steel frame and connection details.

6 King Street Bristol BS1 4EQ
T 0117 929 9293 E info@fm-architects.co.uk
F 0117 929 9295 W fm-architects.co.uk

• All drawings are copyright
• Report all discrepancies to project administrator
• Do not scale drawing for construction purposes
• All dimensions to be checked on site

North

0 2.5m

CDM Pre Construction Information:
no unusual residual risks identified

CONSTRUCTION ISSUE

ferguson mann architects

Job Title: Merthyr Tydfil THI					Drawing Title: Bowens Court / 8 High Street **Existing** Roof Plans		
Client: MTCBC							
Scale: 1:50 @ A1 1:100 @ A3	Date: 31.05.19	Drwn: NB	Chckd: CF		Job No: 10647-1	Drawing No: GA 101	Rev