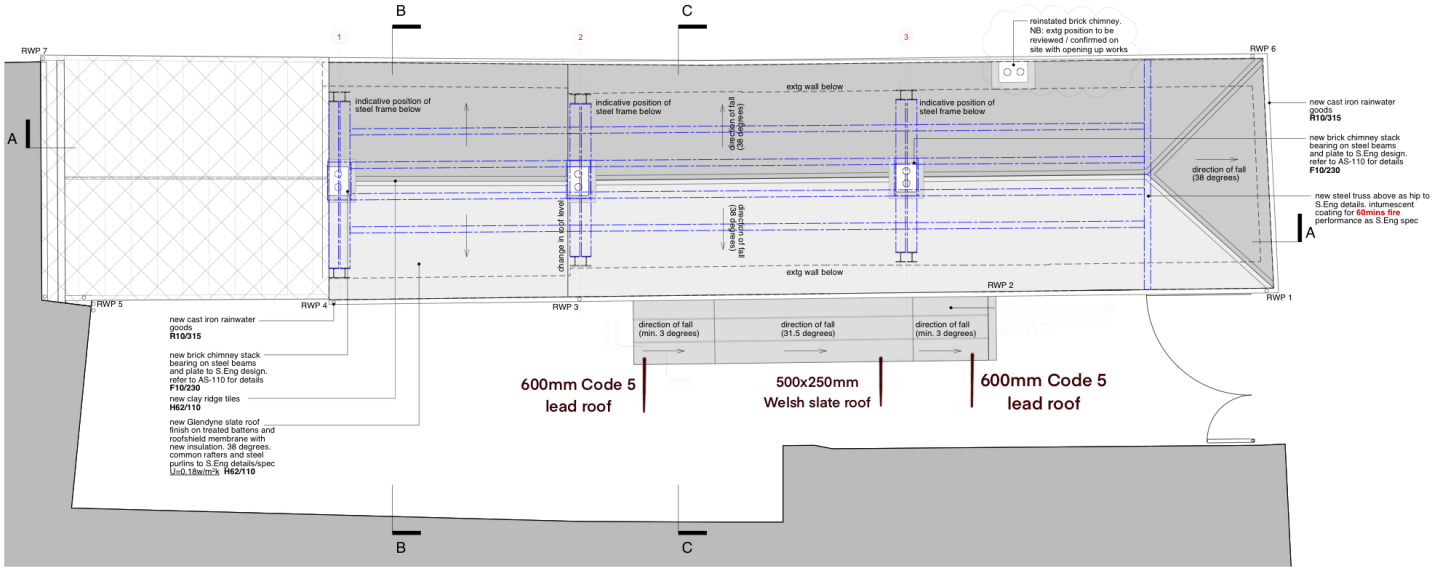

01: Roof **Plan**

Rev	Date	Dwn	Chckd	Description

Rev	Date	Dwn	Chckd	Description

Key / Legend

- Extg Retained Walls
- New Proposed Walls
- Proposed demolition
- +50.0 Level (Extg FFL)
- +50.0 Level (Prop FFL)

- All drawings are copyright
- Report all discrepancies to project administrator
- Do not scale drawing for construction purposes
- All dimensions to be checked on site

North

0 2.5m

CDM Pre Construction Information:
no unusual residual risks identified

CONSTRUCTION ISSUE

Job No
Merthyr Tydfil THI

Client
MTCBC

Scale 1:50 @ A1
1:100 @ A3

Date

Drwn

Chckd

Drawing Title
Bowens Court / 8 High Street
Proposed Roof Plans

Drawing No
SM 003

Rev