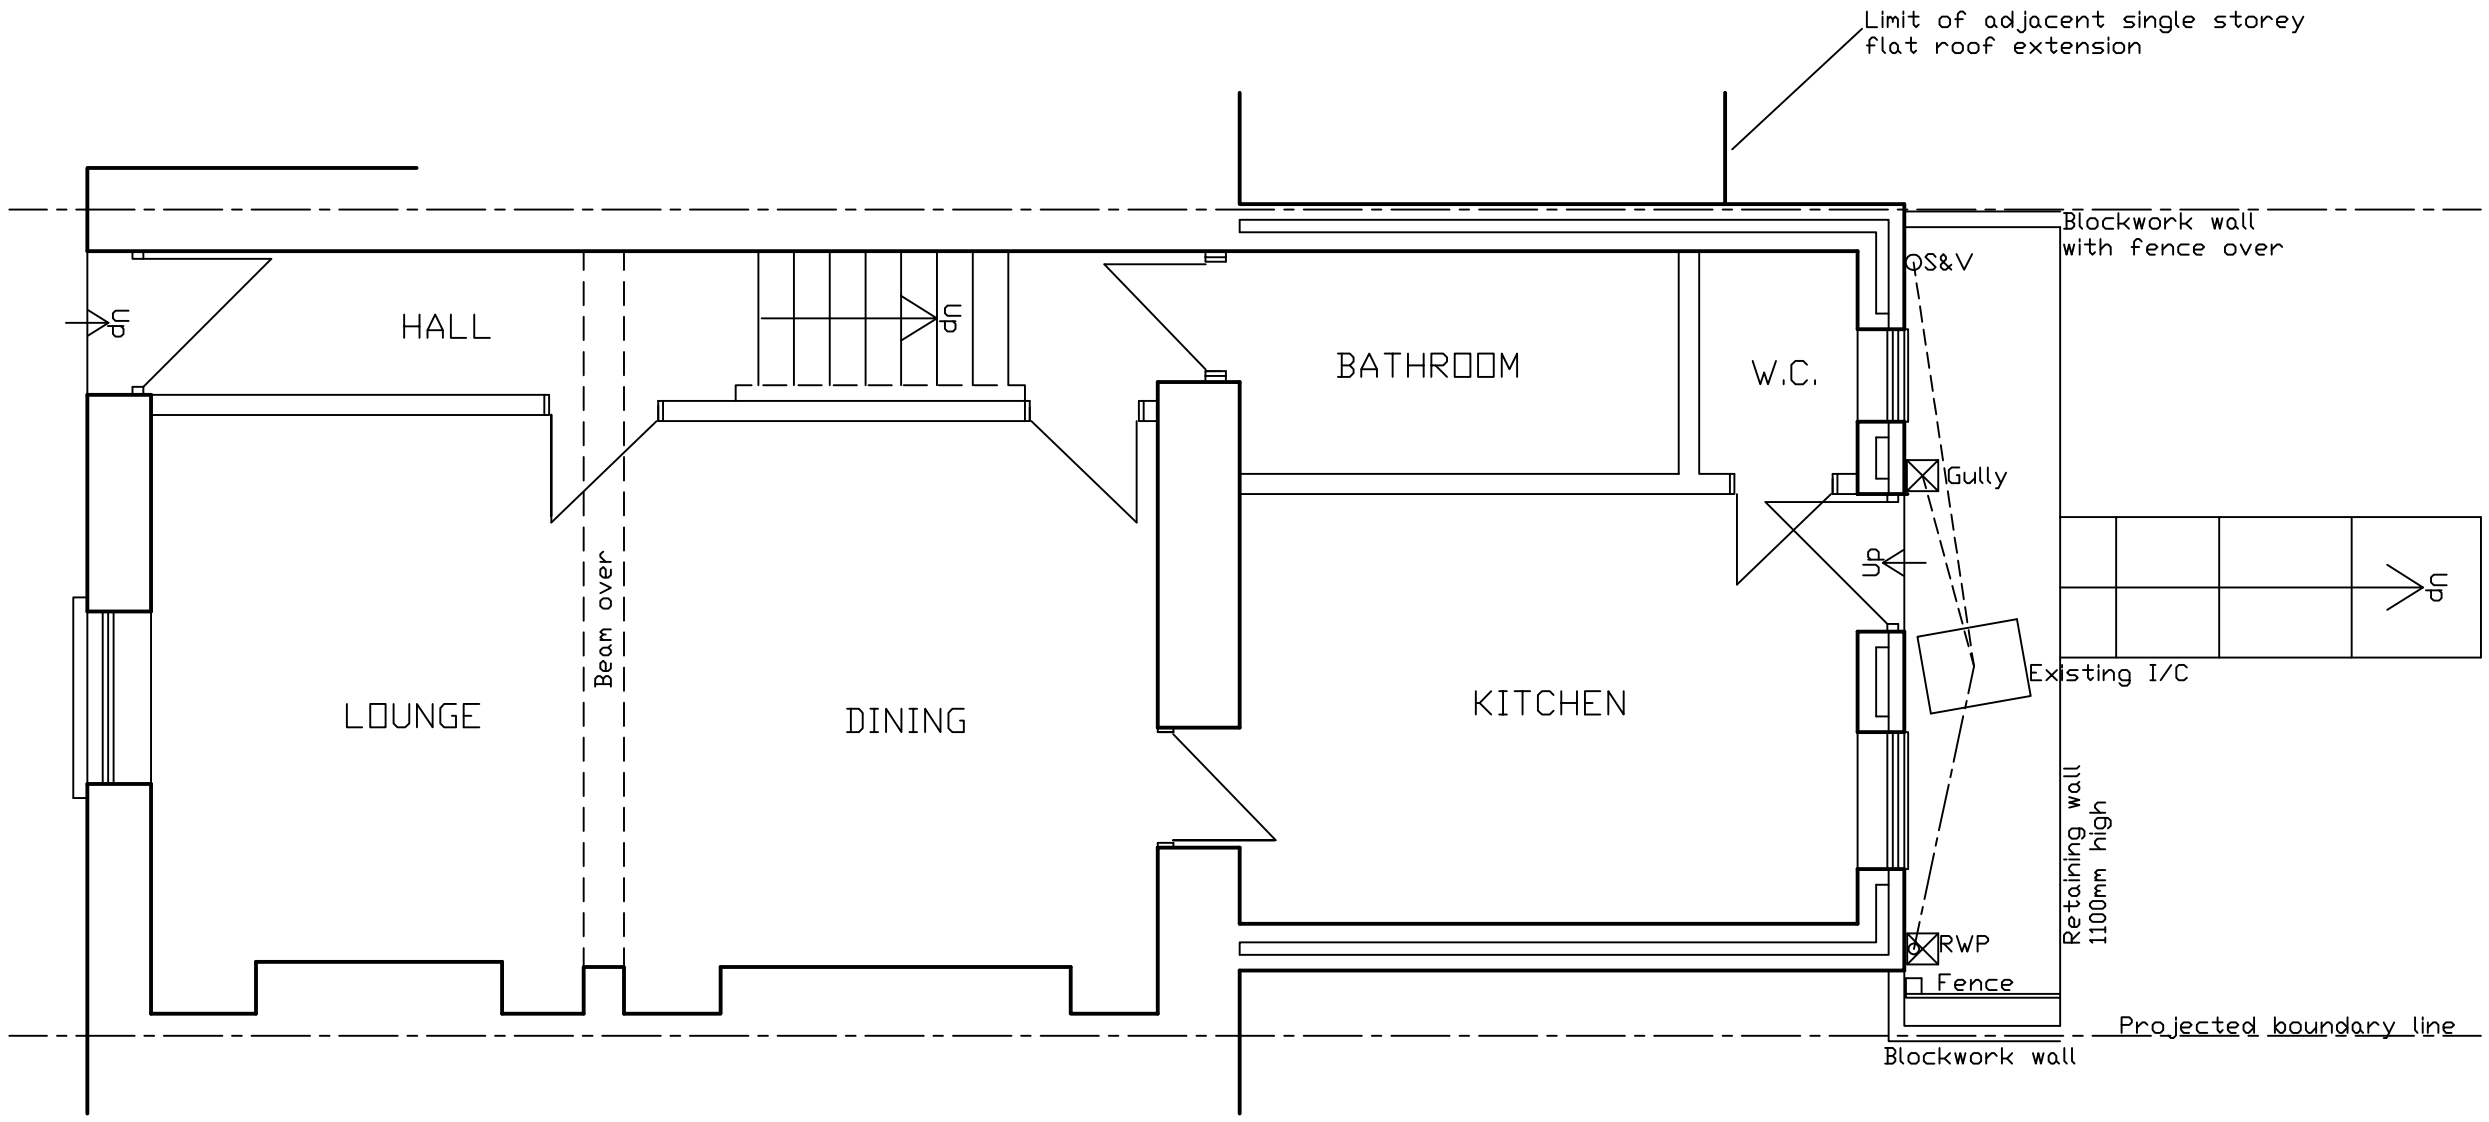


GROUND FLOOR PLAN

PROJECT
PROPOSED IMPROVEMENTS/ALTERATIONS
2, MOUNT PLEASANT,
BEDLINOG,
MERTHYR TYDFIL.

DRAWING GROUND FLOOR PLAN

SCALE 1:50 @ A3 ***DATE*** MAY 2023

DRAWN RE ***DRG.NO.*** 1

THIS DRAWING IS COPYRIGHT