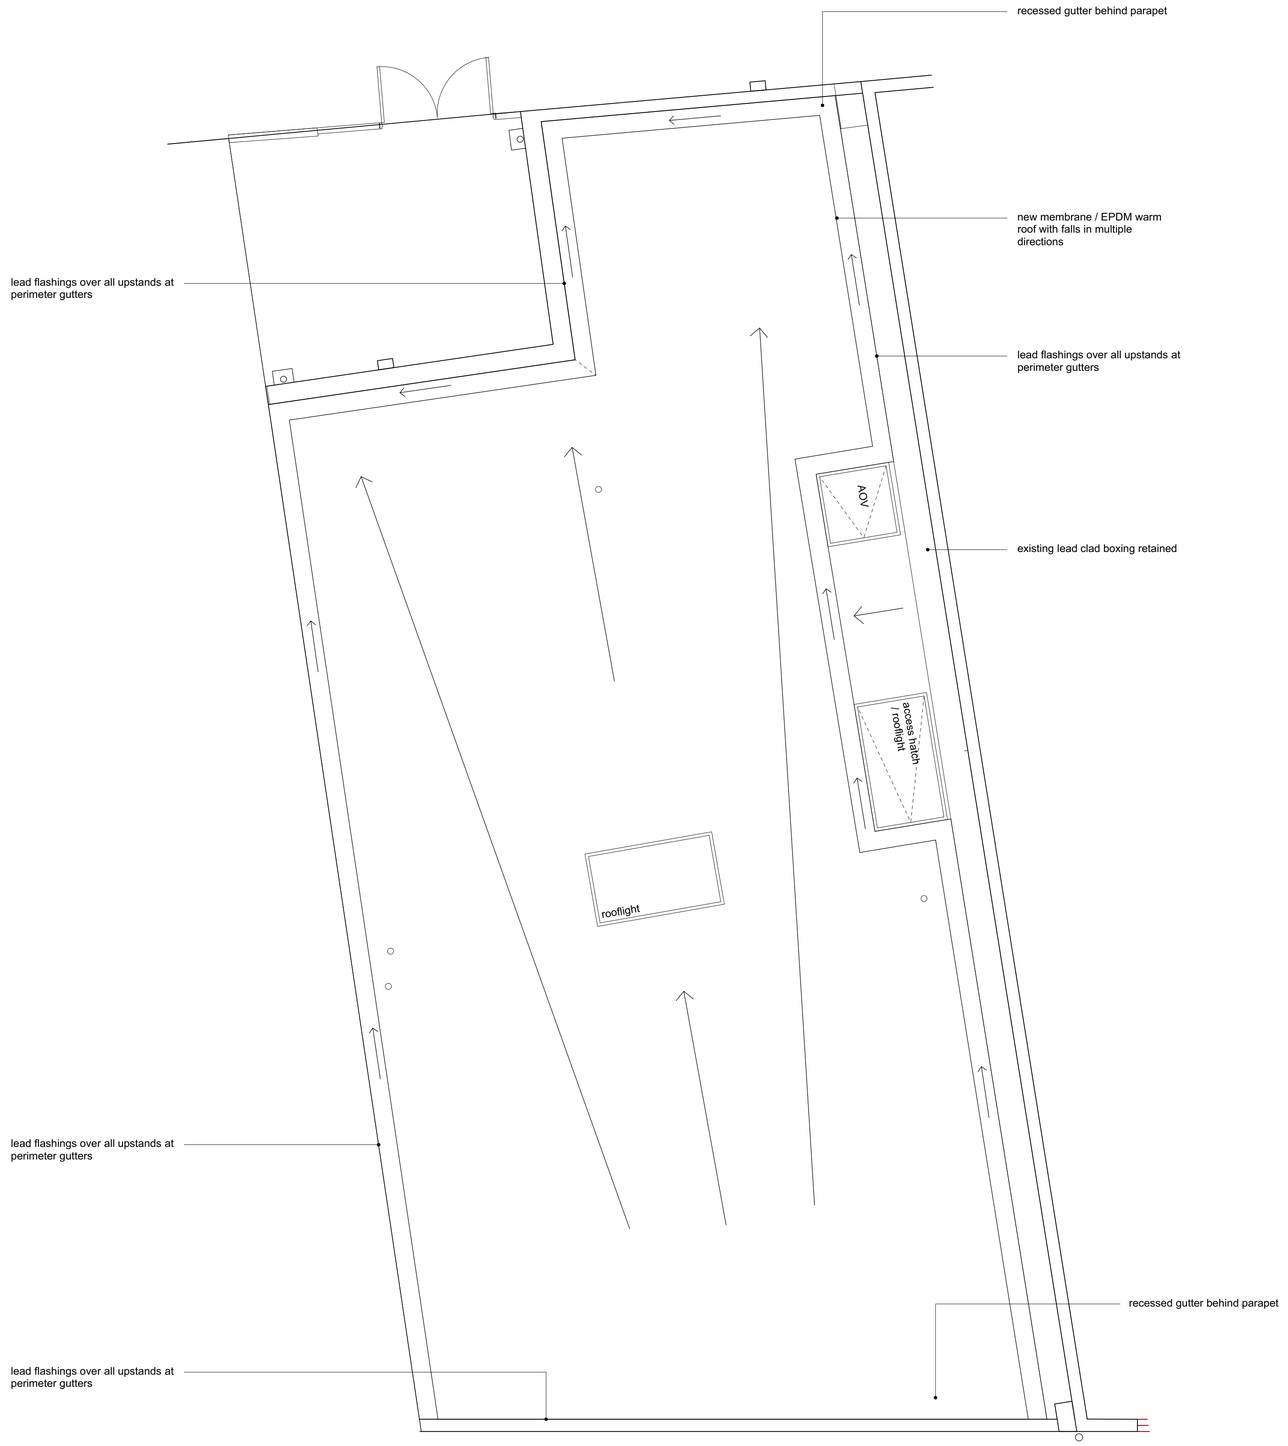


01 proposed second floor **plan**

PLANNING

Rev	Date	Dwn	Chckd	Description	Rev	Date	Dwn	Chckd	Description
A	11.02.22	AK	CF	Dormer structures revised.					
B	05.04.22	AK	CF	Second floor roof structure removed					
	09.05.22	AK	AC	PLANNING ISSUE					

INTERIOR WALL LAYOUT AND MEASURED
INTERNAL AREAS APPROXIMATE
- PLANS BASED ON XL PROPERTY VENTURES DRAWINGS, TO BE VIREFIED ON SITE

6 King Street Bristol BS1 4EQ
T 0117 929 9293 **E** info@fm-architects.co.uk
F 0117 929 9295 **W** fm-architects.co.uk

• All drawings are copyright
• Report all discrepancies to project administrator
• Do not scale drawing for construction purposes
• All dimensions to be checked on site

0 2.5m

North

ferguson mann architects

Job Title: Merthyr Tydfil THI				Drawing Title: Manettes Building		
Client: Merthyr Tydfil County Borough Council				Proposed Roof Plan		
Scale: 1:50 @ A1	Date: 15.12.21	Drwn: FS	Chckd: CF	Job No: 10647-10	Drawing No: PL-012	Rev: B