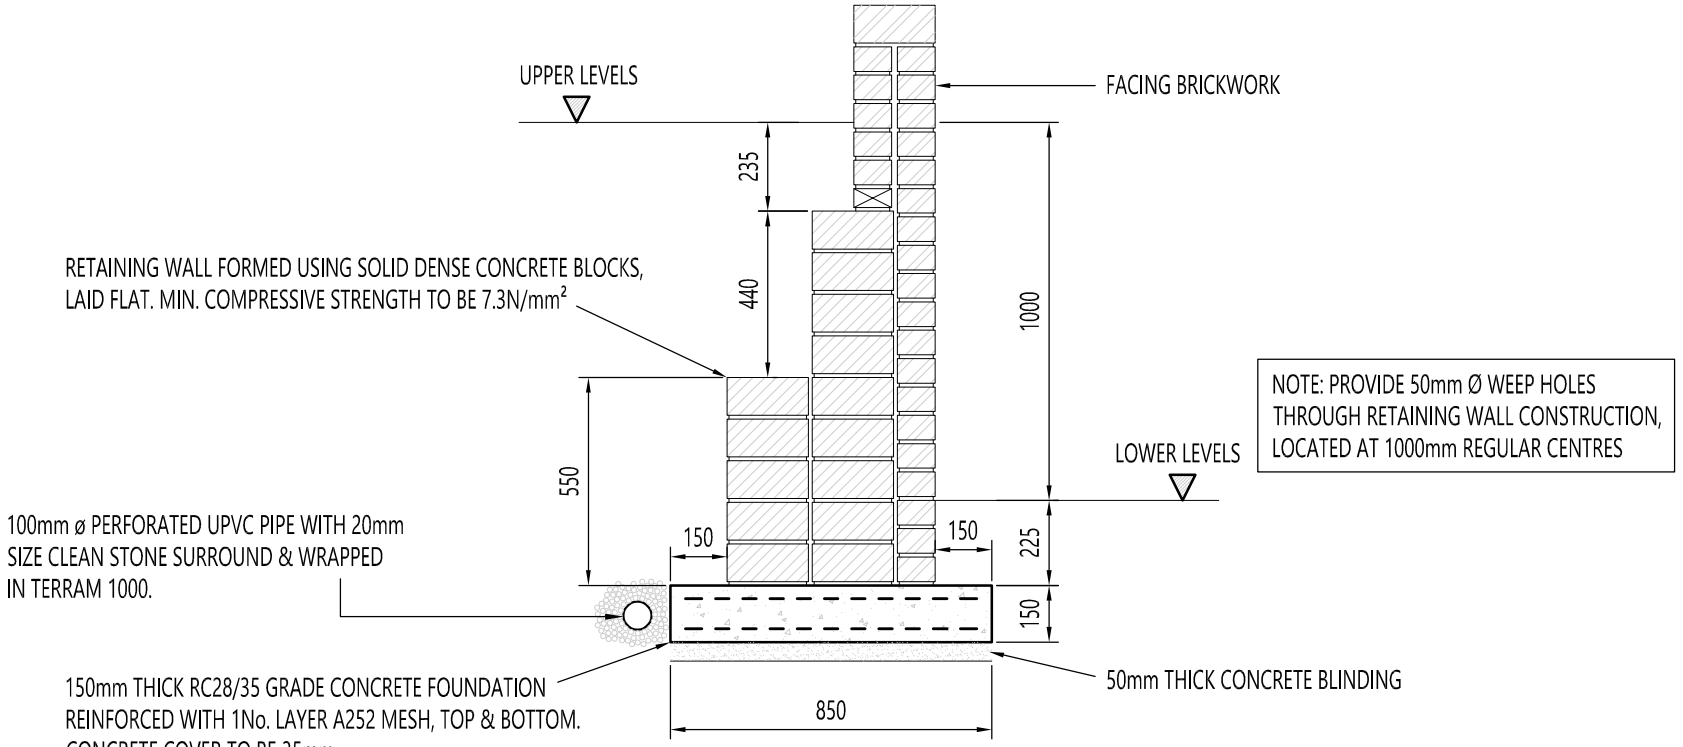

1000mm HIGH RETAINING WALL SECTION DETAIL

(SCALE 1:20)