CRG-2020	CRG-MTC-XX-00-GA-C-006	REV.: P01	

Rev.	Amendment	Date	Drawn	Ck'd
P01	PRELIMINARY ISSUE	06/11/20	ME	CM

200mm deep, permeable sub base construction

300mm deep, permeable sub base construction

200mm deep, permeable sub base construction

200mm deep, permeable sub base construction

100mm Ø

100mm Ø

100mm Ø

100mm Ø


40mm Ø weepholes @ 2m centres

Nominal fall


Proposed retaining wall

Existing gulley position to remain


Existing gulley position to remain

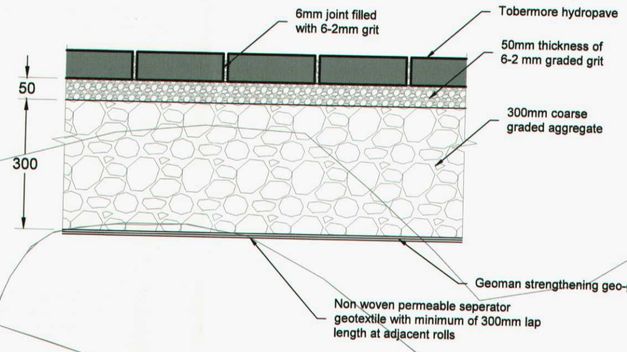


TYPICAL PERMEABLE PAVING DETAIL
SCALE 1:10

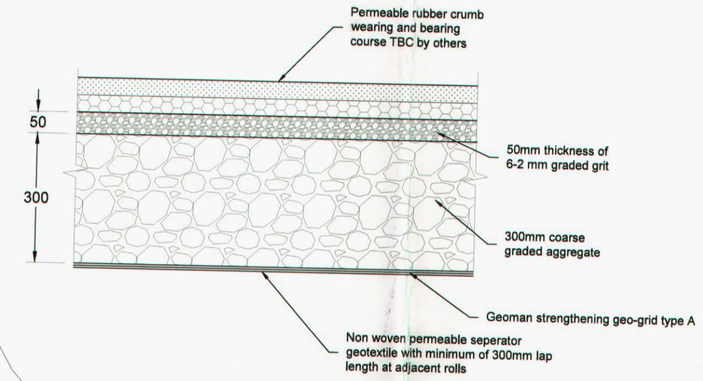

TYPICAL PERMEABLE SURFACE DETAIL FOR PLAYGROUND AREA
SCALE 1:10

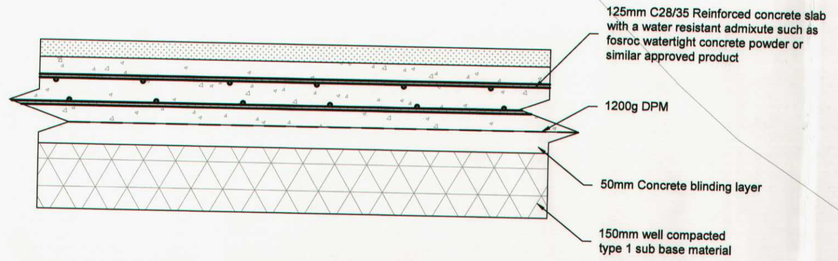

TYPICAL SPLASH PAD FLOOR CONSTRUCTION DETAIL
SCALE 1:10

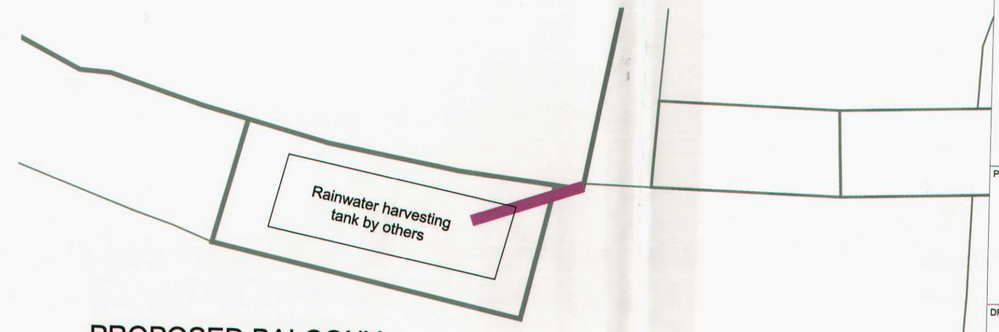

PROPOSED BALCONY EXTENSION

© Crown copyright and database rights 2016 Ordnance Survey 100025302 "You are not permitted to copy, sub-licence, distribute or sell any of this data to third parties in any form."

© Hawlfraint y Goron a hawliau cronfa ddata 2016 Arolwg Ordnans 100025302 "Ni chaniateir i chwi gopio, tan-drwyddedu, dosbarthu neu werthu y data yma i unrhyw drydydd barti mewn unrhyw ffurf"

MERTHYR TYDFIL COUNTY BOROUGH COUNCIL
PERMISSION GRANTED SUBJECT TO CONDITIONS
04 FEB 2021
J. JONES
BA(Hons) DipTP MRTPI
HEAD OF TOWN PLANNING

MERTHYR TYDFIL COUNTY BOROUGH COUNCIL
OFFICE COPY

200216

Cyngor Bwrdeistref Sirol MERTHYR TUDFUL
MERTHYR TYDFIL County Borough Council

MERTHYR TYDFIL
COUNTY BOROUGH COUNCIL
ENGINEERING DIVISION

UNIT 5
TRIANGLE BUSINESS PARK
PENTREBACH
MERTHYR TYDFIL
CF48 4TQ

PROJECT TITLE:
CYFARTHA PARK
CANOLFAN REGENERATION

DRAWING TITLE:
PROPOSED DRAINAGE LAYOUT

DRAWN:	APPROVED:	
ME	CM	
CHECKED:	DATE:	SCALE:
ME	18/11/2019	1:100

PROJECT NO.: CRG-2020
DRAWING NO.: CRG-MTC-XX-00-GA-C-006
REV.: P01
A1