DESIGNED FOR *Life* : BUILDING FOR *Wales* 3
CYNLLUN *Oes* : ADEILADU AR GYFER *Cymru* 3

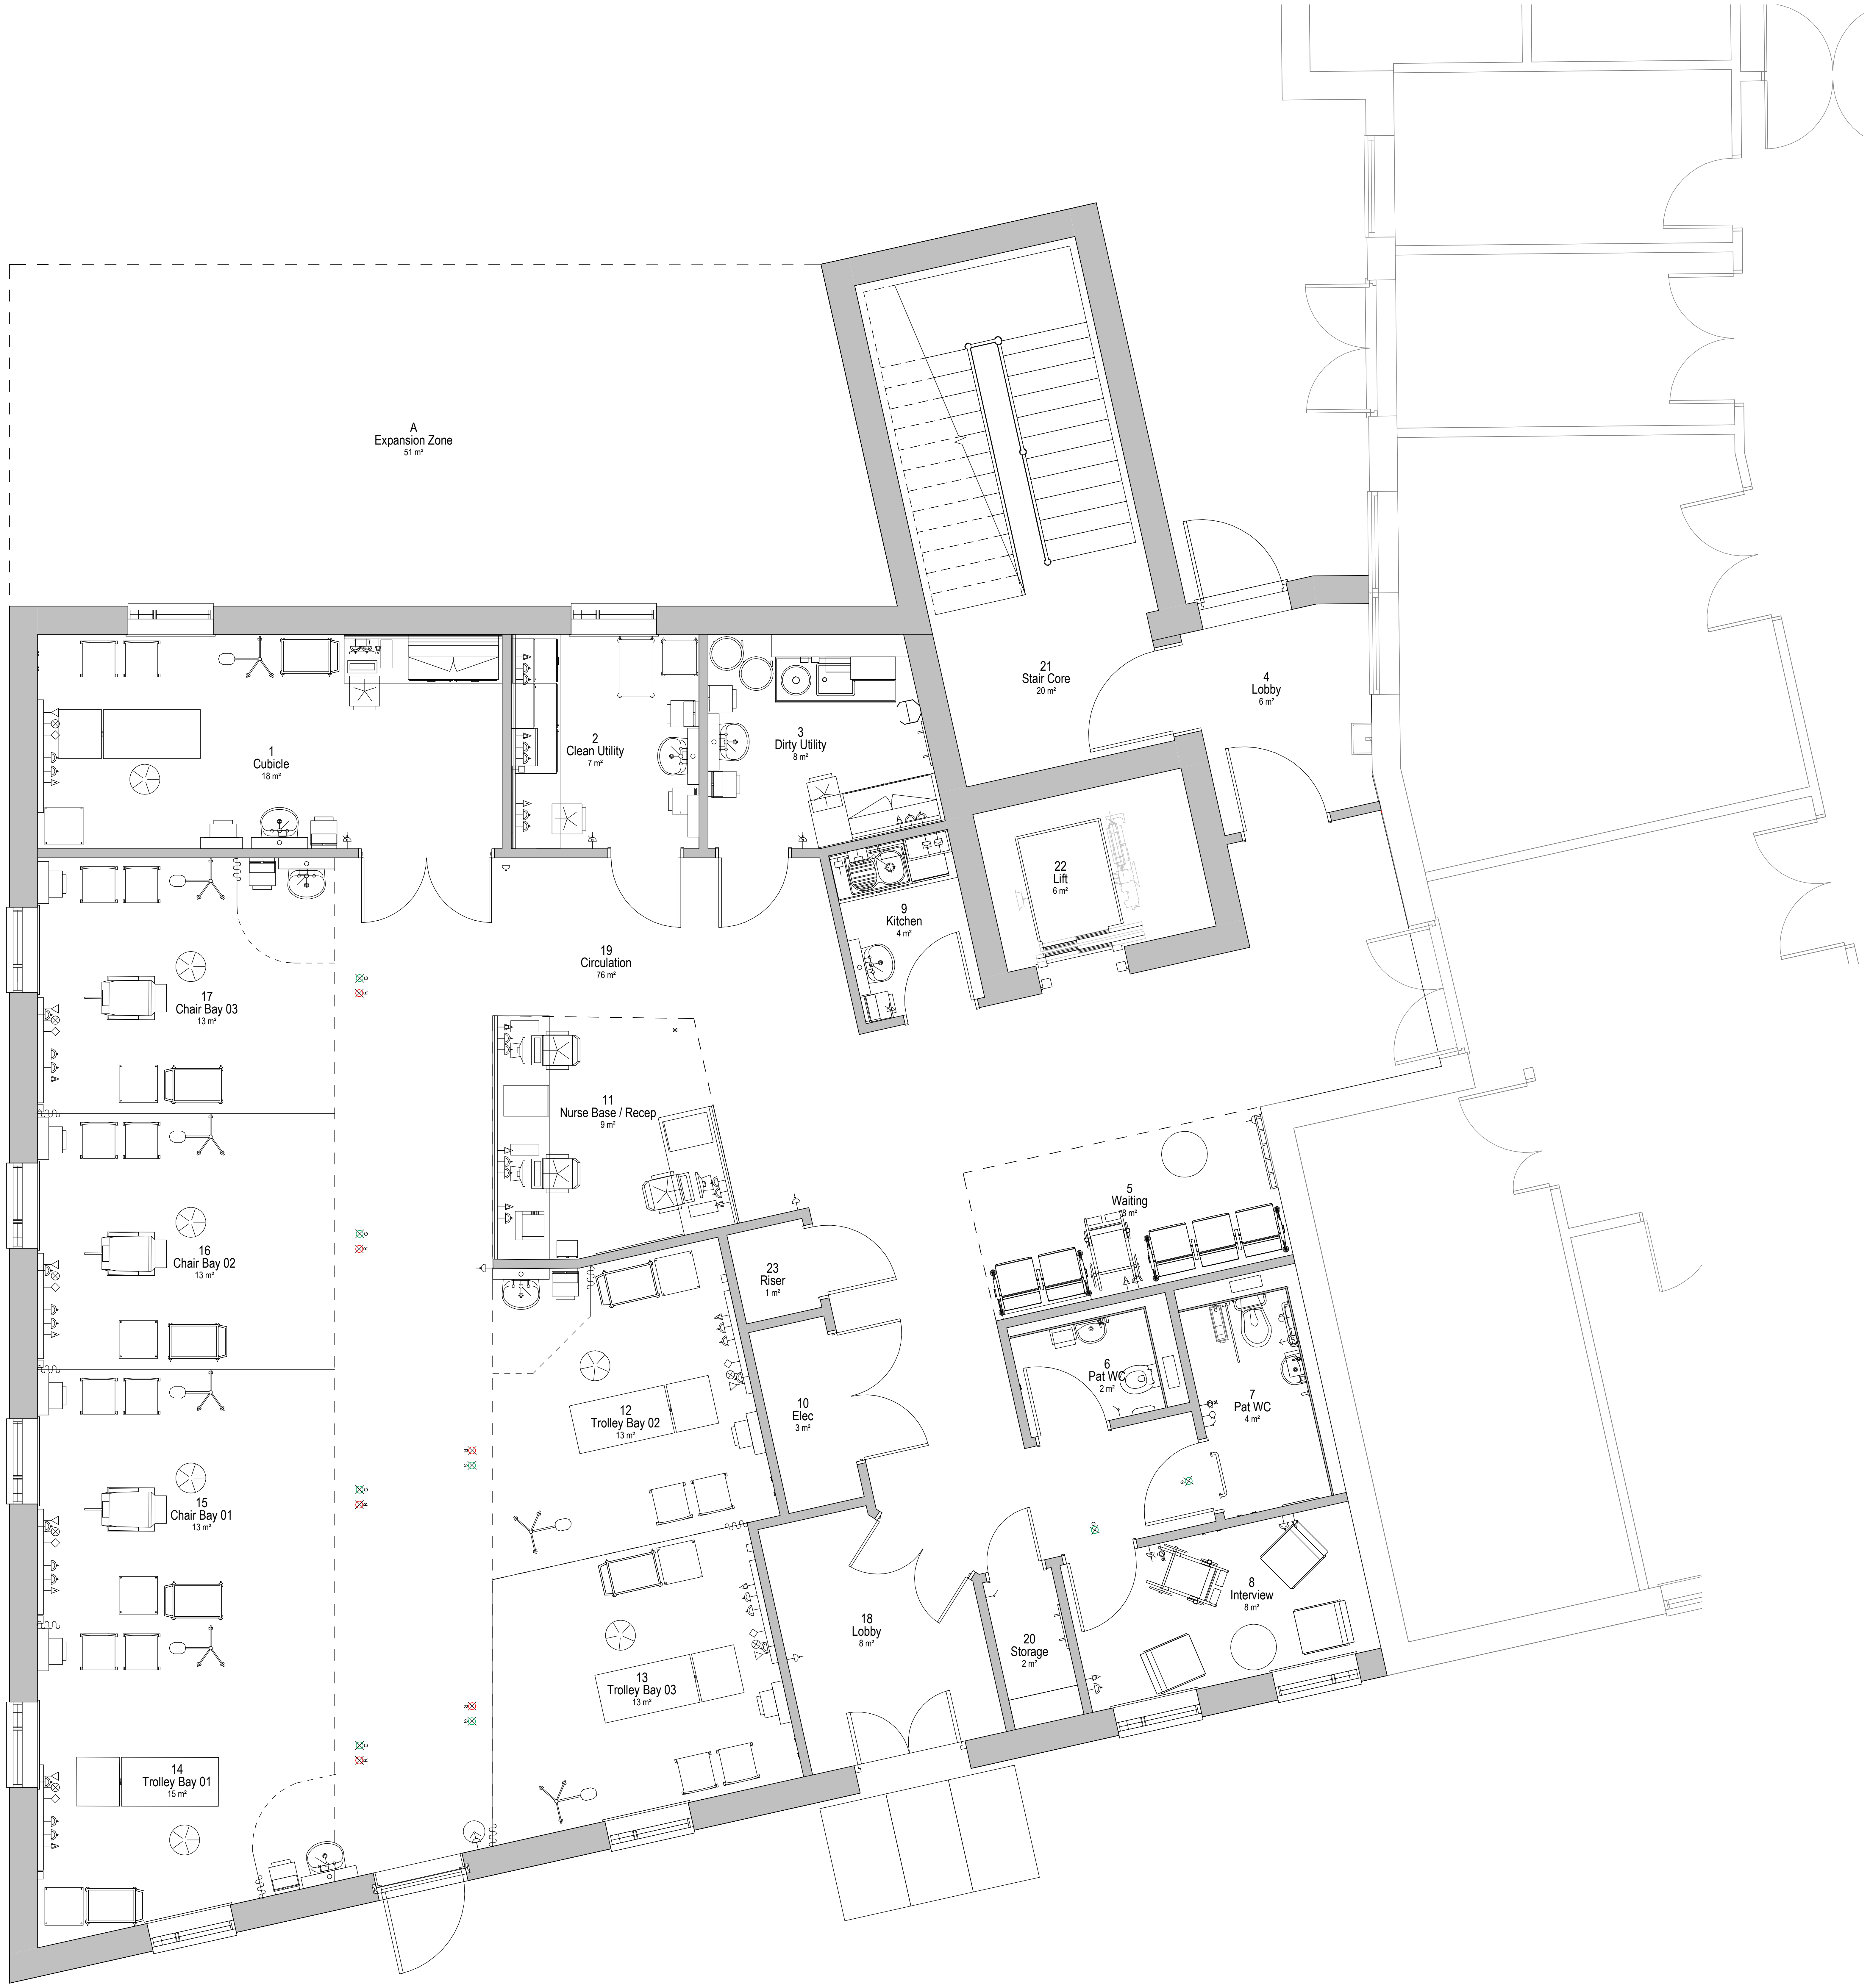

00 - Medical Day Unit - FF&E - Ground Floor Plan

Scale: 1 : 50

Mark	Date	Details	By
P01	24/01/2020	Initial Issue	JD

REVISIONS

Health Board:

GIG CYMRU NHS WALES | Bwrdd Iechyd Prifysgol Cwm Taf Morgannwg University Health Board

CWM TAF MORGANNWG UHB
Prince Charles Hospital
Merthyr Tydfil
Mid Glamorgan
CF47 9DT

Supply Chain Partner:

Interserve

INTERSERVE CONSTRUCTION LIMITED
138 HEOL-Y-GORS
CWMBWRLA
SWANSEA
SA5 8LT

Project Title:

Prince Charles Hospital
Merthyr Tydfil
Mid Glamorgan
CF47 9DT

Scale: 1 : 50 for the original size of A1

Drawn By: WW | Checked By: ML | Passed By: MU | Date: 31/03/20

Drawing Status:

S2 - Fit For Information

Drawing Originator:

HLM Architects

© HLMArchitects
Suite 104
The Creative Quarter
Morgan Arcade
The Hayes
Cardiff CF10 1AF

www.hlmarchitects.com
T. +44 (0) 29 2039 6070
F. +44 (0) 29 2039 6080
cardiff@hlmarchitects.com

Drawing Title:

Medical Day Unit - FF&E - Proposed Ground Floor Plan

Job No:	Project	Origin.	Volume	Level	Type	Discip.	Number	Revision:
P003	5005	HLM	V06	00	DR	A	7001	P01

Drawing No:

Do NOT scale this drawing
Refer to Architects for details of current building layouts

Phase: 2

Workstream:

24/01/2020 16:55:07 F:\5005-2019 DfL 03 003 Prince Charles Hospital Refurb\A Internal WIP\04 Models\01 RVT\P003-BRA-V06-UN-M3-A-090602 FF&E MedicalDayUnit Detached.rvt