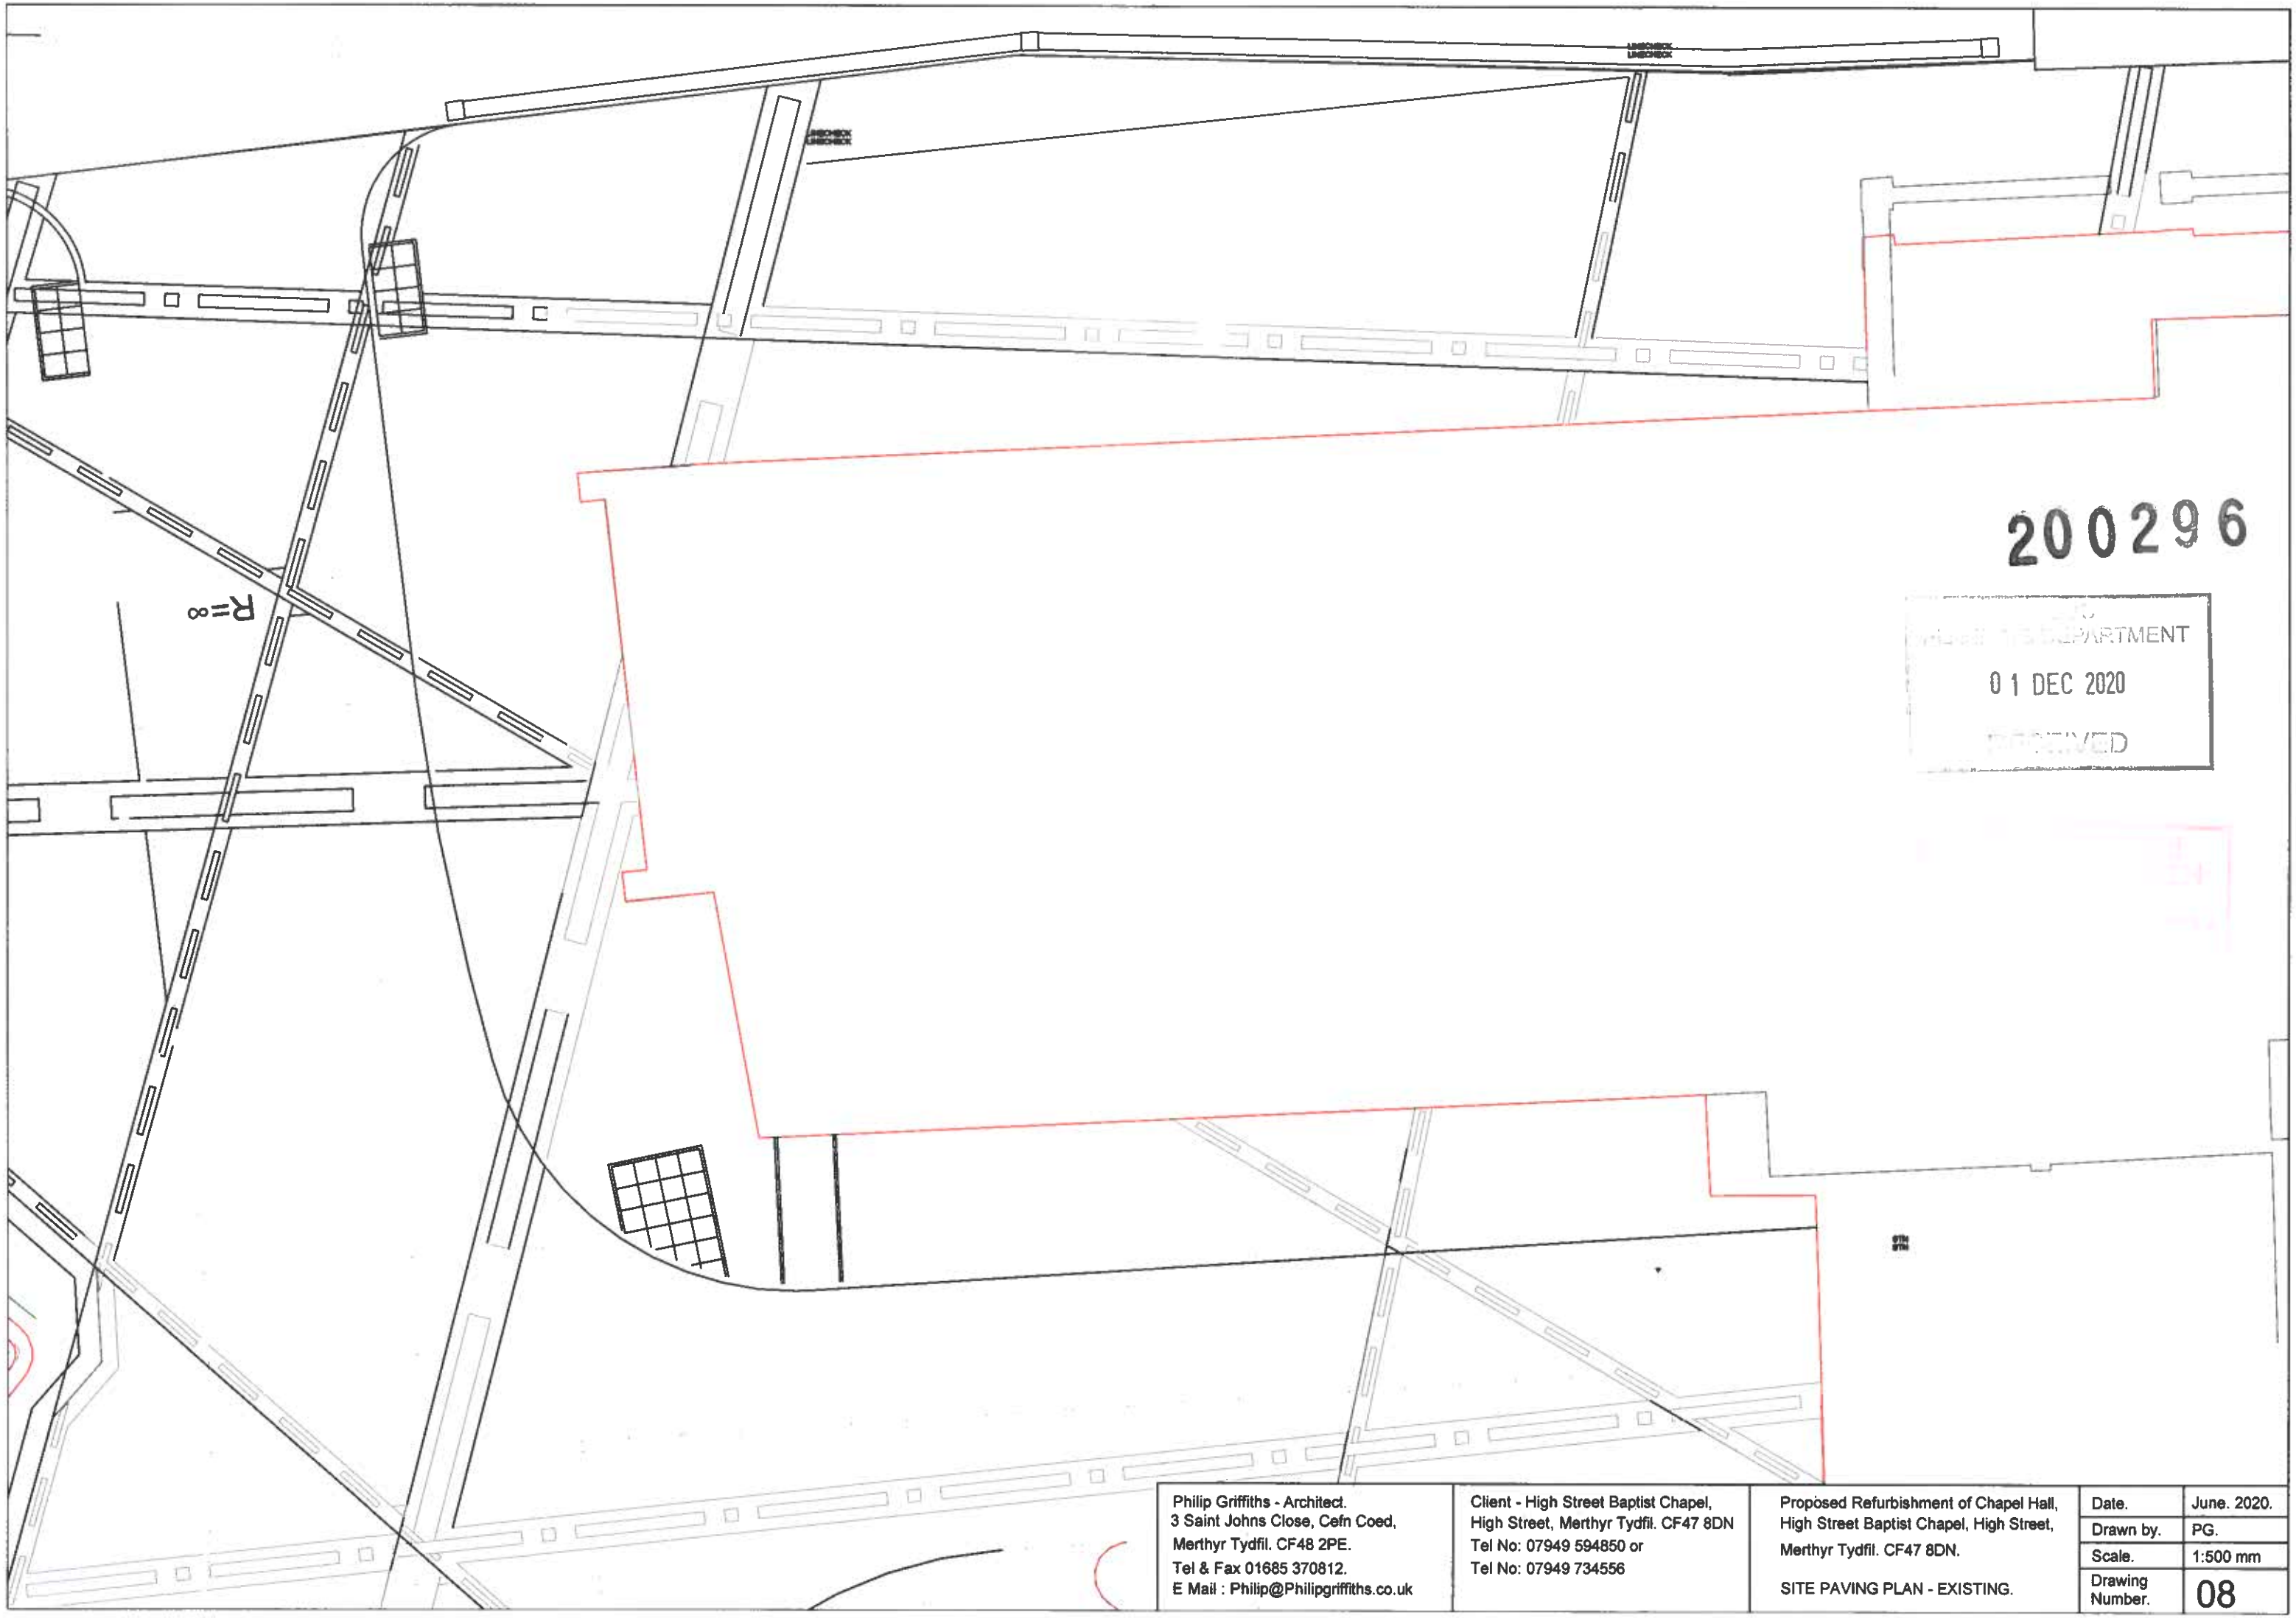


200296

PLANNING DEPARTMENT
01 DEC 2020
RECEIVED

Philip Griffiths - Architect. 3 Saint Johns Close, Cefn Coed, Merthyr Tydfil. CF48 2PE. Tel & Fax 01685 370812. E Mail : Philip@Philipgriffiths.co.uk	Client - High Street Baptist Chapel, High Street, Merthyr Tydfil. CF47 8DN Tel No: 07949 594850 or Tel No: 07949 734556	Proposed Refurbishment of Chapel Hall, High Street Baptist Chapel, High Street, Merthyr Tydfil. CF47 8DN. SITE PAVING PLAN - EXISTING.	Date.	June. 2020.
			Drawn by.	PG.
			Scale.	1:500 mm
			Drawing Number.	08