



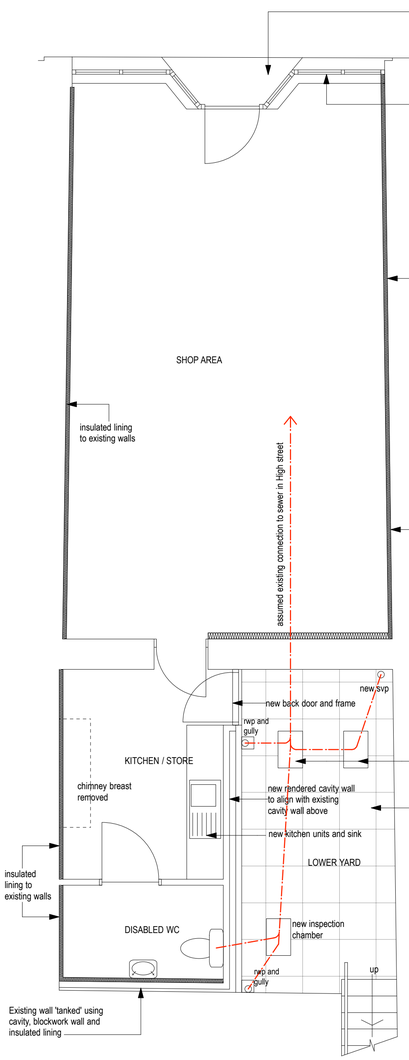


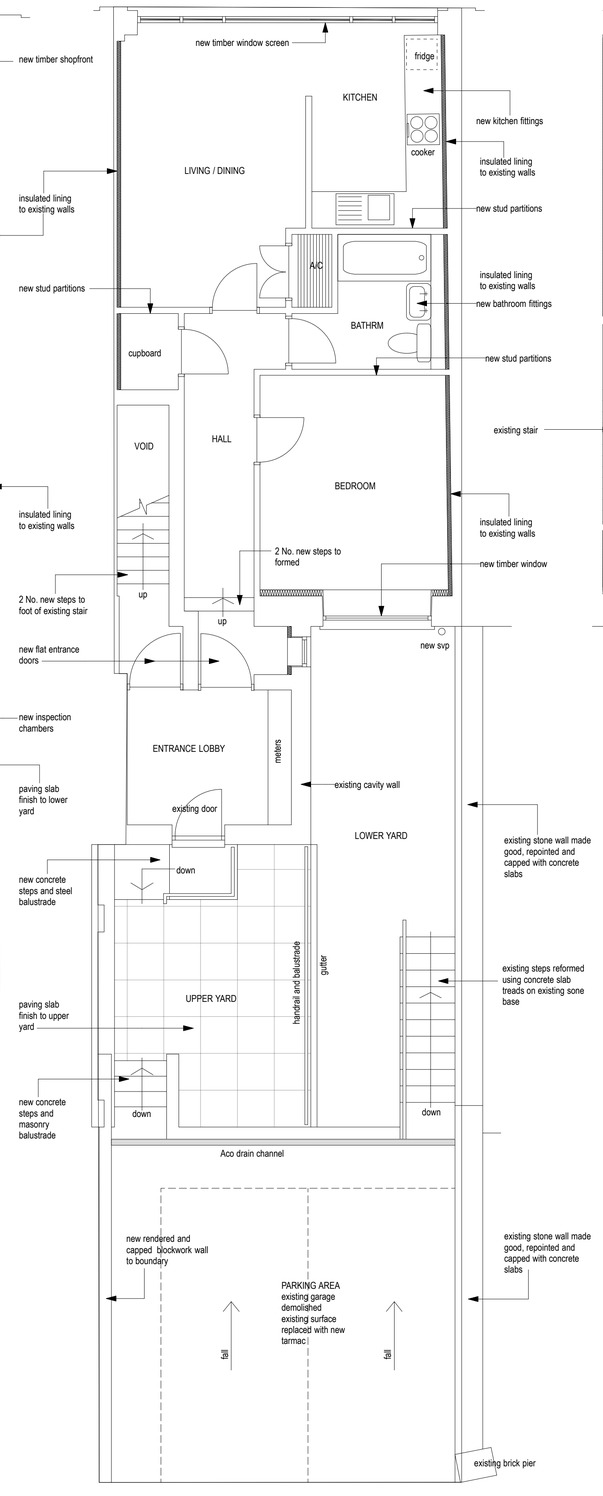

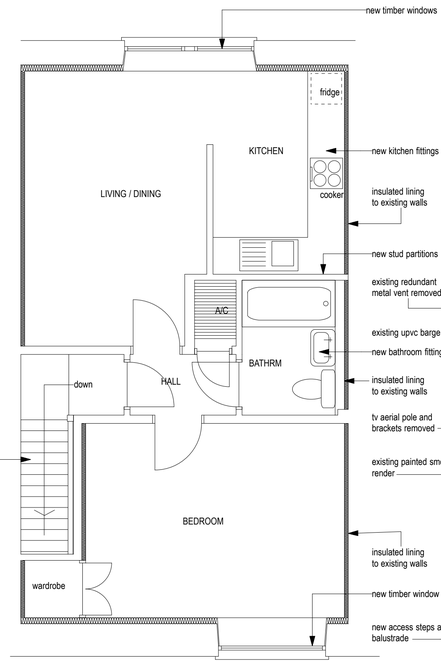

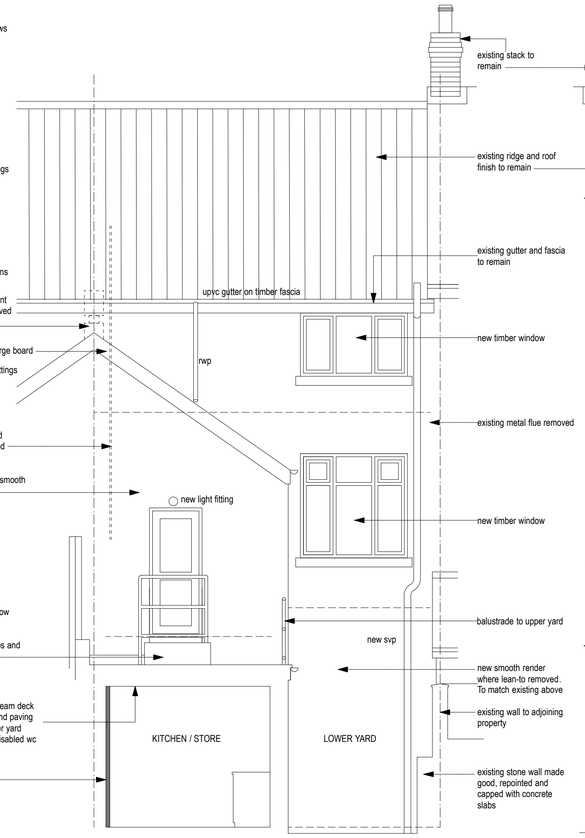


REAR ELEVATION (TO TRAMROAD)

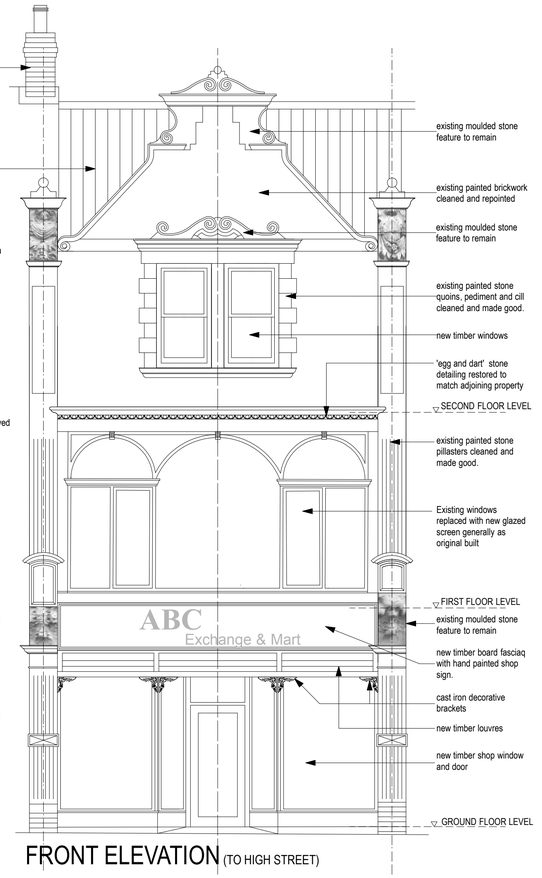

ABC
Exchange & Mart

FRONT ELEVATION (TO HIGH STREET)

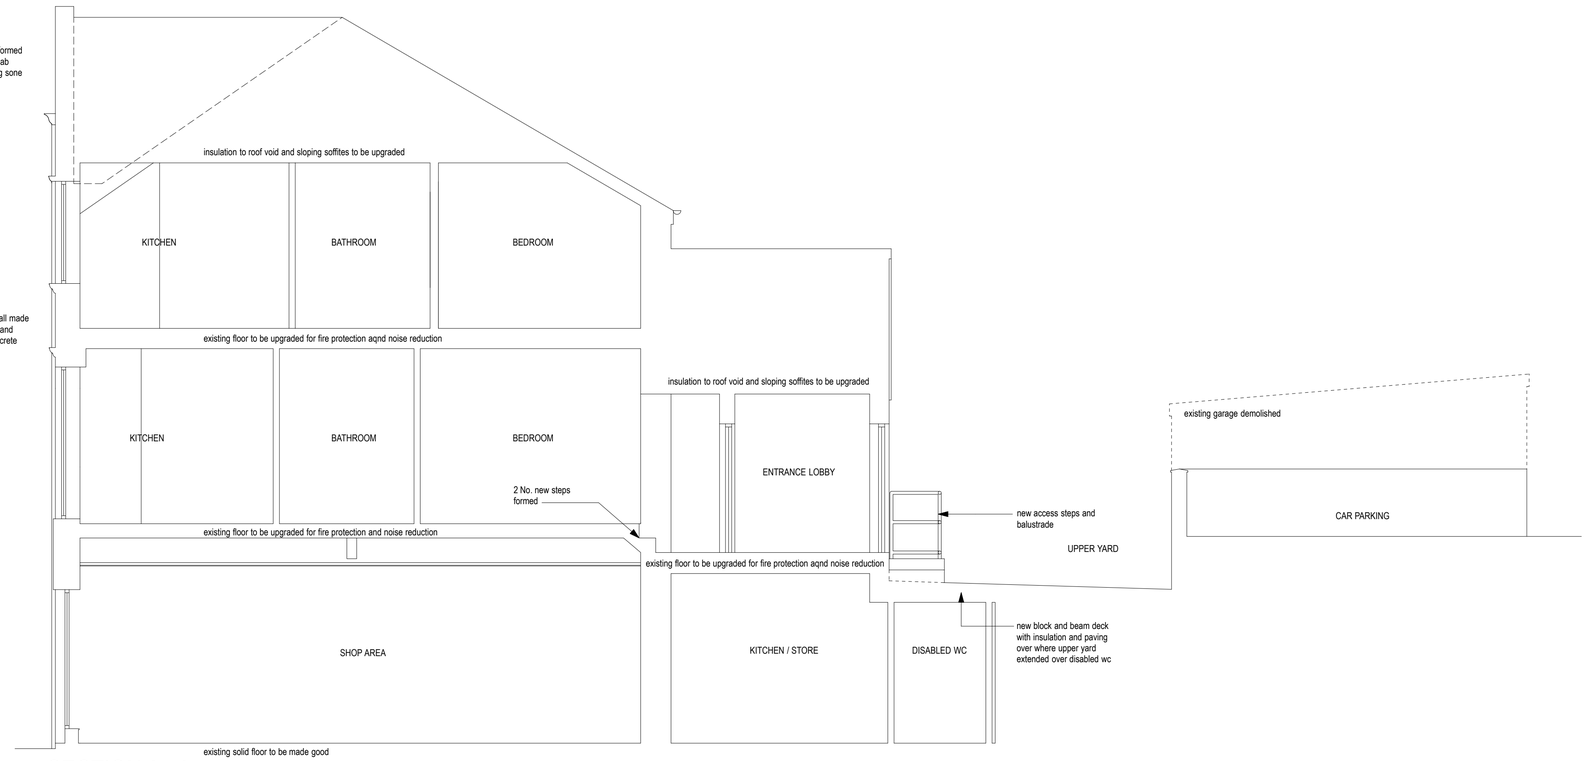

SECTION A - A

Rev A - Centre mullions omitted from shop windows, timber louvres added above shop front and decorative cast iron brackets added below fascia - 16.03.20

This drawing, the works and concepts depicted are the copyright of Paul Overton Architects and may not be reproduced or made use of, either directly of indirectly, without express written consent.

Do not scale off this drawing.

All heights, levels, sizes and dimensions to be checked on site before any work is undertaken

PAUL OVERTON ARCHITECTS
97A HIGH STREET
MERTHYR TYDFIL
CF47 8UD
TEL. 01685 371194
MOB. 07929 659 282
paul@pro-architects.co.uk

Client	Mr. J. McCarthy
Project	2 Morlais Buildings High Street Merthyr Tydfil CF47 8UL
Drawing Title	PROPOSALS
CAD ref	Drawn: PRO
Date: November 2019	Scale: 1:50
Project No.: 9038	Drawing No.: 02 — Revision: A