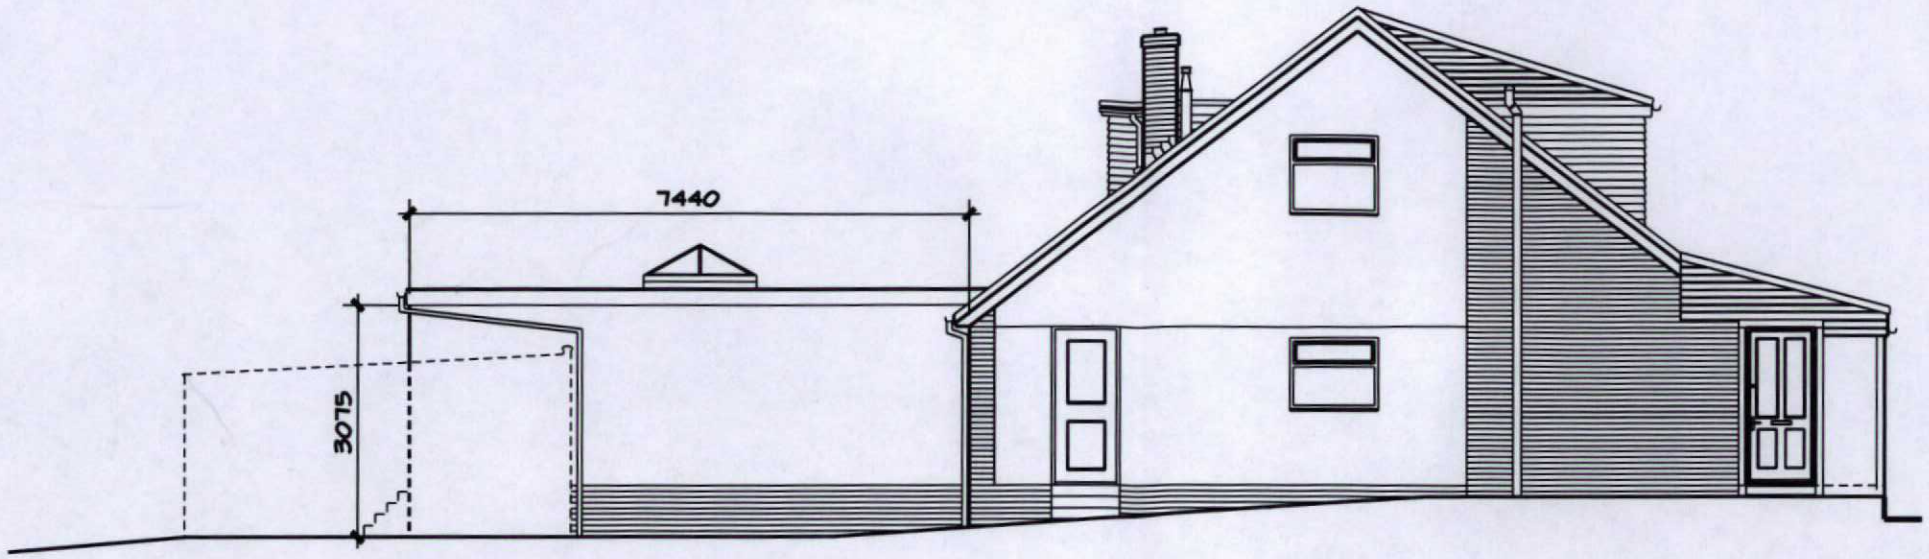

PROPOSED SIDE ELEVATION

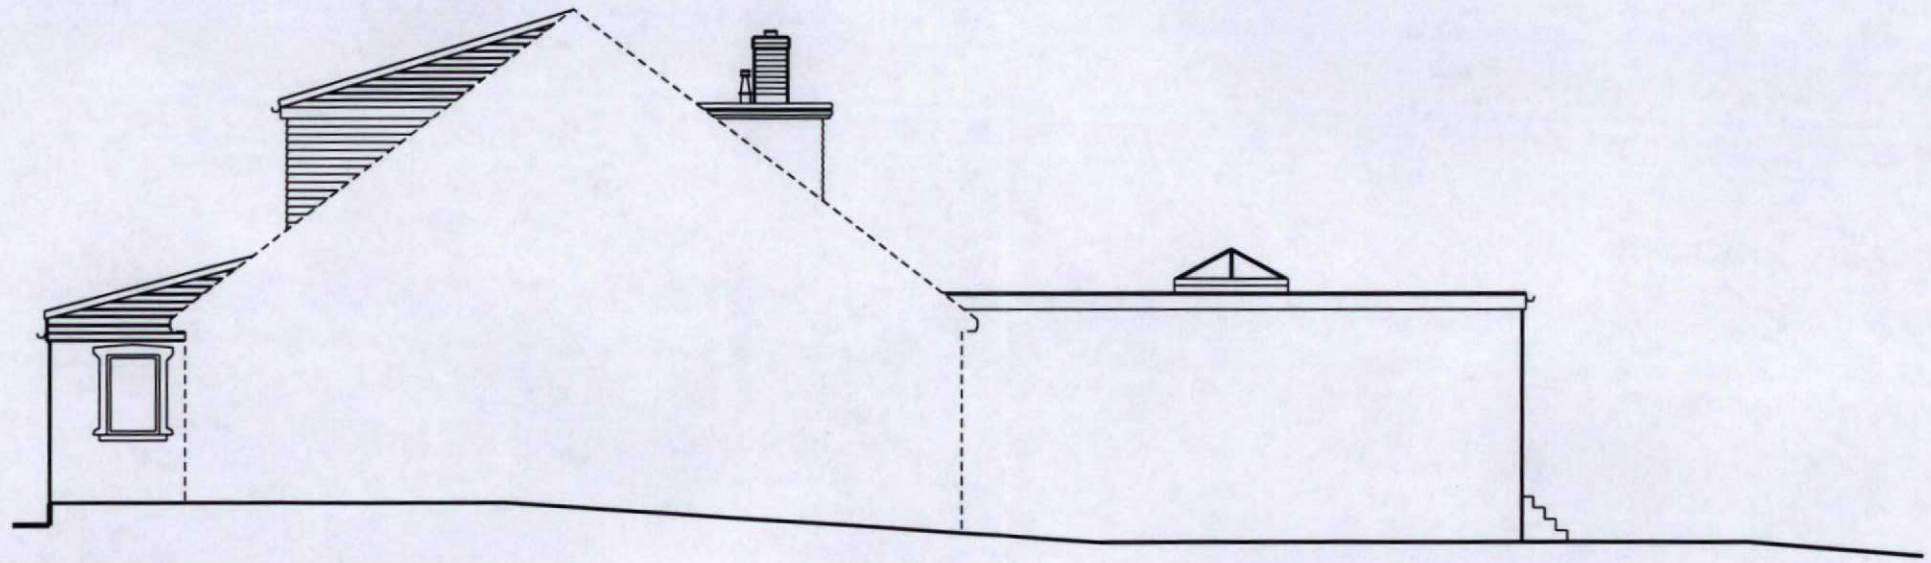

PROPOSED SIDE ELEVATION

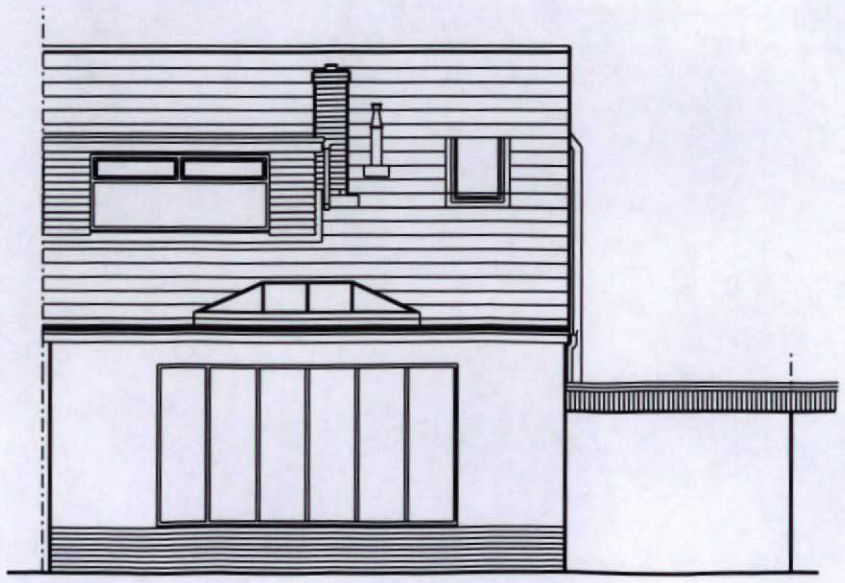

PROPOSED REAR ELEVATION

MTCBC
AMENDED PLANS
22 SEP 2021
RECEIVED

REV A
PROPOSED EXTENSION REDUCED IN SIZE TO PLANNING OFFICERS REQUIREMENTS 30/8/21

PROJECT: 13, SHIRLEY DRIVE, MERTHYR TYDFIL				
DRAWING TITLE: PROPOSED ELEVATIONS				
DRAWN	DATE: 8/21	SCALE: 1:100	DRNG NO.: GJ/04	REV: A