

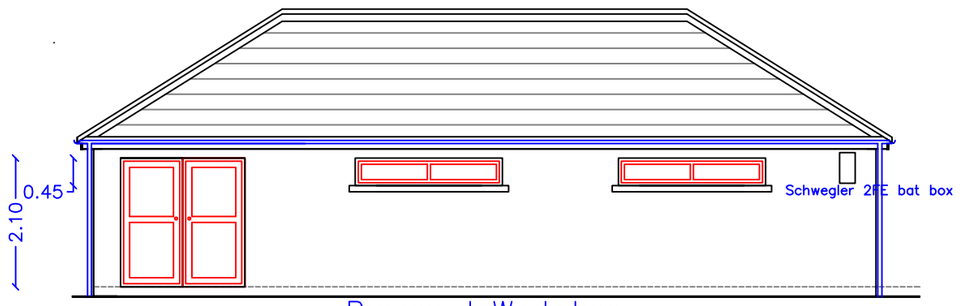



Proposed Workshop
Side Elevation
1:100

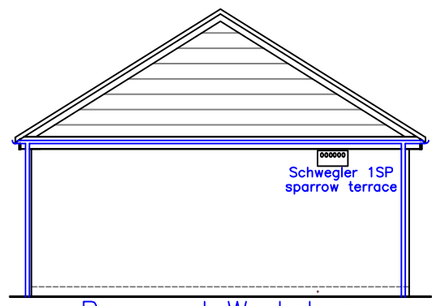


Proposed Workshop
End Elevation
1:100

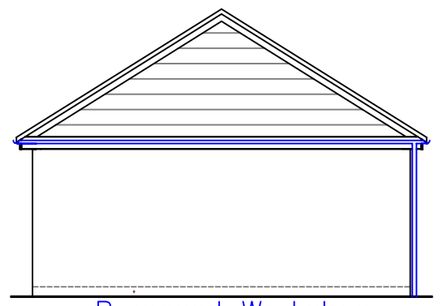


Proposed Workshop
End Elevation
1:100

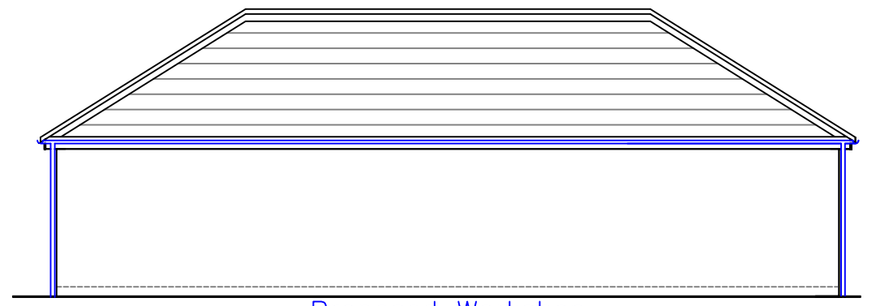


Proposed Workshop
Rear Elevation
1:100

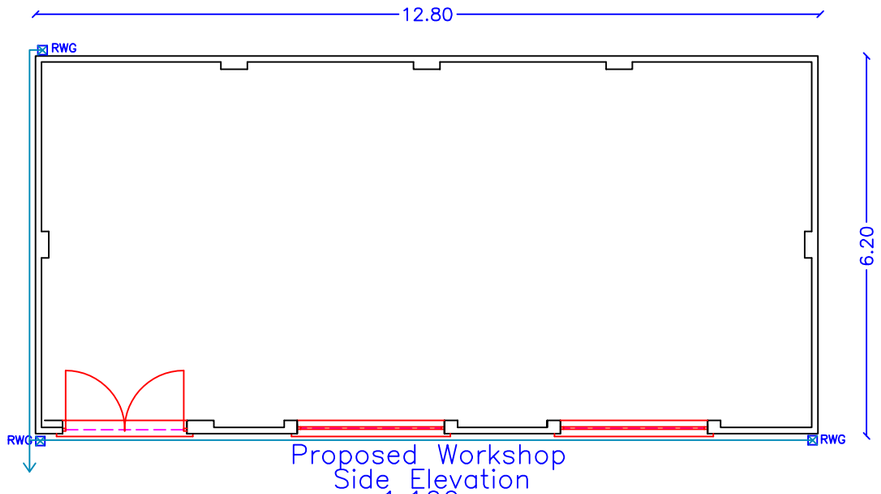


Proposed Workshop
Side Elevation
1:100

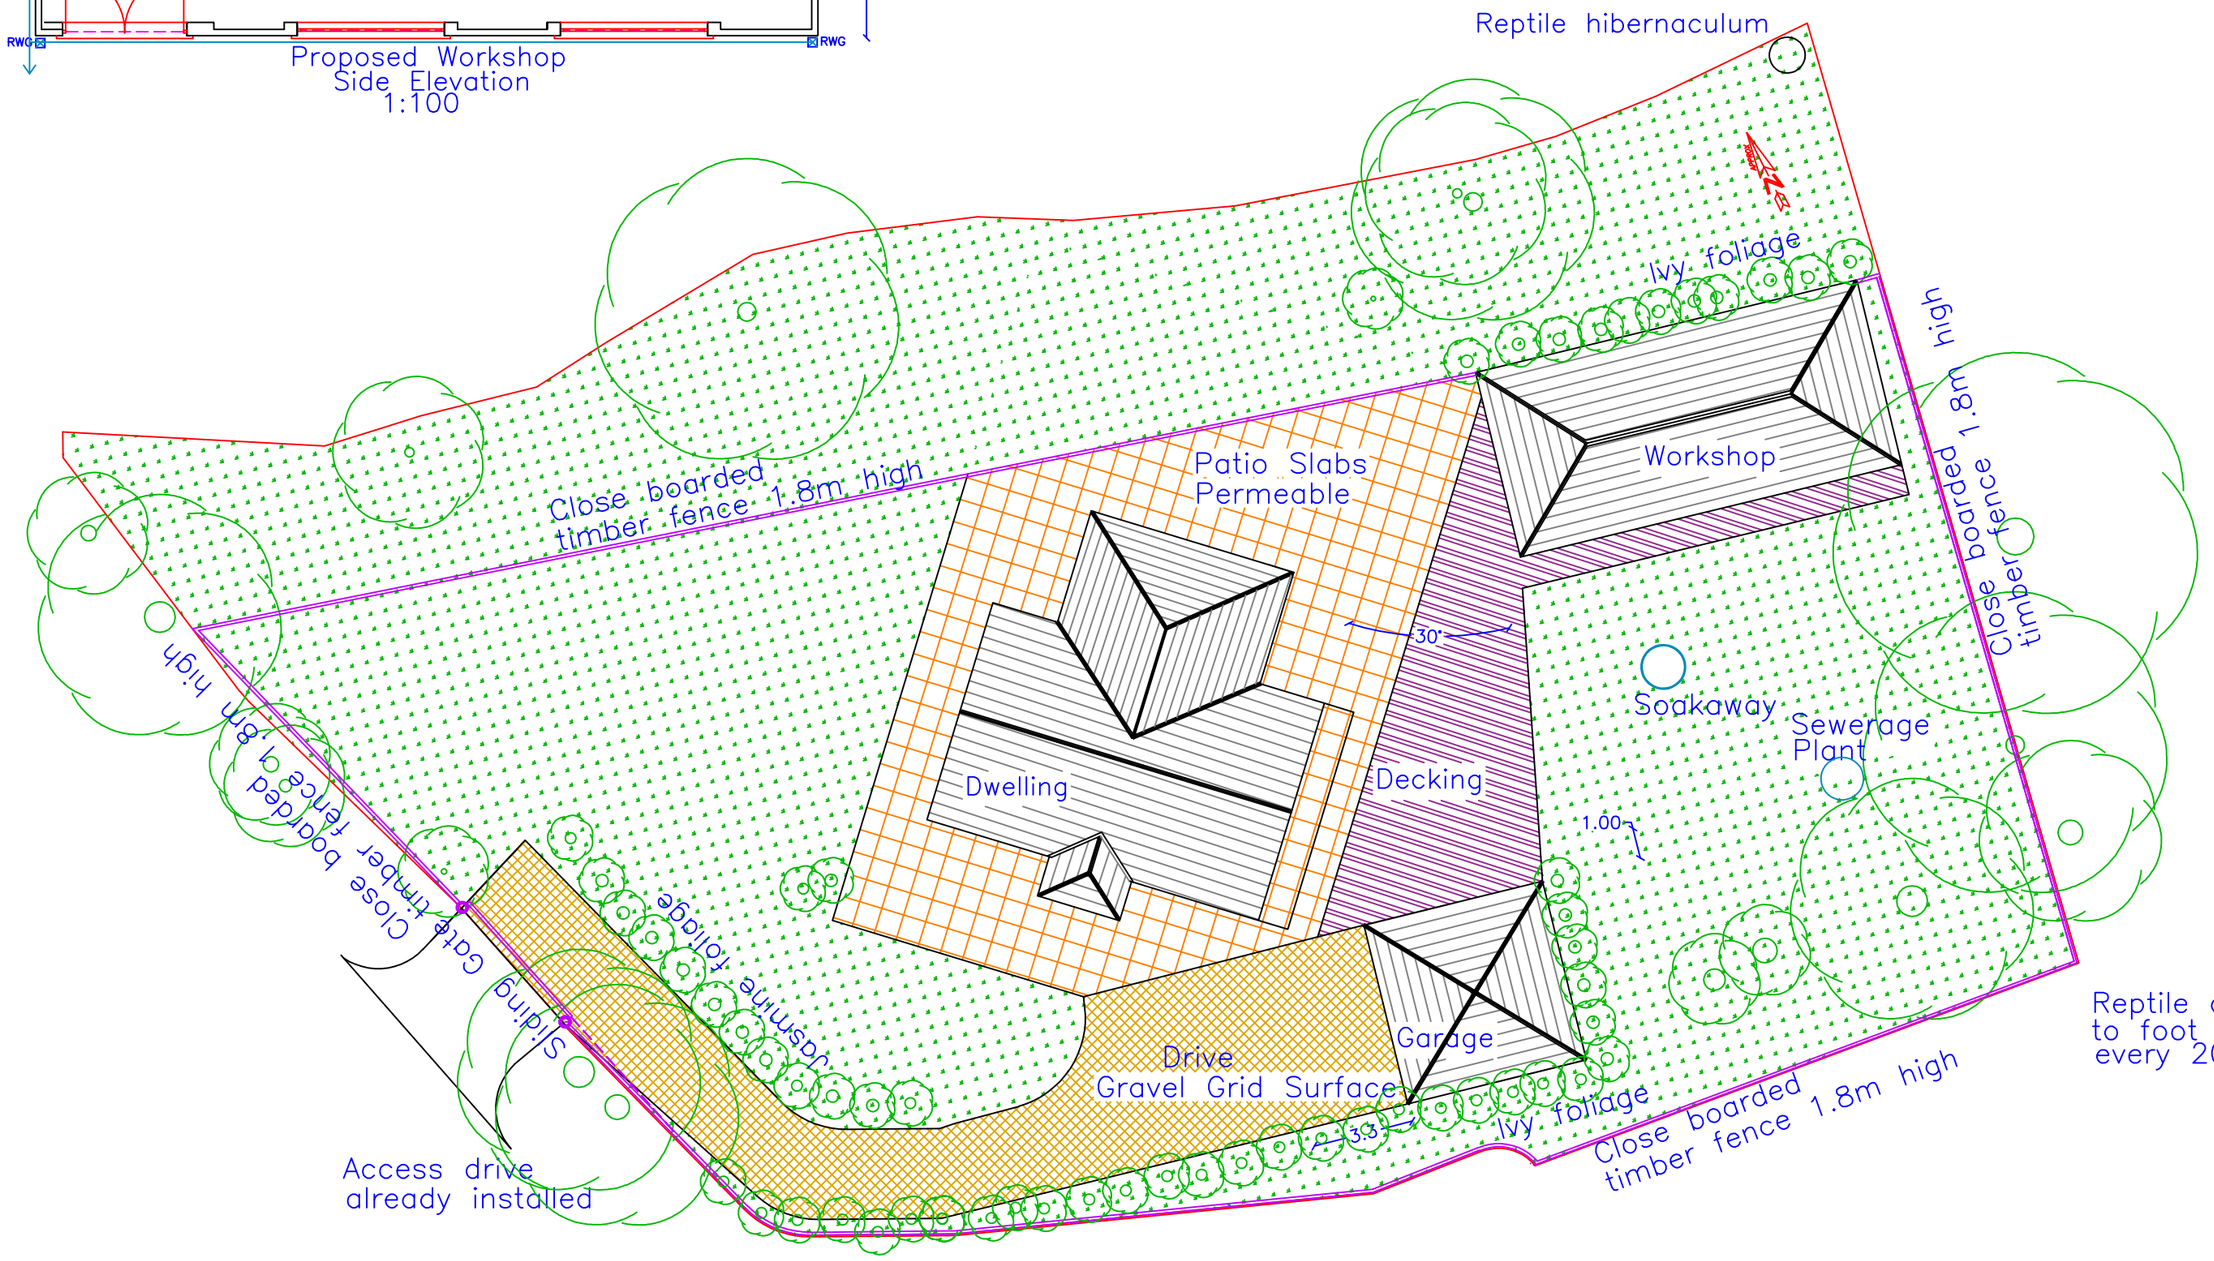


Proposed Site Plan
1:200

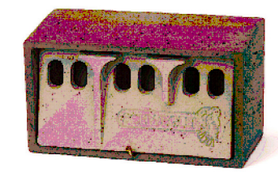

Schwegler 1SP
sparrow terrace

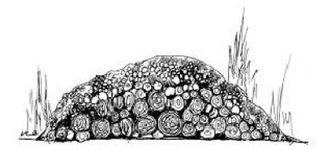

Reptile hibernaculum

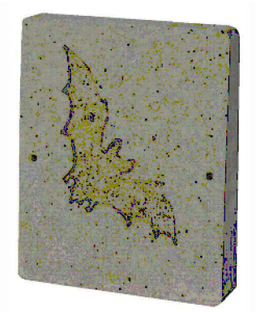

Schwegler 2FE bat box

Amendement:	Dated: 01.10.19
Re–arranged windows, doors, front tower and internal rooms & Change Barn to Workshop.	
Utopia Design Architectural Services	
Utopia Design Building Planning Application Support Paul Thomas: BSc (Hons) Tel: 01685 559230. Mob: 07908 725065 Email: utopiadas@hotmail.com	
Issued Only for Purpose Indicated	
Drawing Status: FOR PLANNING PURPOSES ONLY	
Client	Mr Ryan Williams 27, Chapel Street Abercanaid Merthyr Tydfil, CF48 1RX
Project	Proposed New Detatched Dwelling, Double Garage and Workshop at Land to the Rear of 8–15 Newton Street Abercanaid Merthyr Tydfil, CF48 1PX
Drawn by: PT	Date: 29.08.19
Scale: 1:100 1:200	
Title: Proposed Plans, Elevations	Paper: A2
	Drwg No: NEWTON 03D