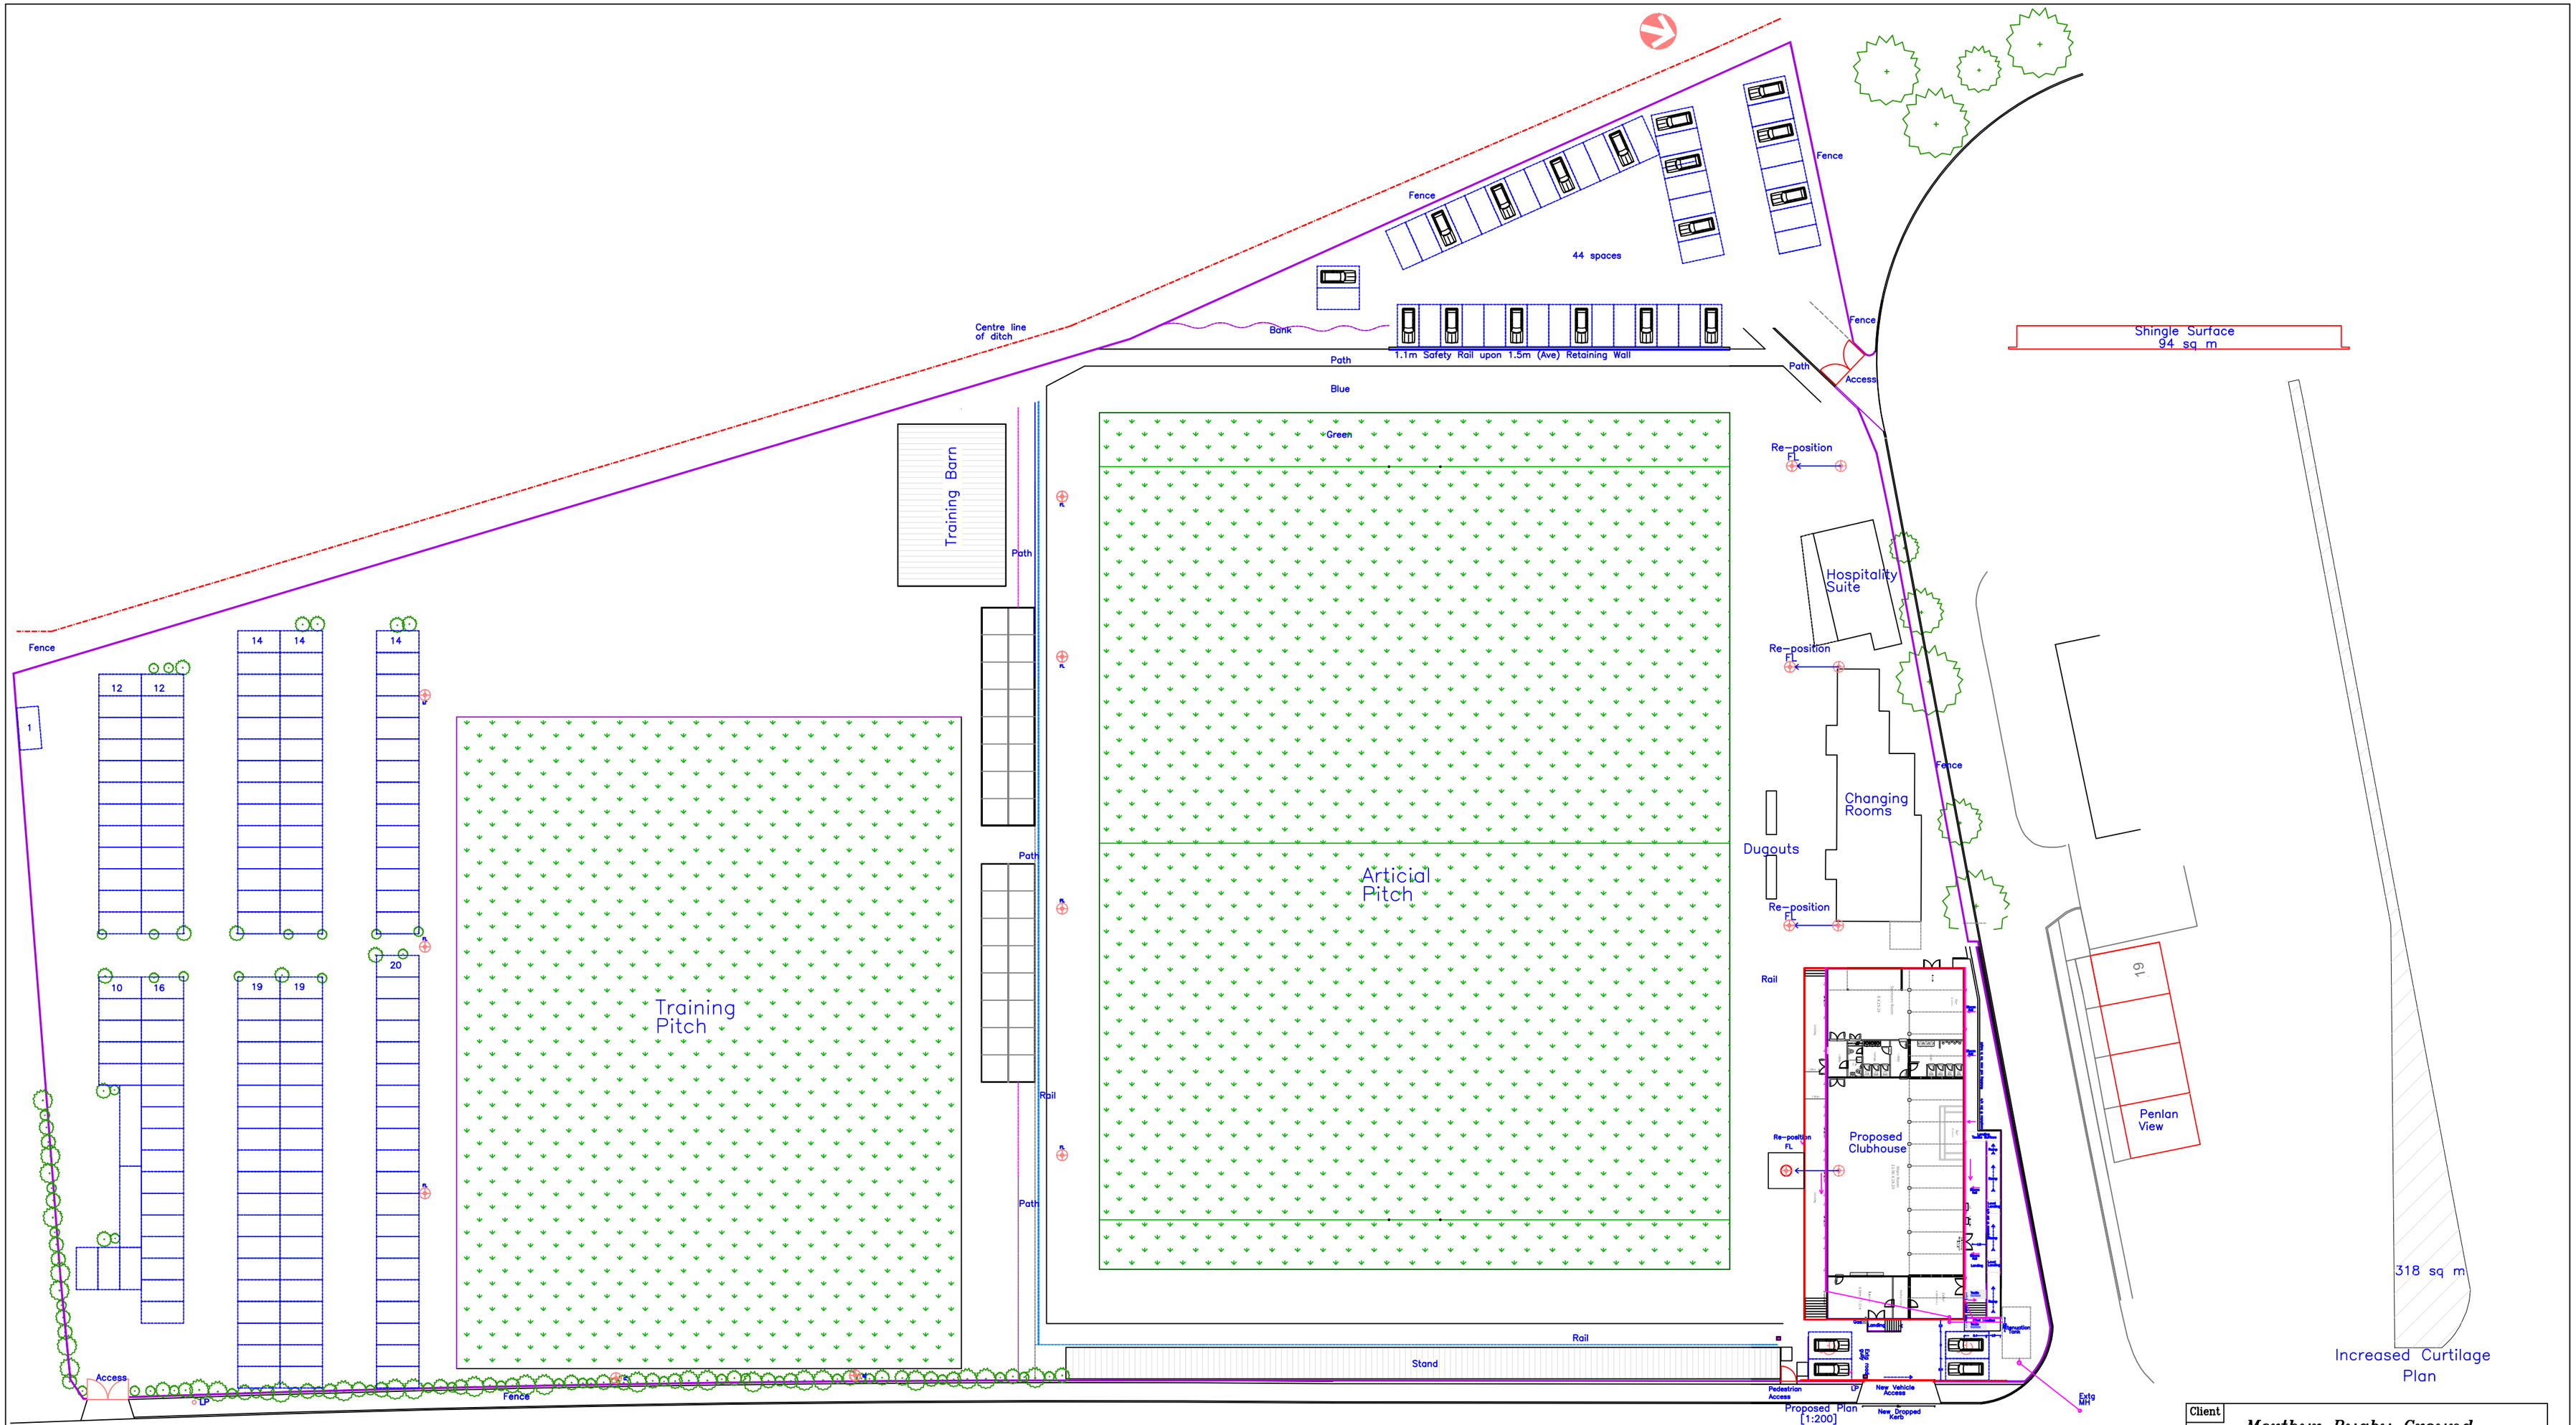


Proposed Site Plan [1:500]

Utopia Design
Architectural Services

Utopia Design
Architectural Services
Building Planning Application Support
Paul Thomas: BSc (Hons)
Tel: 01685 559230. Mob: 07908 725065
e-mail: utopiadas@hotmail.com

Issued Only for Purpose Indicated

Drawing Status: FOR PLANNING PURPOSES ONLY

Client

Merthyr Rugby Ground
The Wern
Ynysfach
Merthyr Tydfil

Project

Increased Curtilage, Rearranged Vehicle Access and parking to main entrance.

Rearranged Kitchen/Cellar Access

Reposition Flood lights,
New Retaining Wall to increase Parking to west of site
at
Merthyr Rugby Ground

Drawn by	Date	Scale
PT	12.08.2020	1:500

Title: *Proposed Site Plan*

Paper: A2

Drwg No: *WERN IMPROVMENTS 01N*