
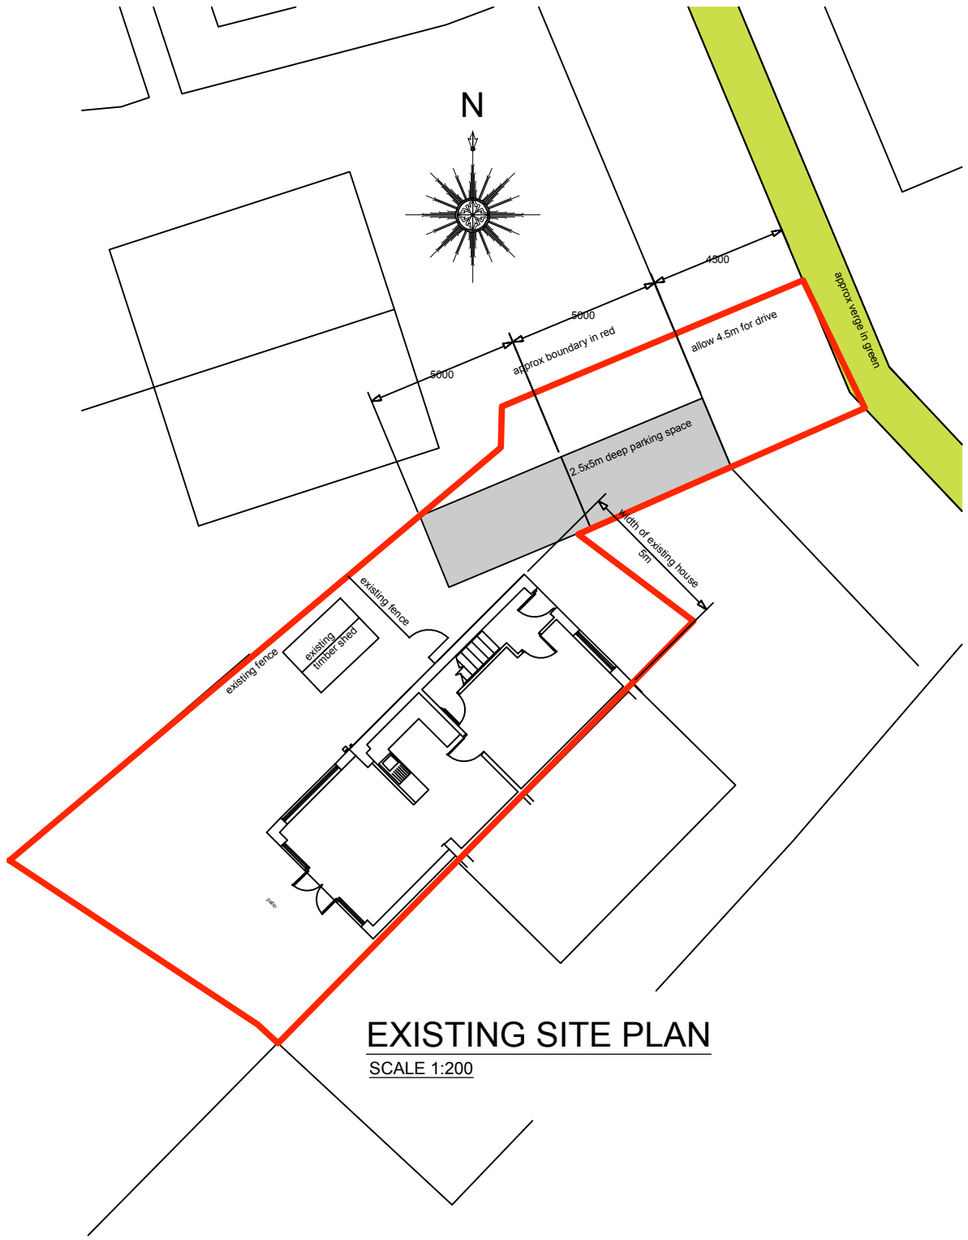


EXISTING SITE PLAN

SCALE 1:200

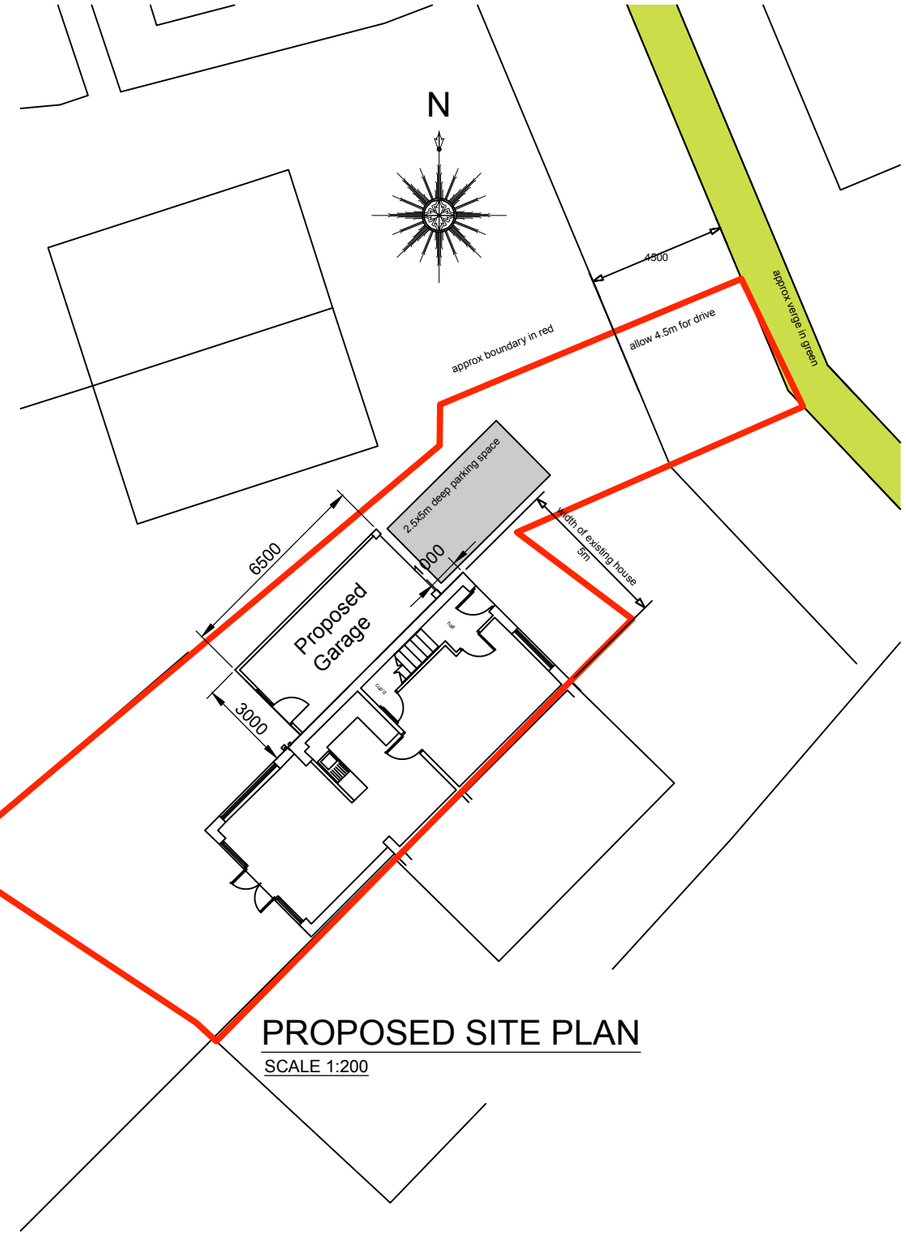

PROPOSED SITE PLAN

SCALE 1:200

Proposed Single Storey
Attached Garage

Rev	Description	Date

10 Bishops Grove
Merthyr Tydfil CF47 9LJ

SITE PLANS

Date	July '22
Drawn by	
Scale	1:200

A705-02