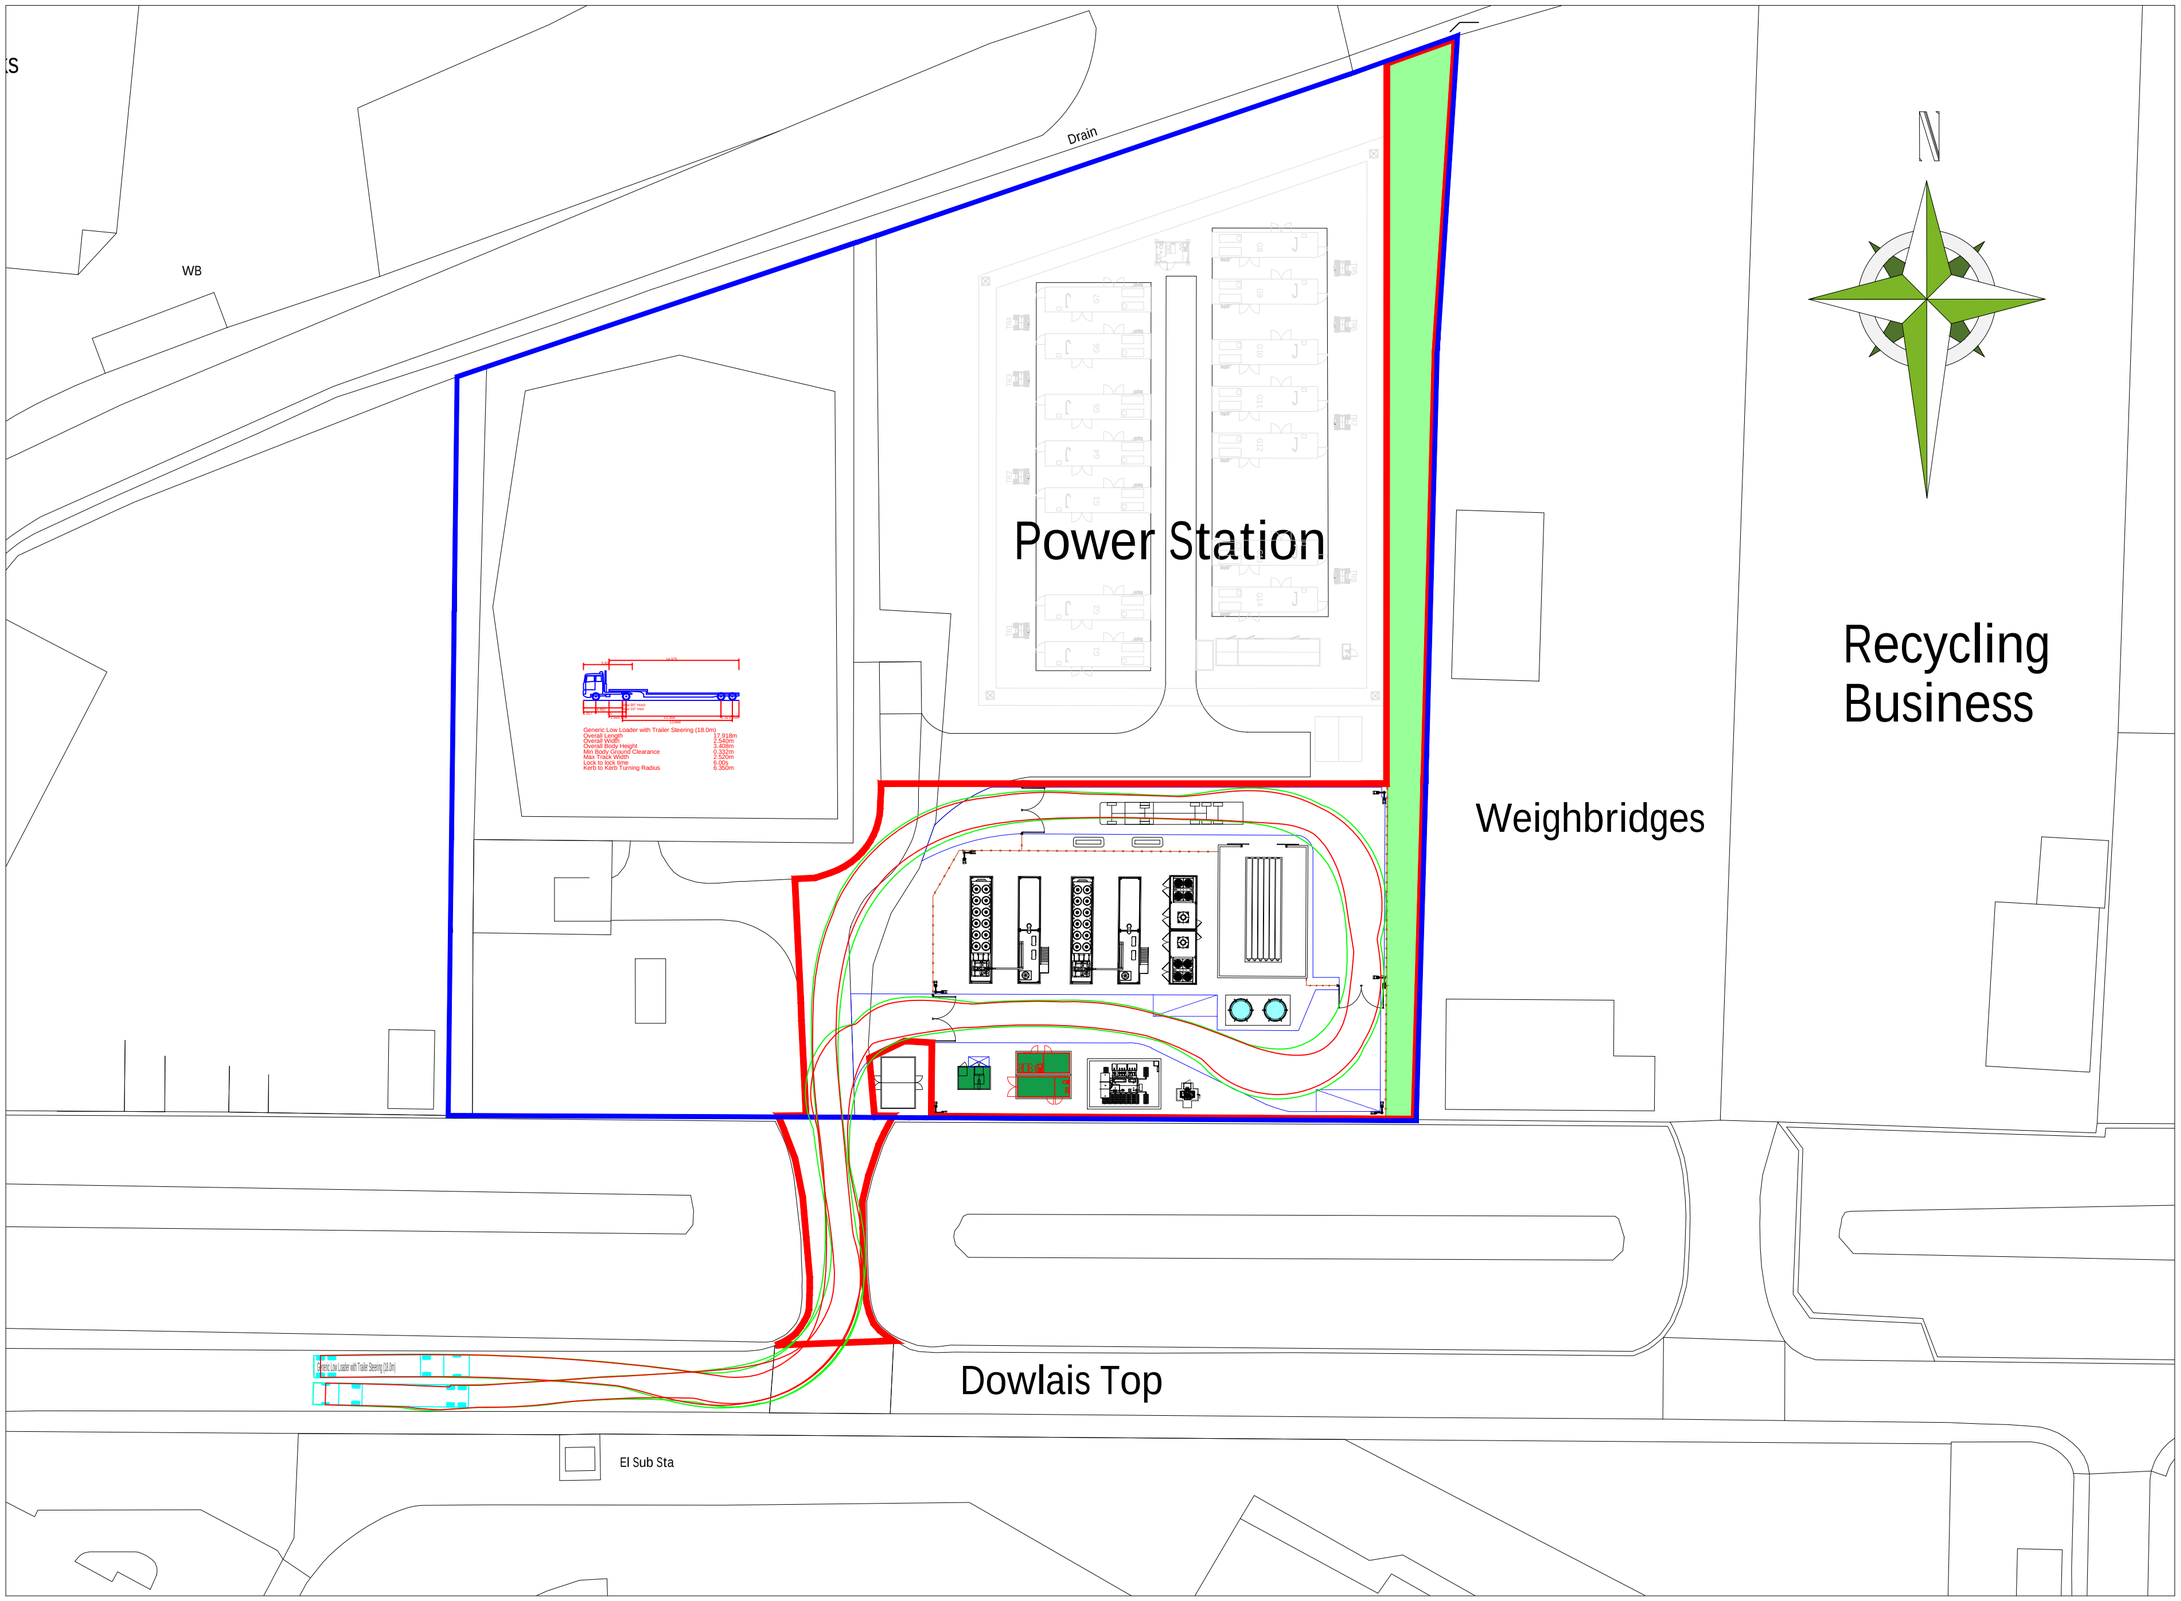



# PROPOSED SITE PLAN

001

Scale: 1:500@A2

0 10m 20m 30m 40m 50m 60m 70m 80m 90m 100m

SCALE 1:500

## PROPOSED SITE PLAN

LEGEND:

**SITE INFRASTRUCTURE:**

- LANDLORDS PROPERTY
- PROPOSED SITE
- PERIMETER PALISADE FENCELINE
- ITM POWER $H_2$ INSTALLATIONS
- $H_2$ TUBES STORAGE WITHIN CONCRETE WALL
- WATER TANKS
- DNO - SUBSTATION
- AMENITY CABIN
- COMPRESSORS
- 33KV-11KV TRANSFORMER
- AUXILIARY TRANSFORMER
- BIODIVERSITY ENHANCEMENT AREA

| Rev | Rev Description | Drw | Chk | Apprv | Date |
|---|---|---|---|---|---|
| B | HGV Swept Path Analysis added | ST | SW | SW-AM | 25-09-24 |
| A | Planning boundary extended to accommodate Biodiversity enhancement area | ST | SW | SW-AM | 31-07-24 |

REVISIONS

Planning

ALL DIMENSIONS TO BE CHECKED ON SITE
WORK TO FIGURED DIMENSIONS ONLY
REPORT DISCREPANCIES TO CONRAD ENERGY LTD
AT ONCE BEFORE PROCEEDING
COPYRIGHT ACT APPLIES

conrad energy
CONRAD ENERGY LIMITED
UNITS D &E, WINDRUSH COURT, BLACKLANDS WAY, ABINGDON OX14 1SY
T: 01865 338166 E: info@conradenergy.co.uk W: www.conradenergy.co.uk

Project Title:
PROPOSED POWER GENERATION HYDROGEN PLANT
LAND AT PENYGARNDDU INDUSTRIAL ESTATE
MARTHYR TIDFIL
CF48 2TA

Drawing Title:
PROPOSED SITE PLAN

| | | | |
|---|---|---|---|
| Scale @A2: | 1:500 | Date: | 29-07-2024 |
| Drawn: | ST | Checked: | SW |
| Drawing No: | | Rev: | |
| CEL-21011-SP-001 | | B | |