
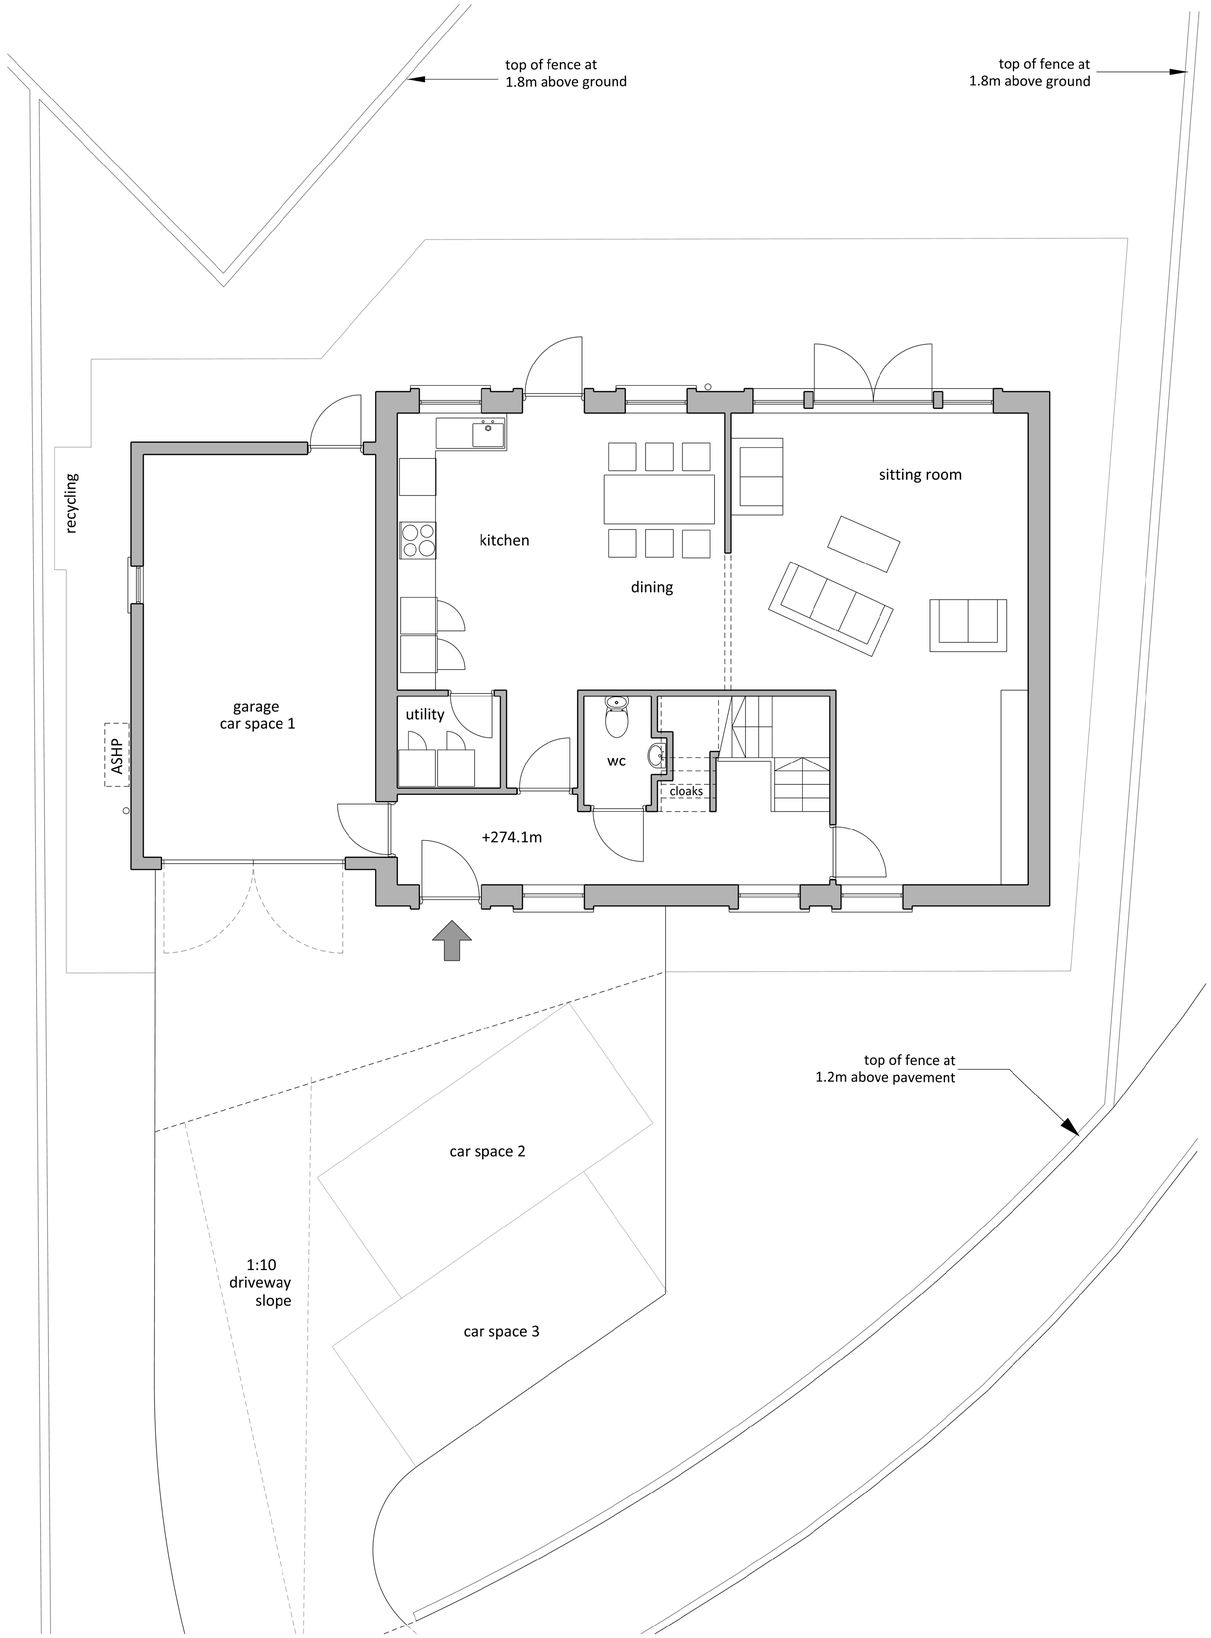


LOWER FLOOR PLAN

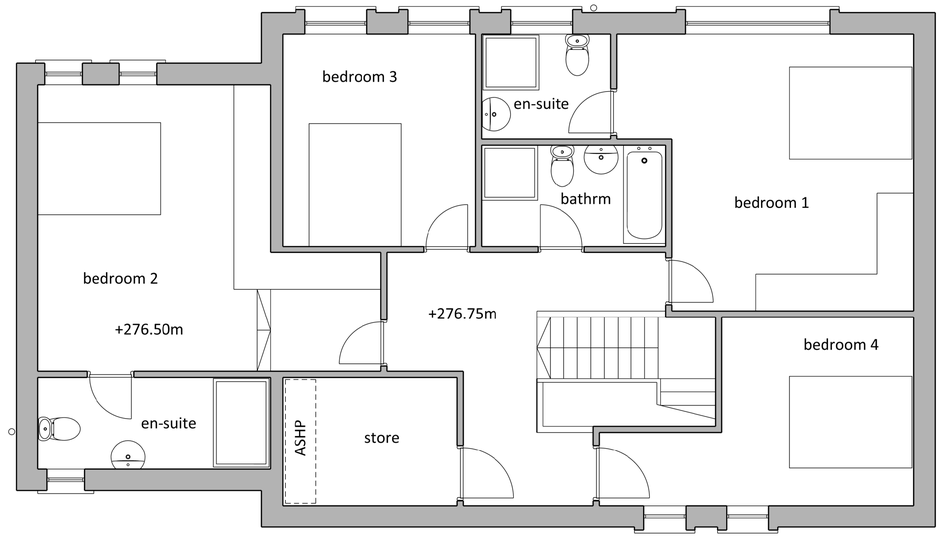

UPPER FLOOR PLAN

NOTE

Application is for Outline Consent with reserved matters

The proposal covers the following:
Location of buildings on site, massing, area and form of footprint, height, orientation of fenestration

All other aspects, including details of window and door openings, materials and finishes
are indicative and are reserved matters in the Outline Application.

Rev Description (By / Chek'd / App'd) Date

Status
Outline Planning Application

Classification
non-classified

Client
Merthyr Tydfil Council

Project
Incline Top

Drawing
House 2 - Proposed Plans (Indicative)

Scale @ A1	Drawn	Checked	Approved
1.50	JA	RR	MT

Project No. Date
ED/001184 20.03.24

Drawing Identifier (BS1192 Compliant)
project - origin - zone - level - file type - role - number - revision
MPA-WSP - XX - 00 - DR - A - 061 020 - P00

PERCY THOMAS ARCHITECTS
A WSP Company
Quest House, Fortran Road, St Mellons Business Park, Cardiff. CF3 0EY