



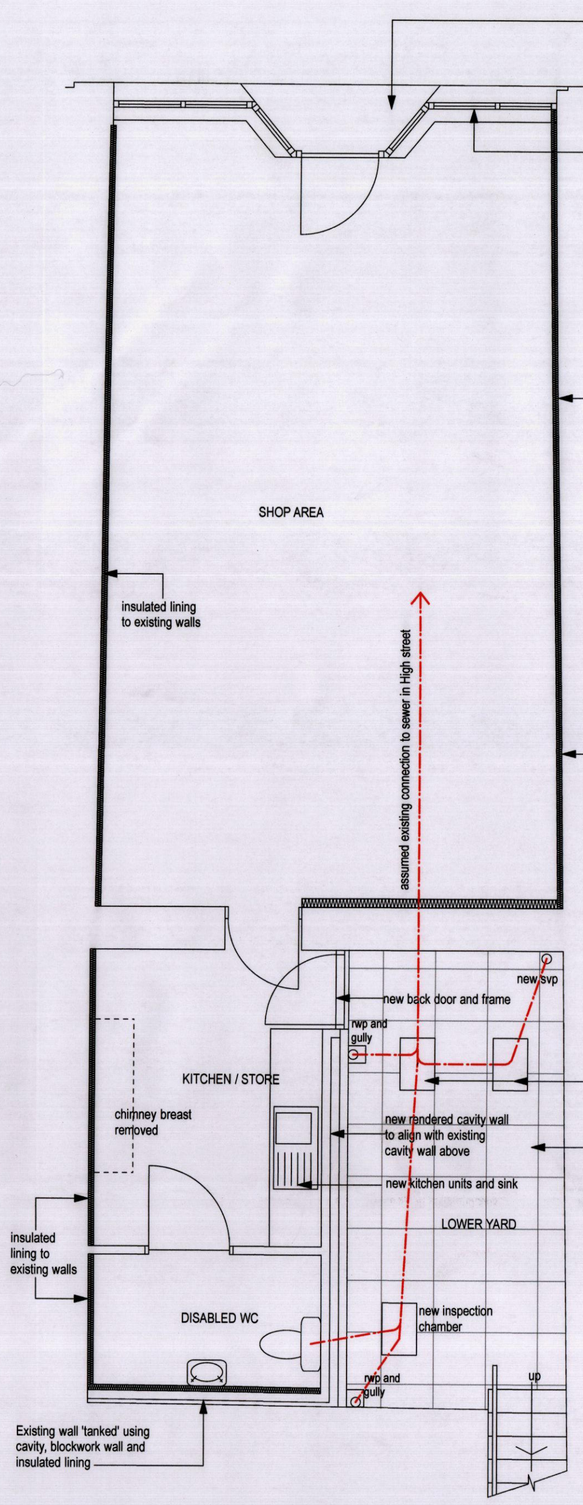


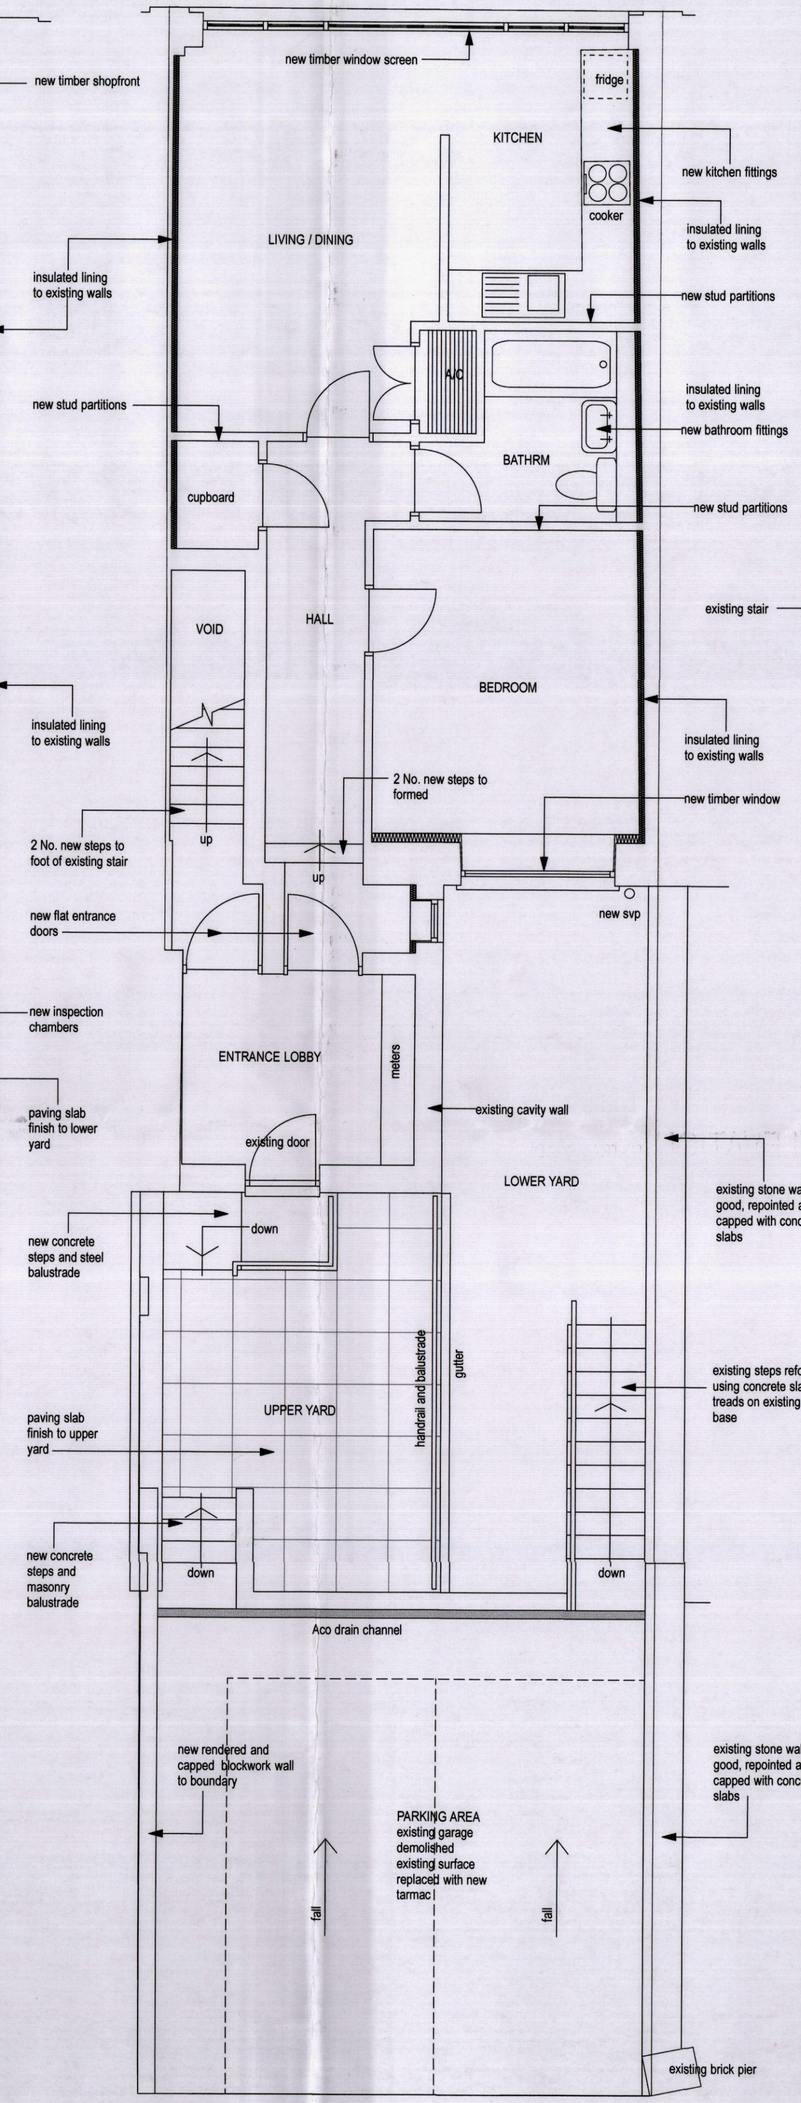

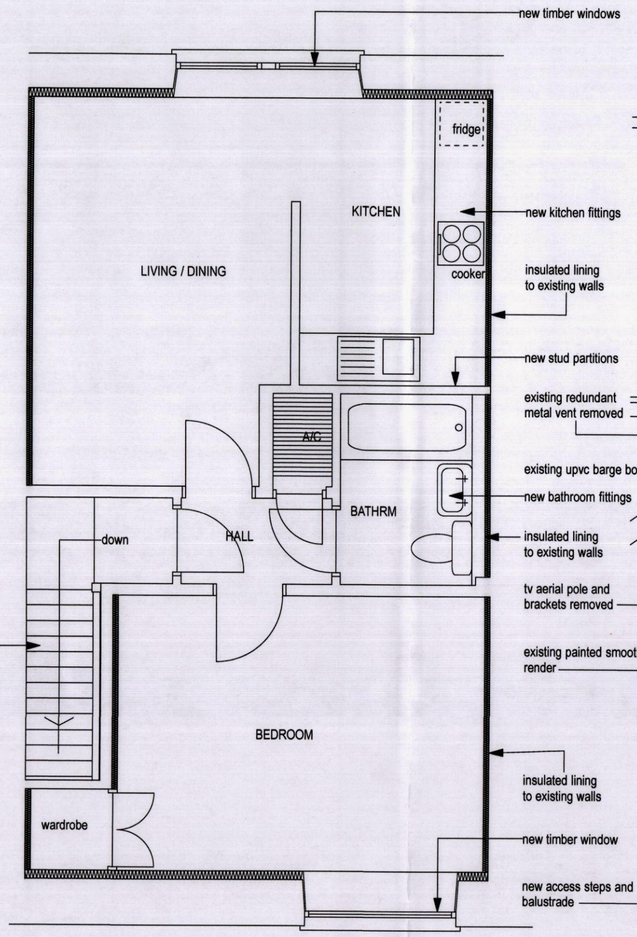


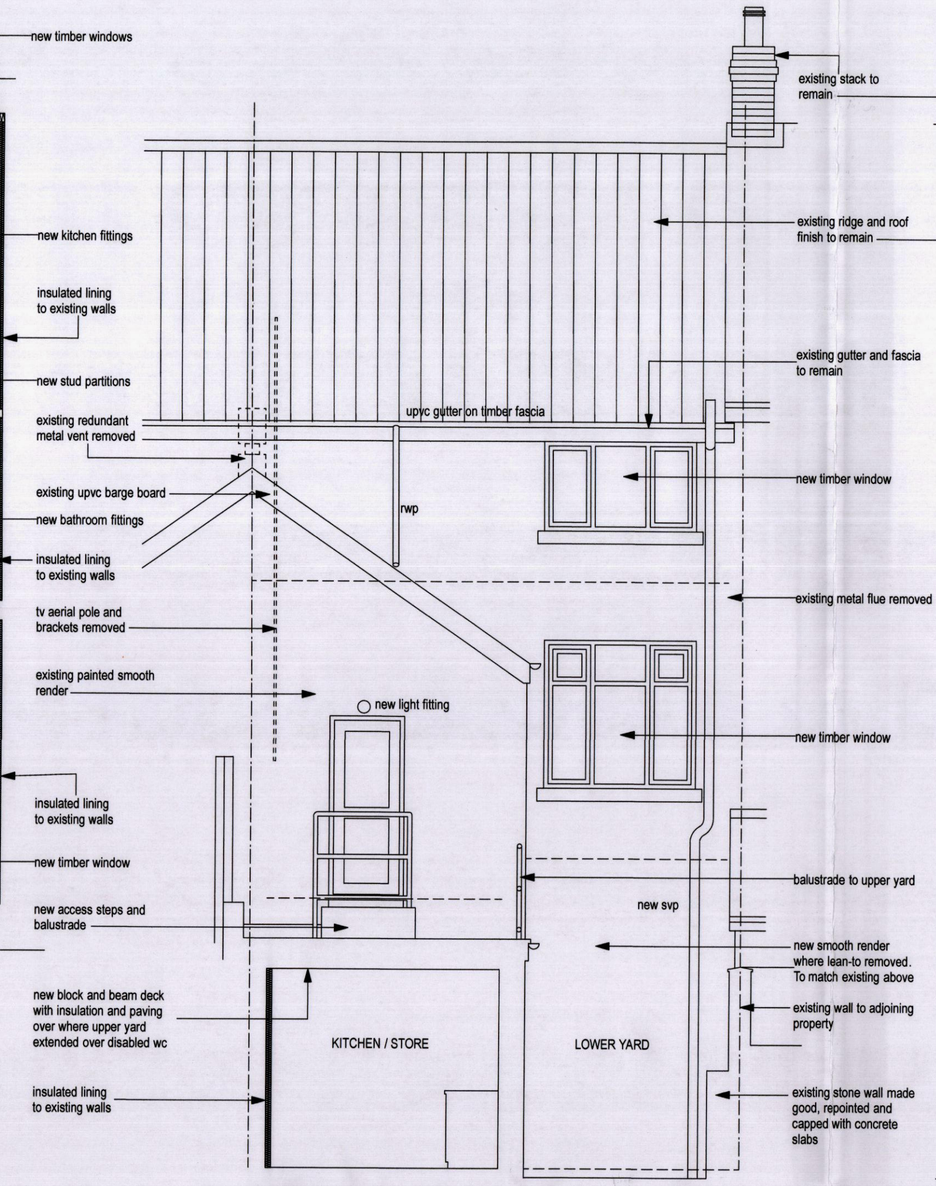

REAR ELEVATION (TO TRAMROAD)

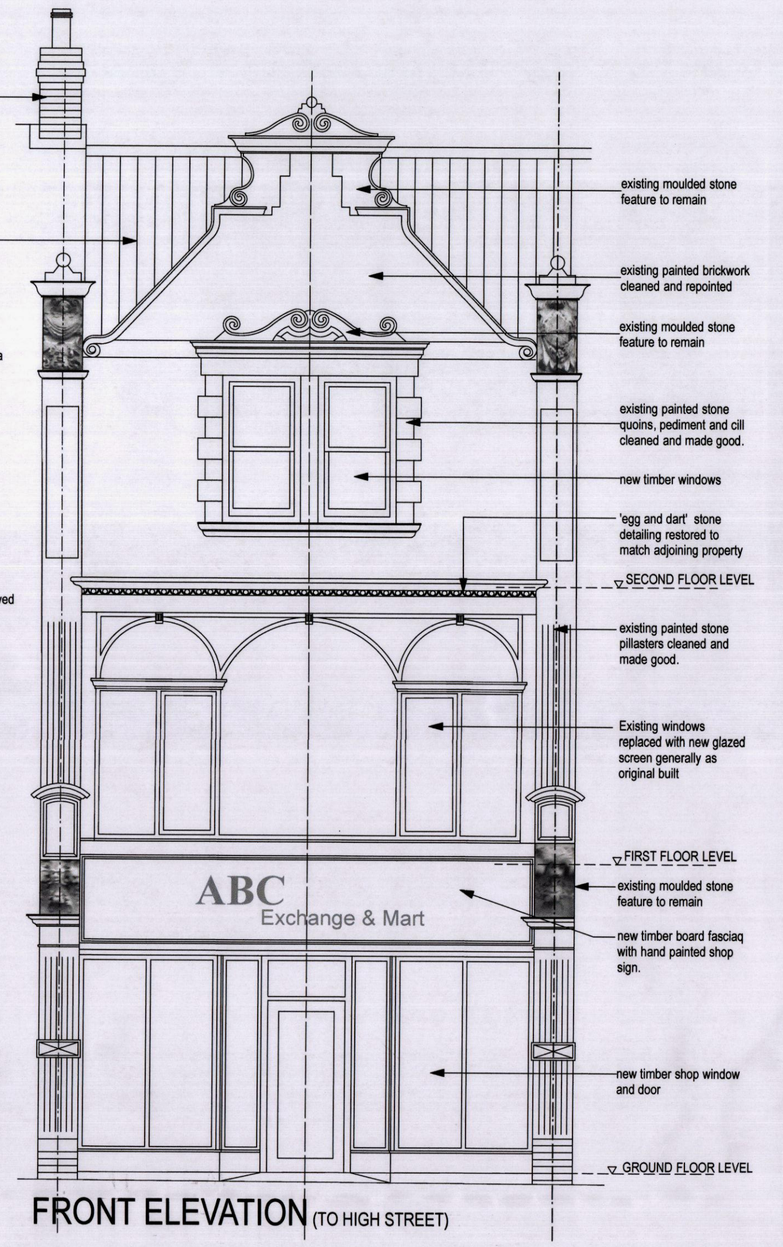

FRONT ELEVATION (TO HIGH STREET)

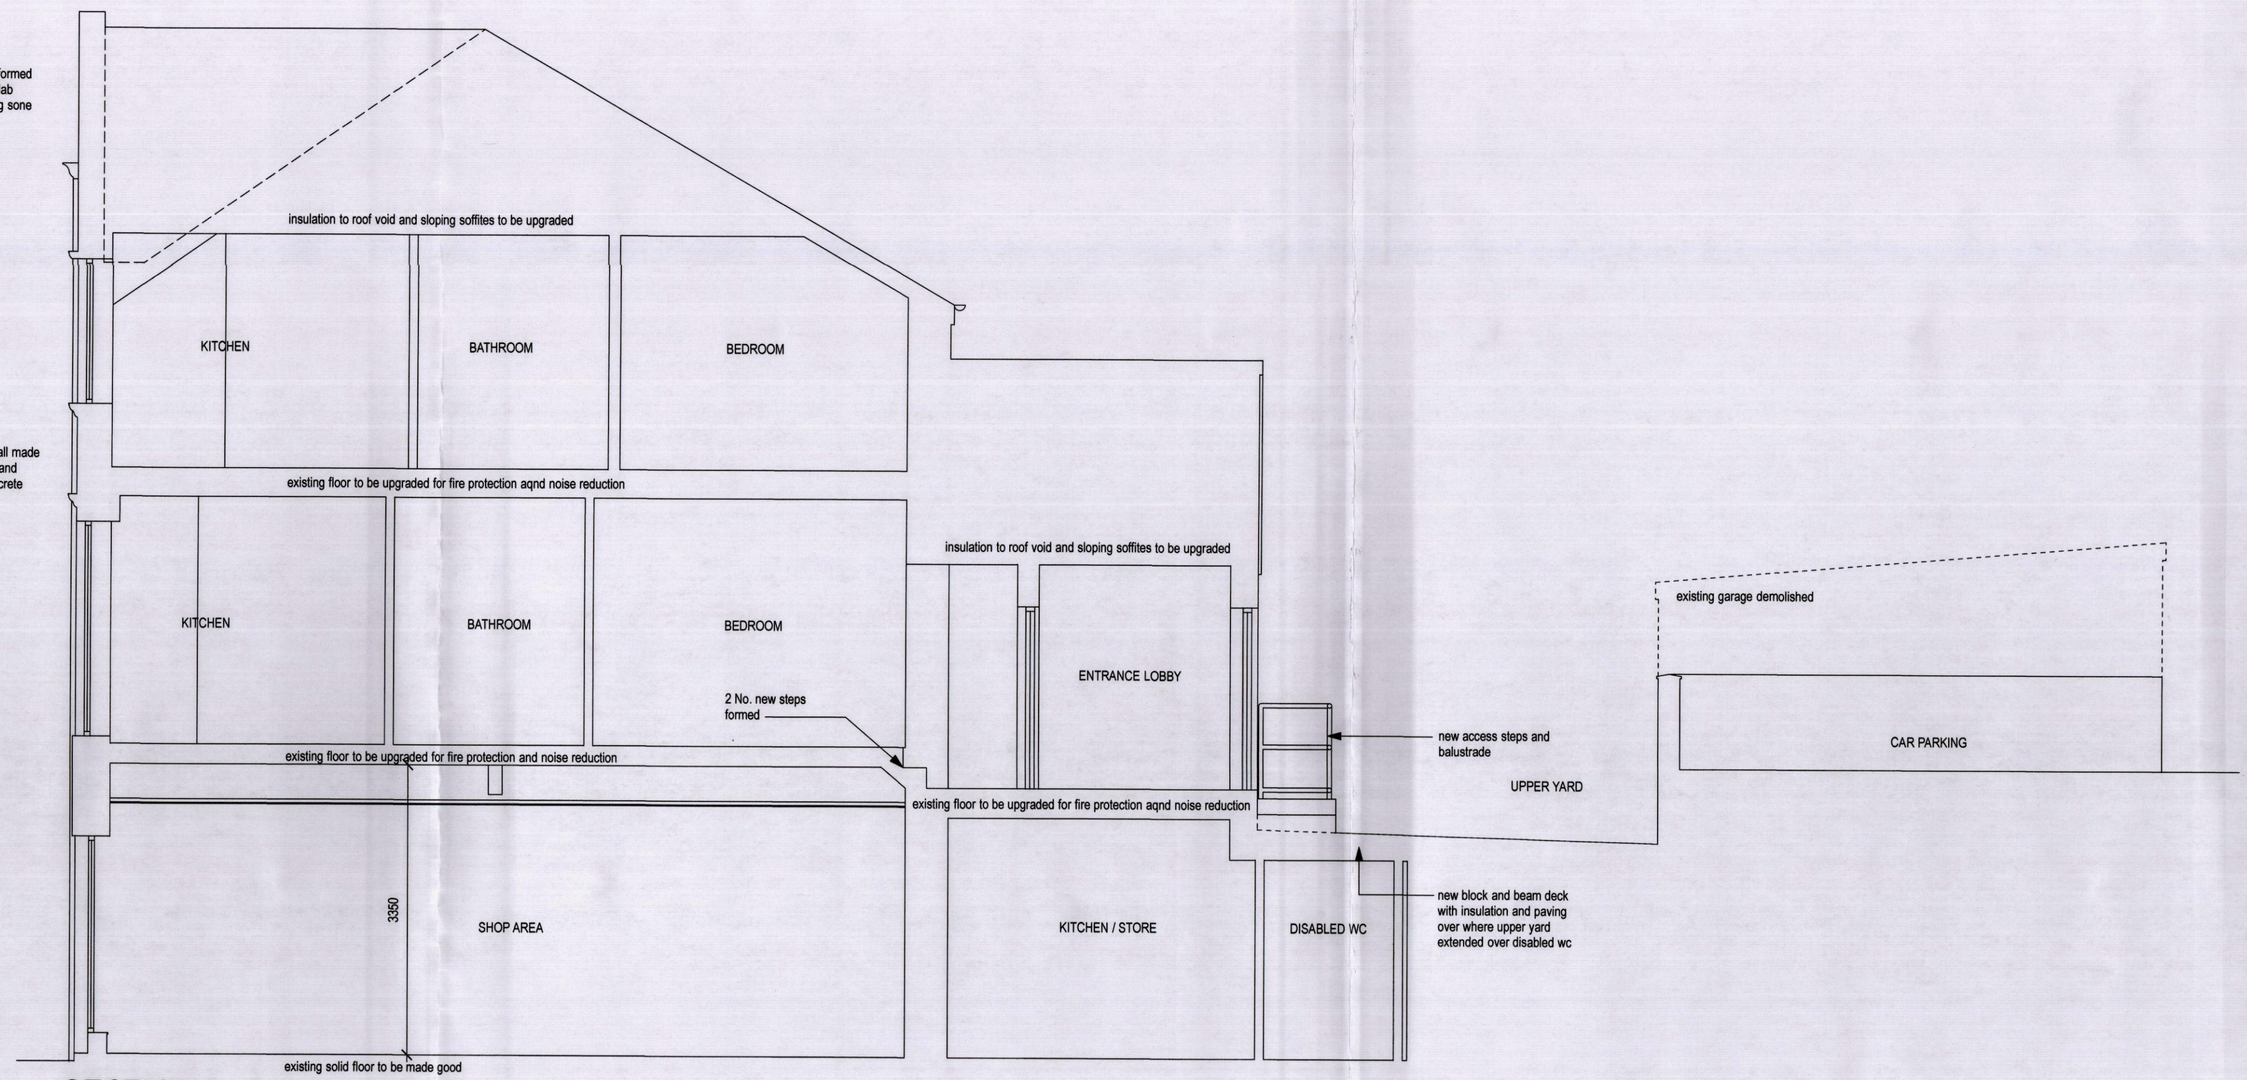

SECTION A - A

This drawing, the works and concepts depicted are the copyright of Paul Overton Architects and may not be reproduced or made use of, either directly of indirectly, without express written consent.

Do not scale off this drawing.

All heights, levels, sizes and dimensions to be checked on site before any work is undertaken.

PAUL OVERTON ARCHITECTS
97A HIGH STREET
MERTHYR TYDFIL
CF47 8UD
TEL. 01685 371184
MOB. 07929 659 282
paul@po-architects.co.uk

Client	Mr. J. McCarthy
Project	2 Morlais Buildings High Street Merthyr Tydfil CF47 8UL
Drawing Title	PROPOSALS
CAD ref	
Drawn	PRO
Date	November 2019
Scale	1:50
Project No.	9038
Drawing No.	02
Revision	-