


SIDE ELEVATION ( NORTH )

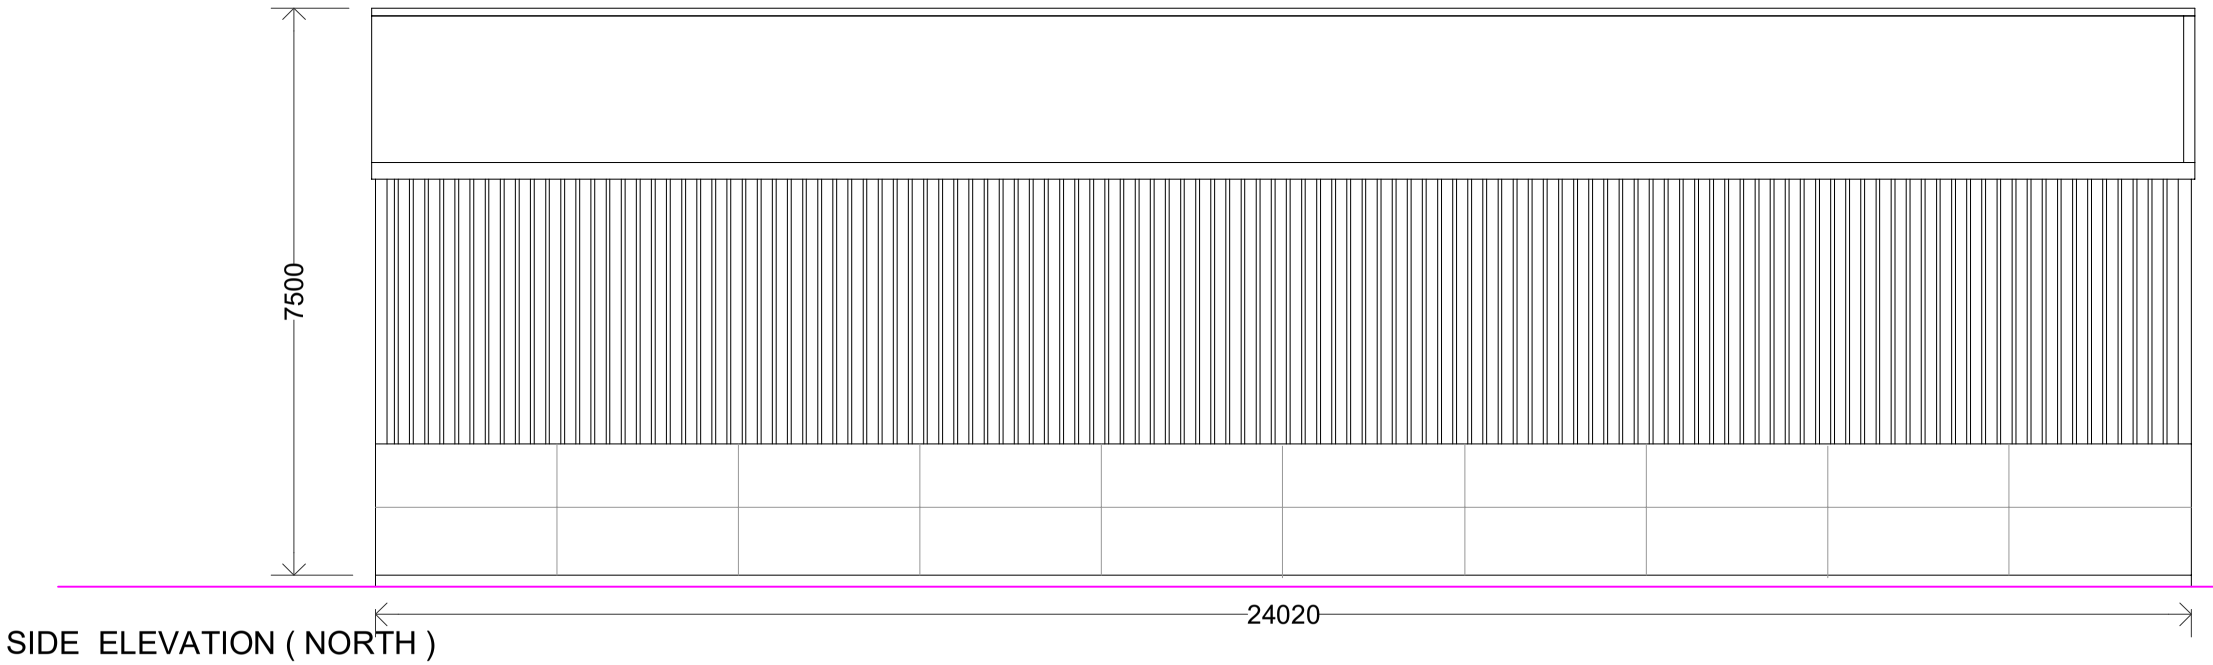


REAR ELEVATION ( WEST)

1 metre 5 10

k.j.lloyd AADip. RIBA
CHARTERED ARCHITECT

49 Coed Y Pia, LLanbradach
Caerphilly, CF83 3PT

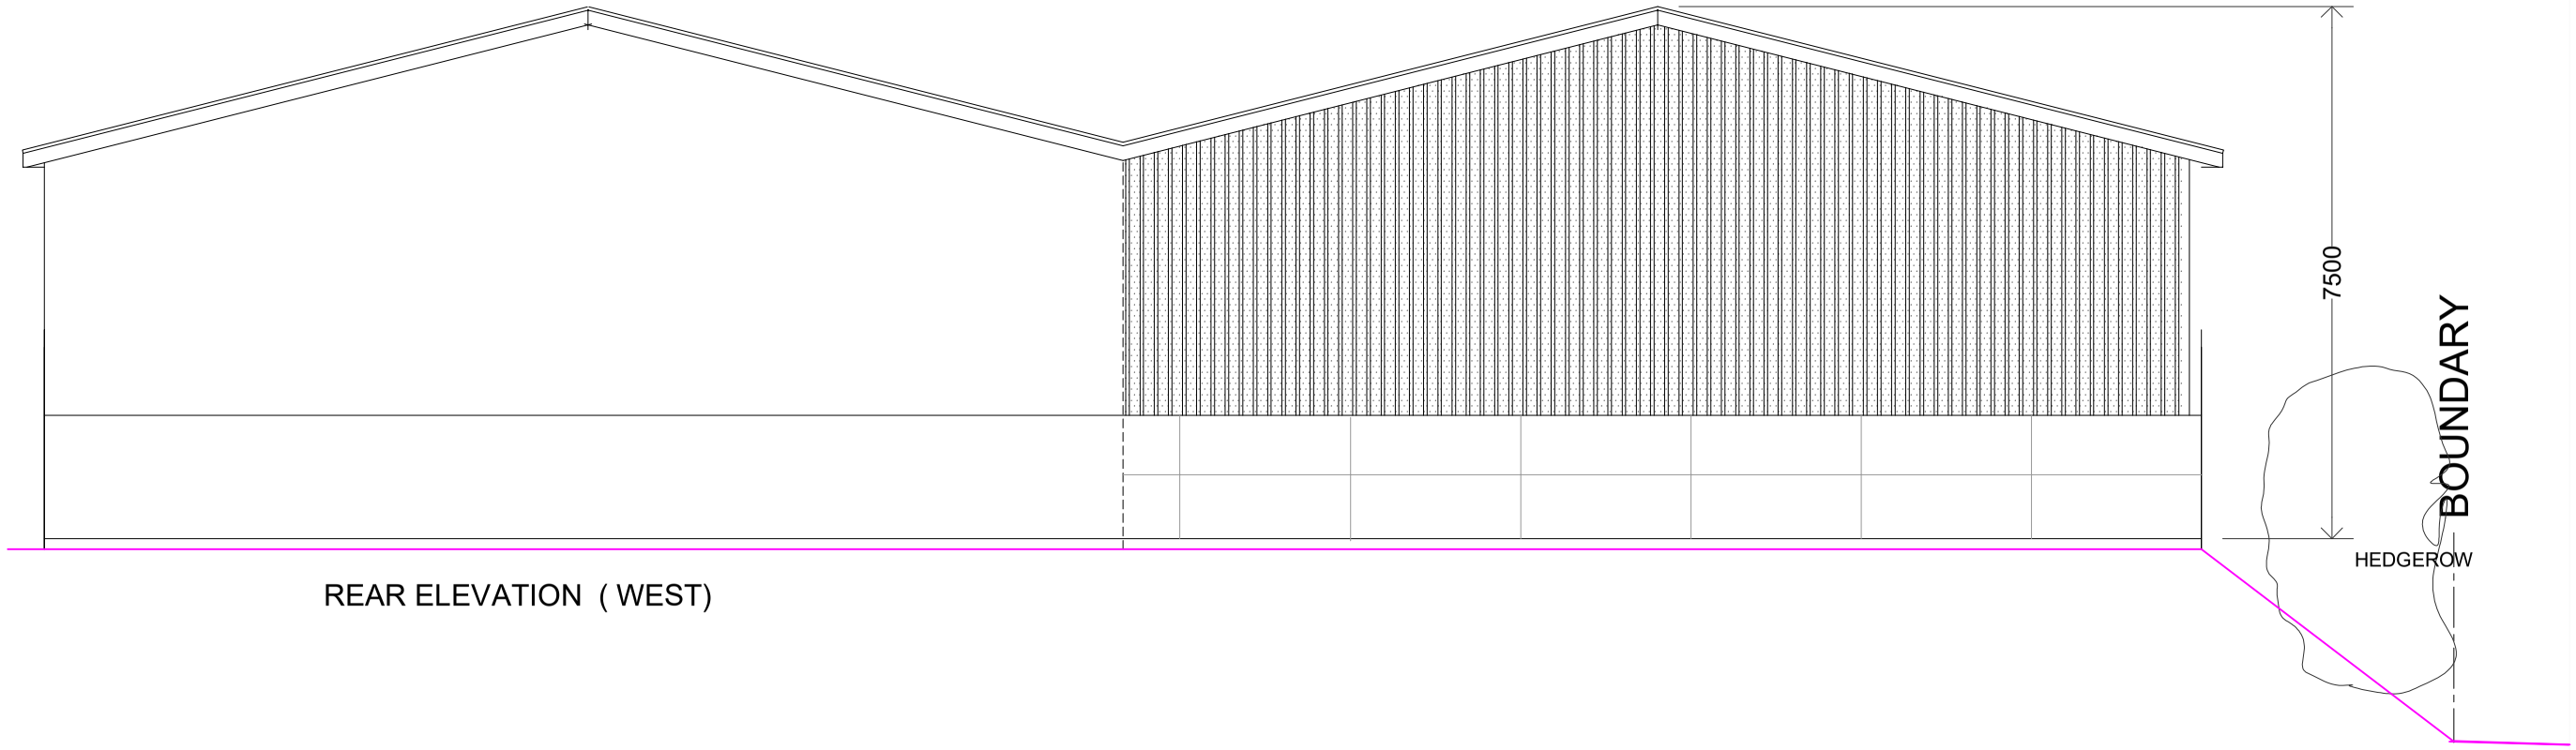PROJECT
LAND FORMERLY PART OF MEADOW SWEET FARM
HIGH STREET
TRELEWIS

SCALE 1:100 @ A3
DATE MAY 2023
DRAWN KL
DRG.NO. 03

DRAWING PROPOSED STOCK SHED ELEVATIONS - SHEET 2 OF 2

THIS DRAWING IS COPYRIGHT