

KEY	SAFETY, HEALTH & ENVIRONMENT INFORMATION The table below is provided to assist the Principal Contractor to fulfil his obligations under the Construction (Design & Management) Regulations 2015. It does not include residual risks that a competent Contractor should be aware of, nor does it absolve the Principal Contractor of his legal responsibilities.		
RISK STAGE:		DRA REF:	DESCRIPTION / TITLE
CONSTRUCTION		01	Existing Wales and West gas main crossing site boundary.
		02	Exsiting high voltage main crossing site boundary.
		03	Existing 500mm potable water main crossing site boundary.
		04	Existing 12" potable water main in proximity to site. Potential for uncharted services within and in close proximity to site boundary. Construction runoff should be managed as per the CEMP to avoid blockages/contamination to existing drainage infrastructure.
MAINTENANCE/CLEANING		05	Proposed attenuation tank and petrtol interceptor as per manufacturers instruction.
		06	Permeable surface will require regular monitoring and maintenance as per drawing '6799-WSP-DR-CV-507-SuDS OPERATION AND MAINTENANCE'.
		07	Filter drains will require regular monitoring and maintenance as per drawing '6799-WSP-DR-CV-507-SuDS OPERATION AND MAINTENANCE'.
DEMOLITION/ADAPTATION			No specific risks have been identified.

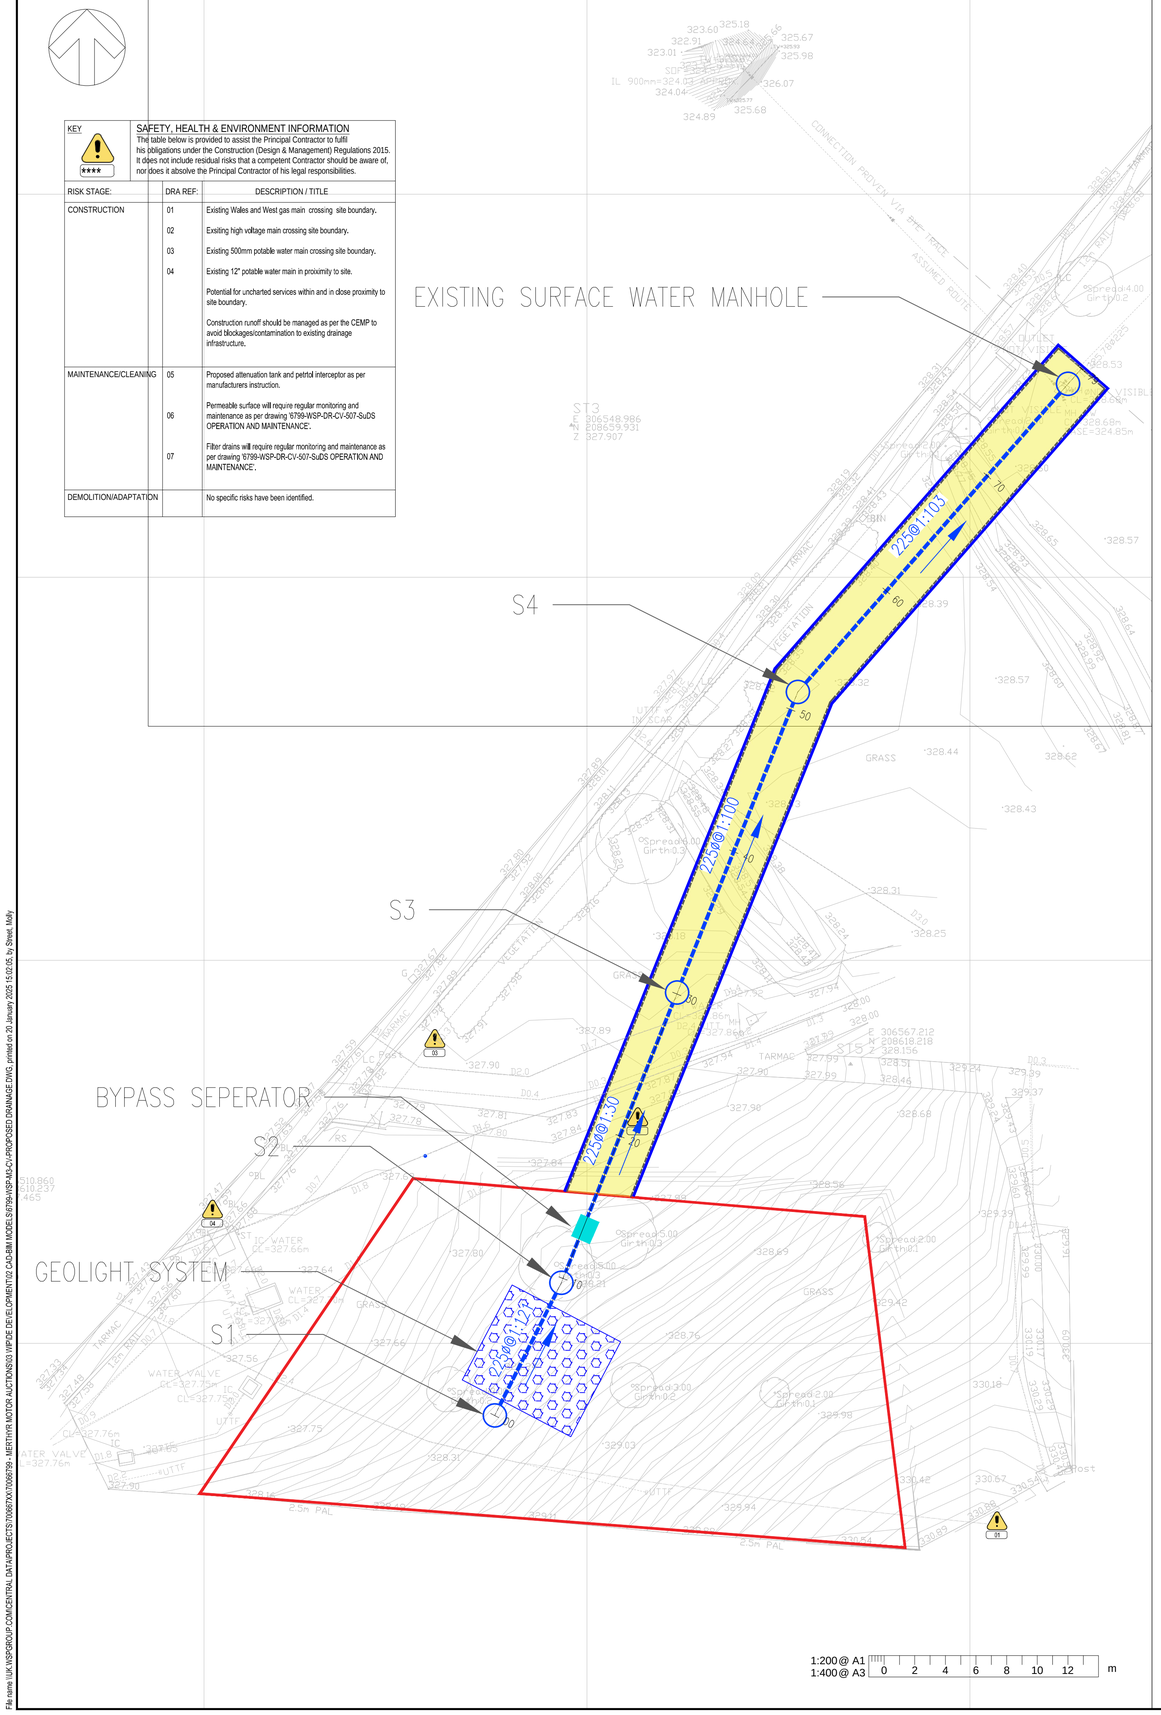

ALIGNMENT Proposed SWS
CHAINAGE 40.000

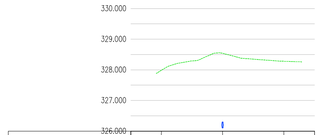

OFFSET	15.000	12.500	10.000	7.500	5.000	2.500	0.000	2.500	5.000	7.500	10.000	12.500	15.000
EXISTING GROUND LEVEL	327.75	327.94	327.99	328.01	328.04	328.07	328.01	327.92	327.87	327.97	328.02	328.25	328.44

ALIGNMENT Proposed SWS
CHAINAGE 30.000



OFFSET	15.000	12.500	10.000	7.500	5.000	2.500	0.000	2.500	5.000	7.500	10.000	12.500	15.000
EXISTING GROUND LEVEL	327.87	327.89	327.87	327.86	327.83	327.84	327.87	327.92	328.01	328.23	328.44	328.64	328.85

ALIGNMENT Proposed SWS
CHAINAGE 20.000



OFFSET	15.000	12.500	10.000	7.500	5.000	2.500	0.000	2.500	5.000	7.500	10.000	12.500	15.000
EXISTING GROUND LEVEL	327.69	327.71	327.75	327.80	327.91	328.04	328.17	328.34	328.52	328.71	328.96	329.22	329.47
PROPOSED GROUND LEVEL		327.72	327.85	328.01	328.17	328.34	328.492	328.64	328.79	328.96	329.10	329.28	329.47

ALIGNMENT Proposed SWS
CHAINAGE 10.000




OFFSET	15.000	12.500	10.000	7.500	5.000	2.500	0.000	2.500	5.000	7.500	10.000	12.500	15.000
EXISTING GROUND LEVEL	327.61	327.63	327.66	327.82	328.02	328.21	328.45	328.68	328.91	329.14	329.38	329.63	329.89
PROPOSED GROUND LEVEL		327.63	327.66	328.04	328.22	328.39	328.574	328.80	329.03	329.26	329.48	329.69	329.88

ALIGNMENT Proposed SWS
CHAINAGE 0.000

OFFSET	15.000	12.500	10.000	7.500	5.000	2.500	0.000	2.500	5.000	7.500	10.000	12.500	15.000
EXISTING GROUND LEVEL	327.61	327.63	327.66	327.82	328.02	328.21	328.45	328.68	328.91	329.14	329.38	329.63	329.89
PROPOSED GROUND LEVEL		327.63	327.66	328.04	328.22	328.39	328.574	328.80	329.03	329.26	329.48	329.69	329.88

ALIGNMENT Proposed SWS
CHAINAGE 79.324

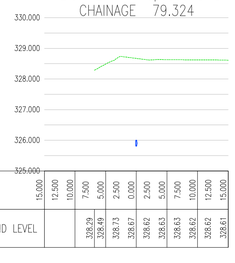

OFFSET	15.000	12.500	10.000	7.500	5.000	2.500	0.000	2.500	5.000	7.500	10.000	12.500	15.000
EXISTING GROUND LEVEL				328.29	328.49	328.73	328.67	328.62	328.63	328.62	328.62	328.61	

ALIGNMENT Proposed SWS
CHAINAGE 70.000



OFFSET	15.000	12.500	10.000	7.500	5.000	2.500	0.000	2.500	5.000	7.500	10.000	12.500	15.000
EXISTING GROUND LEVEL				328.17	328.35	328.39	328.39	328.46	328.52	328.56	328.59	328.61	

ALIGNMENT Proposed SWS
CHAINAGE 60.000



OFFSET	15.000	12.500	10.000	7.500	5.000	2.500	0.000	2.500	5.000	7.500	10.000	12.500	15.000
EXISTING GROUND LEVEL				328.01	328.23	328.24	328.30	328.36	328.39	328.43	328.43	328.45	

ALIGNMENT Proposed SWS
CHAINAGE 50.000

OFFSET	15.000	12.500	10.000	7.500	5.000	2.500	0.000	2.500	5.000	7.500	10.000	12.500	15.000
EXISTING GROUND LEVEL				328.01	328.23	328.24	328.30	328.36	328.39	328.43	328.43	328.45	

DO NOT SCALE

NOTES

1. REFER TO DRAWING NO. 6799-WSP-DR-CV-500-SAB CONCEPT PLAN-0500 FOR CORRESPONDING DRAINAGE LAYOUT AND NOTES.

KEY

EXISTING GROUND

PROPOSED GROUND

UNTIL TECHNICAL APPROVAL HAS BEEN OBTAINED FROM THE RELEVANT LOCAL AUTHORITIES OR STATUTORY BODIES, IT SHOULD BE UNDERSTOOD THAT ALL DRAWINGS ARE ISSUED AS PRELIMINARY AND NOT FOR CONSTRUCTION. SHOULD THE CONTRACTOR AND / OR EMPLOYER COMMENCE WORK PRIOR TO APPROVAL BEING GIVEN, IT IS ENTIRELY AT THEIR OWN RISK

REV	DATE	BY	DESCRIPTION	CHK	APP
P02	20/01/2025	MS	UPDATED SW ALIGNMENT	AW	AW
P01	30/05/2024	MS	FIRST ISSUE	ADW	AW

DRAWING STATUS: S2 - FOR INFORMATION

wsp
1 Capital Quarter, Tyndall St, Cardiff, CF10 4BZ, UK
T+ 44 (0) 292 076 9200
wsp.com

CLIENT: MERTHYR MOTOR AUCTIONS LTD.

ARCHITECT: HAIRE LANDSCAPE CONSULTANTS

SITE/PROJECT: MERTHYR MOTOR AUCTIONS

TITLE: DRAINAGE CROSS SECTIONS

SCALE @ A1:	CHECKED:	APPROVED:
1:200	ADW	AW

PROJECT NO:	DESIGNED:	DRAWN:	DATE:
70066799	MS	MS	January 25

DRAWING No: 6799-WSP-DR-C-509 REV: P02

© WSP UK Ltd

File name: I:\UK\WSPGROUP.COM\CENTRAL DATA\PROJECTS\70066799 - MERTHYR MOTOR AUCTIONS\03 WIP\DE DEVELOPMENT\02 CAD-BIM MODELS\6799-WSP-MAS-CV-PROPOSED DRAINAGE.DWG, printed on 20 January 2025 15:02:05, by Street, Molly