

Date	Drawn	Check	Description	Rev.
24/08/2017	***	***	FLOOR PLAN AMENDED	A
29/08/2017	***	***	SITE BOUNDARY AMENDED	B

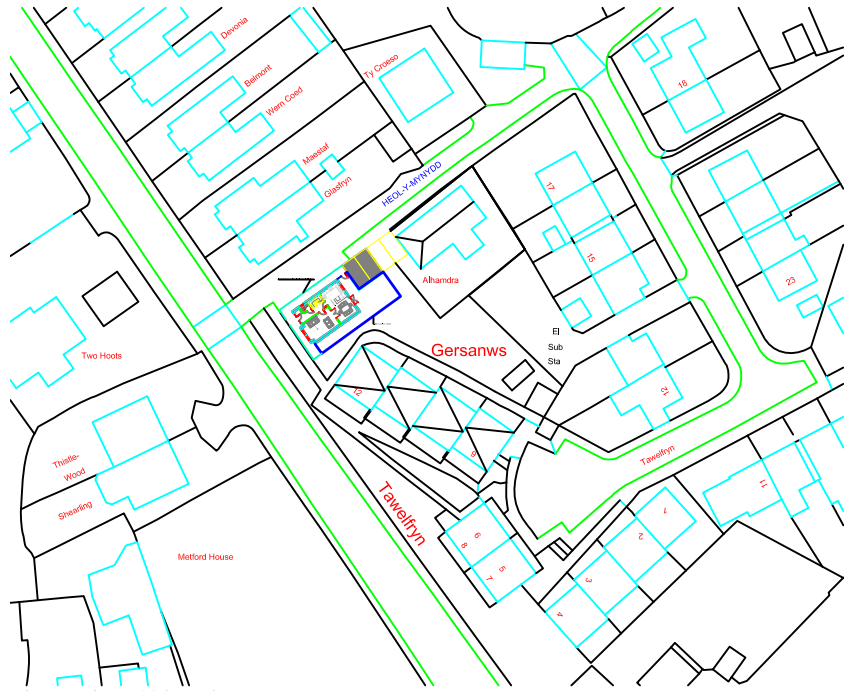

Ordnance Survey (c) Crown Copyright 2017. All rights reserved. Licence number 100022432

LOCATION PLAN
1:250

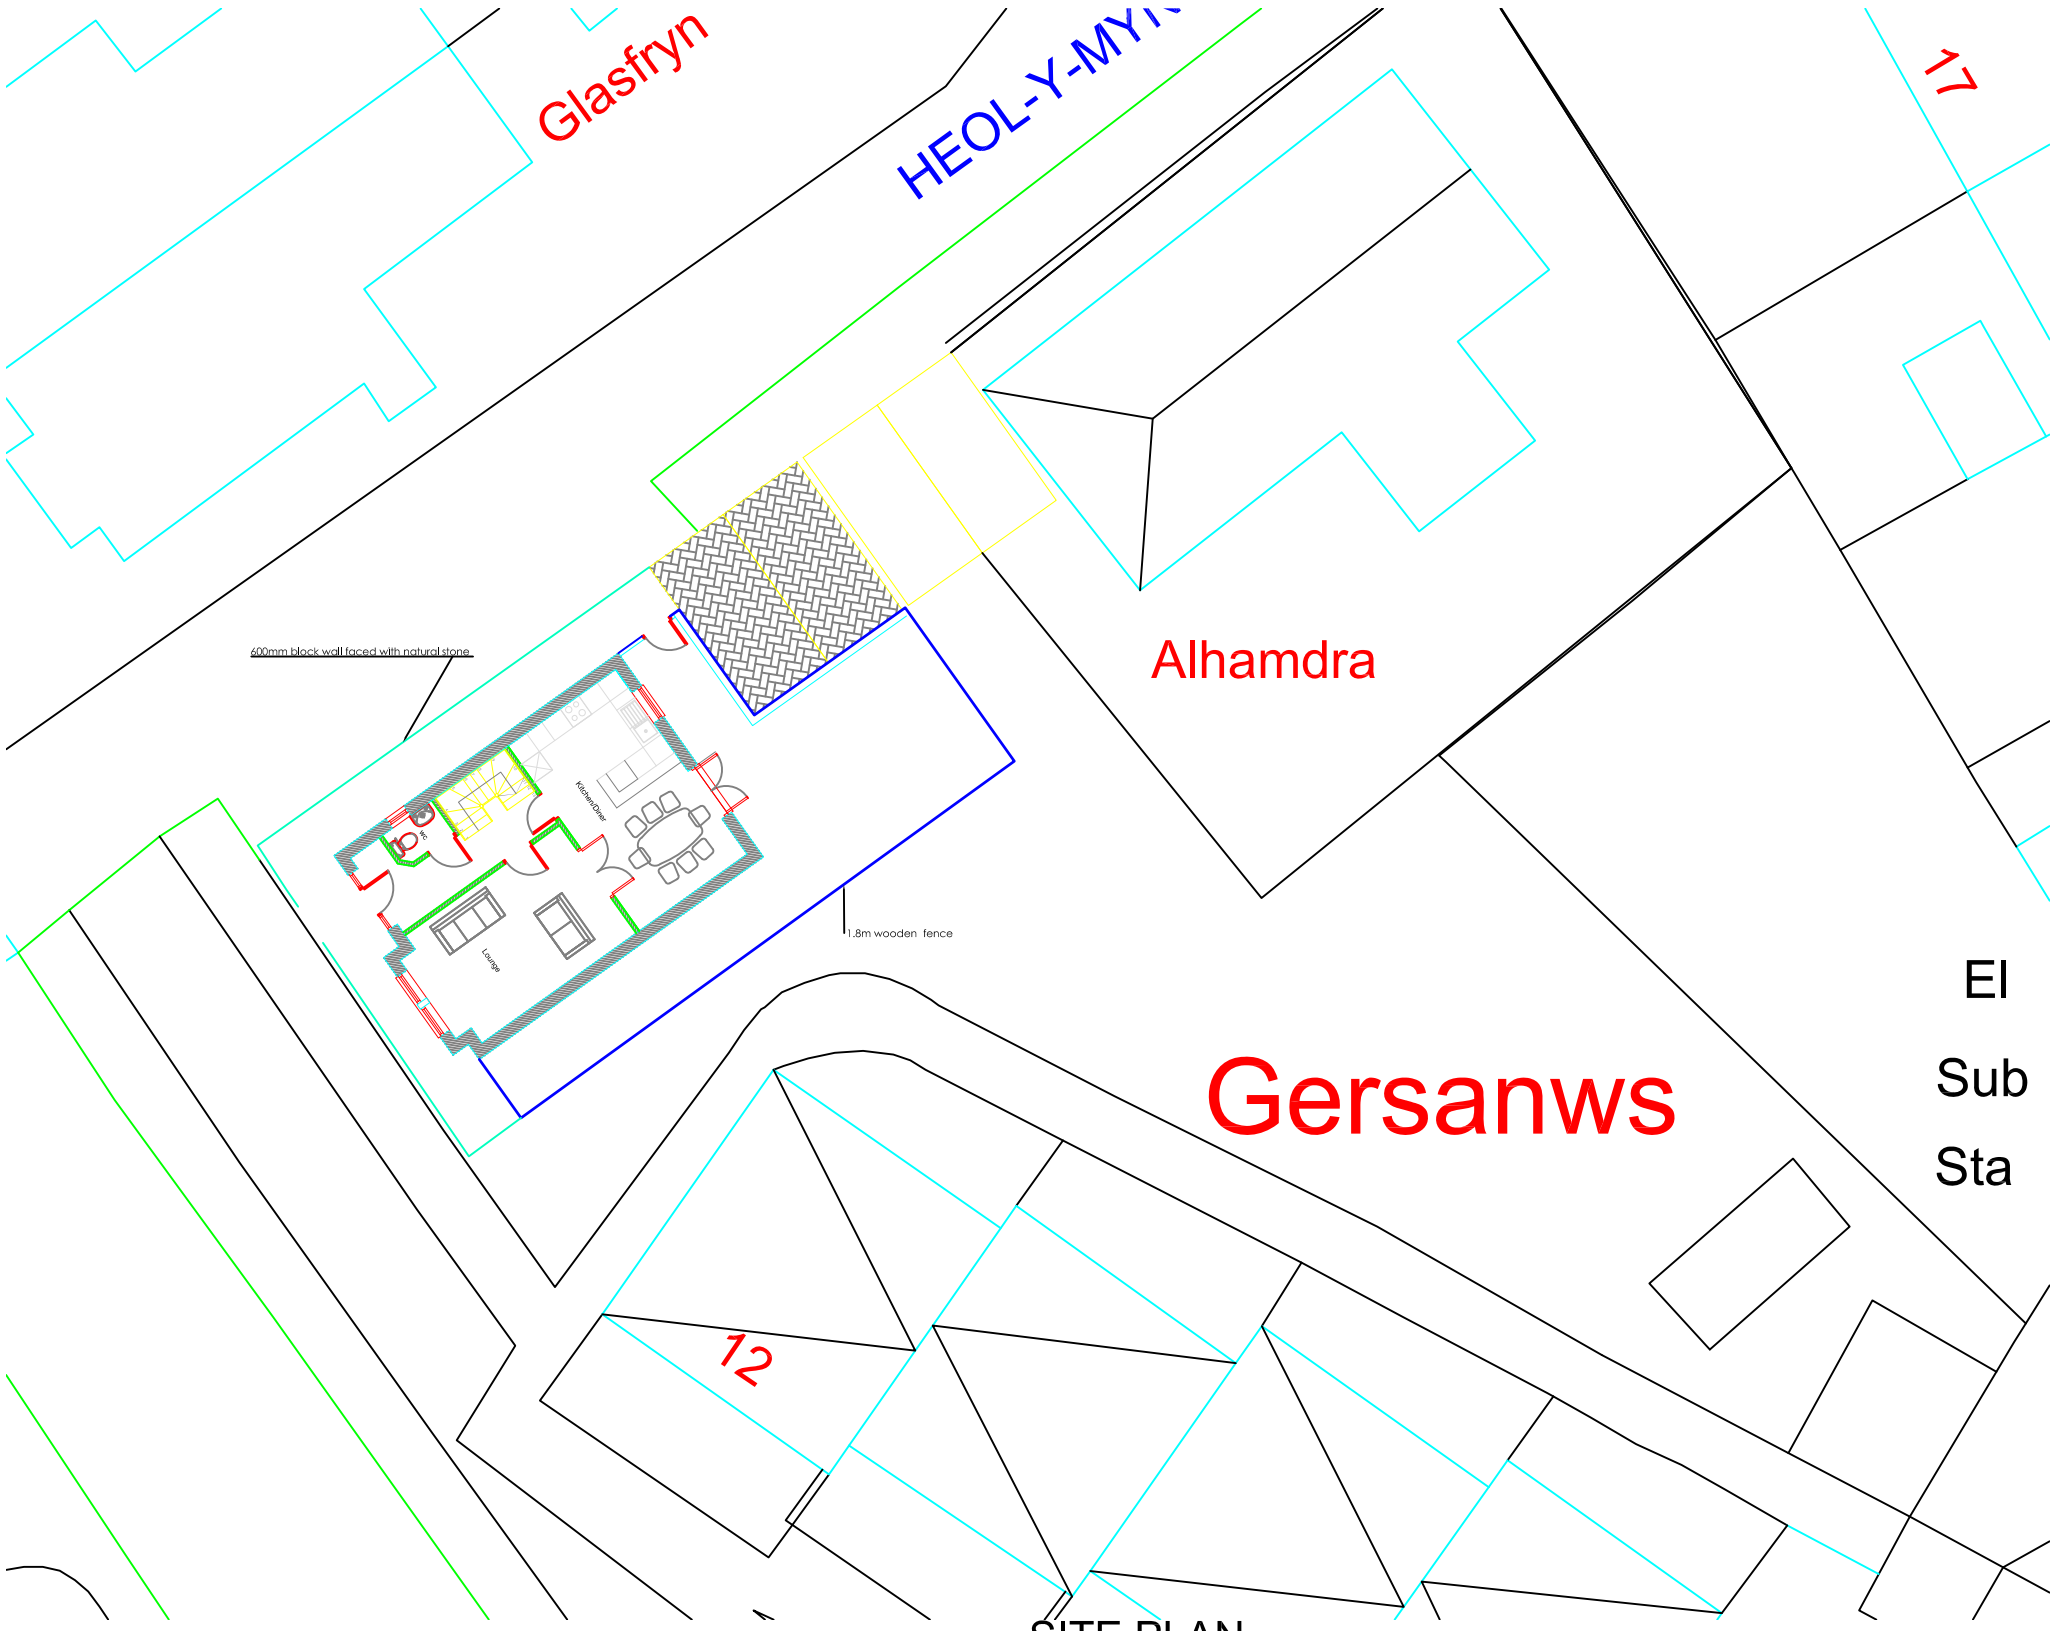

SITE PLAN
1:200

Heavy duty four arm rotary drying line.
Min. 30 metre drying line length.
Pole socket set in 300mm concrete foundation.

Ⓦ 200 (for 3 bed house) or 150 litre (for 2 bed house) rainwater collection butt on stand with child-proof lid and draw-offf tap, connected to rainwater pipe with overflow to surface water drain. 200 litre rainwater collection butt with child-proof lid,

Ⓒ 200 litre home composting container.

Ⓦ 240 litre wheelie bin for non-recyclable household waste.

Ⓡ 240 litre wheelie bin for recyclable household waste.

Ⓖ 240 litre wheelie bin for garden waste.

Amenity Shrub
-Berberis ' Autropurea Nana'
-Choisya 'Aztec Pearl'
-Osmanthus x burkwoodill
-Potentilla fruticosa 'Gibson Scarlet'
-Viburnum davidii

Formal Beech Hedge

Garden Tree
-Acer capillipes
-Crataegus prunifolia
-Malus floribunda
-Prunus srrrulata

Strucrual Tree
-Aesculus x camea
-Fagus sylvatica
-Prunus padus
-Sorbus aria
-Tilla cordata

Seeded Turf
-Germinal seed houses A19 All purpose landscaping mix.

Brick Pavlors
-To driveways

Concrete Paving Slabs
-To gardens and paths.

Tarmacadam4
-To roads

New House, Upper High Street
Cefn Coed

Job No. 17_021
Dwg No. AL(90)02
Rev. B

Title
Proposed Site & Location Plans

Date	Drawn	Scale
24/03/2017	GWL	1:200/1250 @ A3

C2 Architects Environmental · Town planners & Urban design
Unit 1A, Compass Business Park, Pacific Road, Cardiff, CF24 5HL
www.c2architects.co.uk tel: 029 20452100