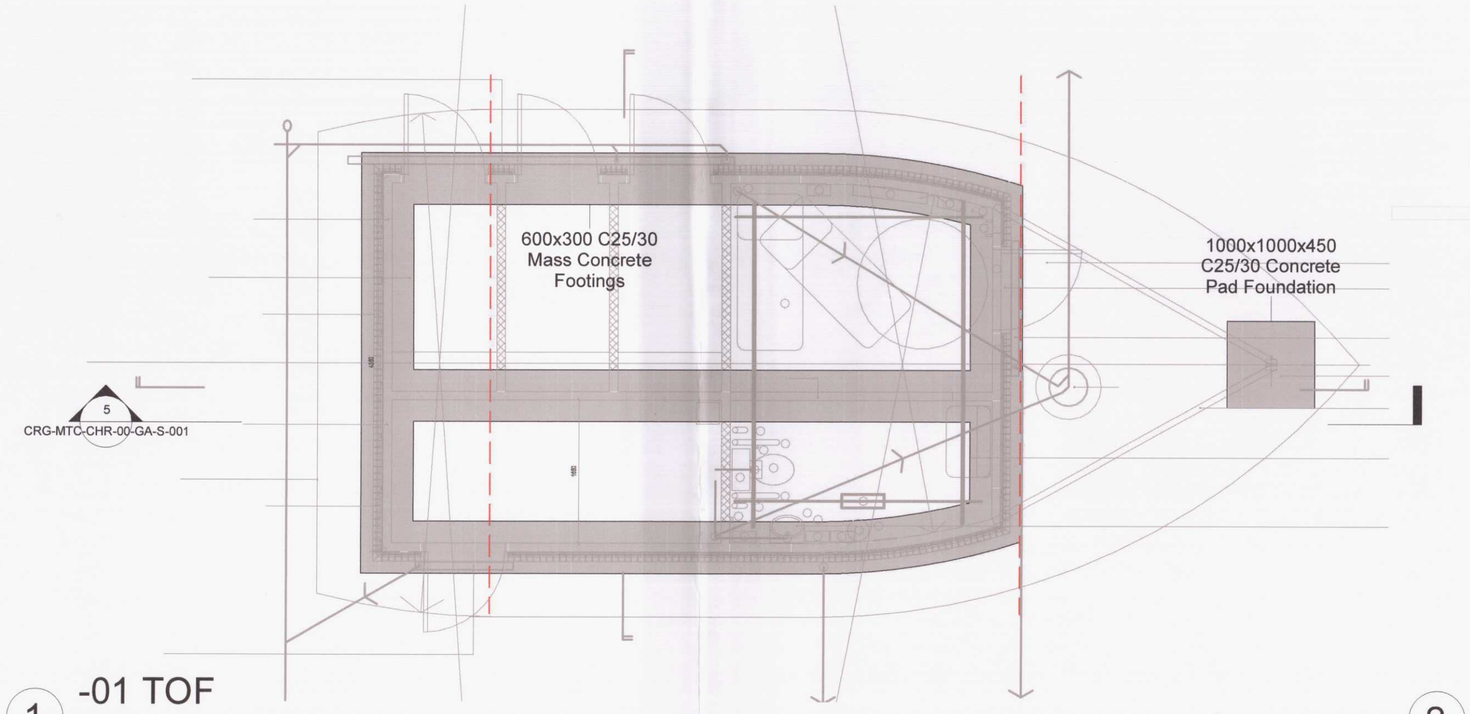
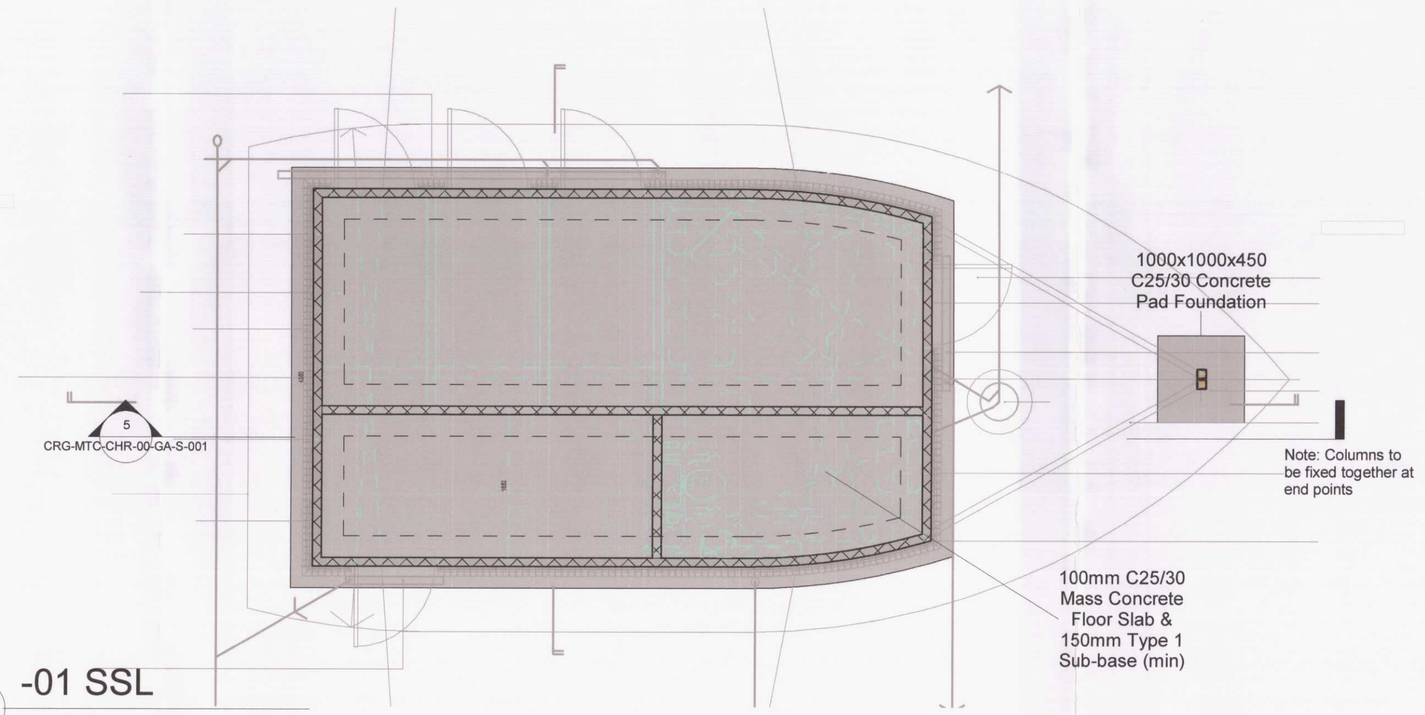
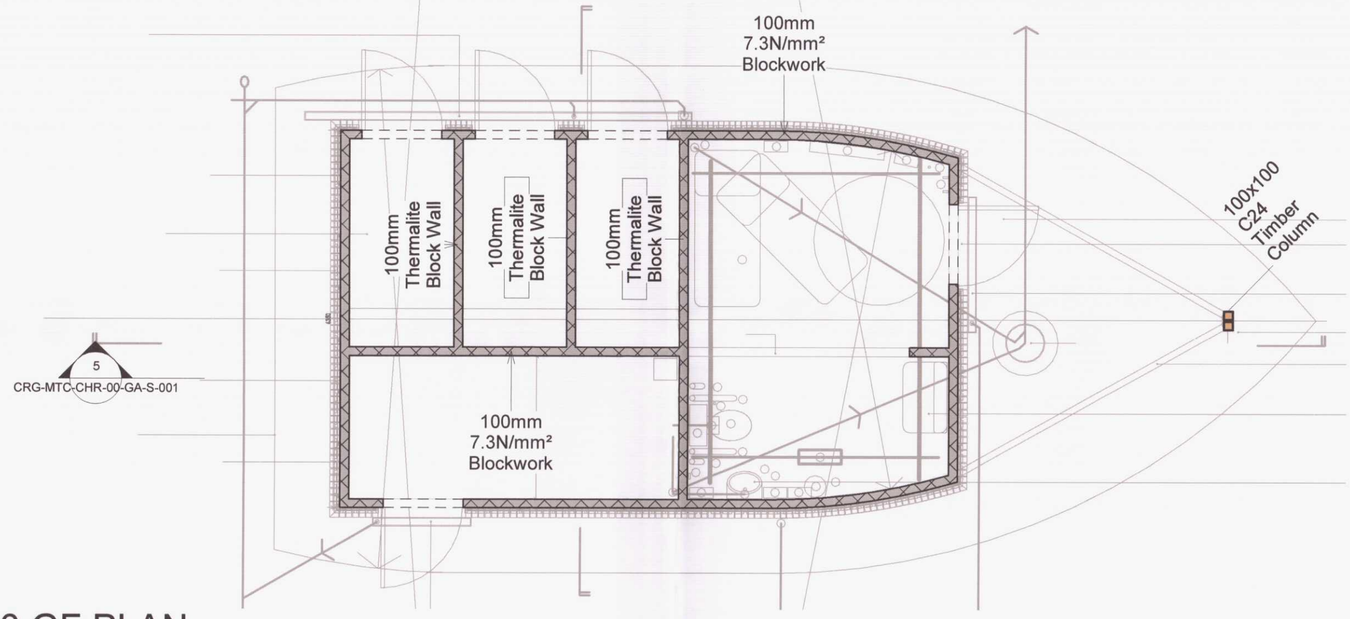


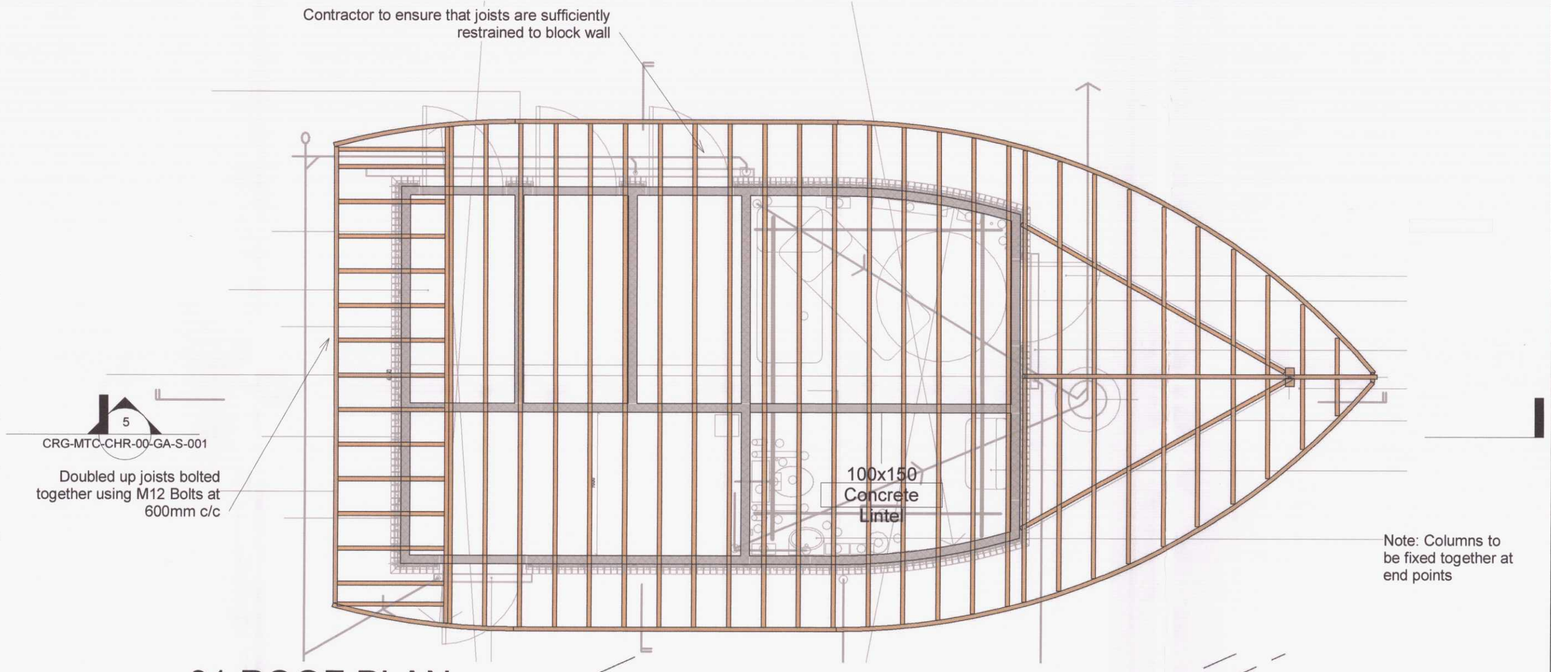

1 -01 TOF
1 : 50



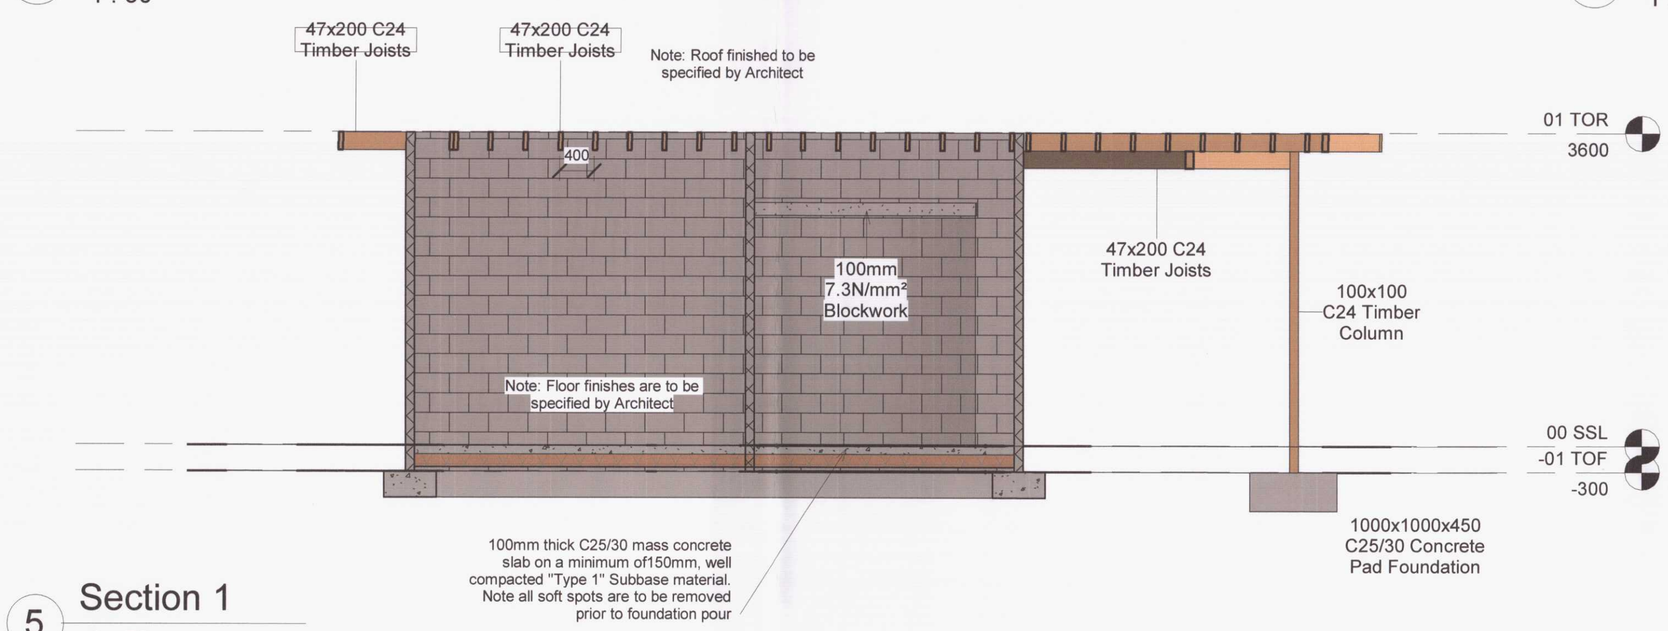

2 -01 SSL
1 : 50



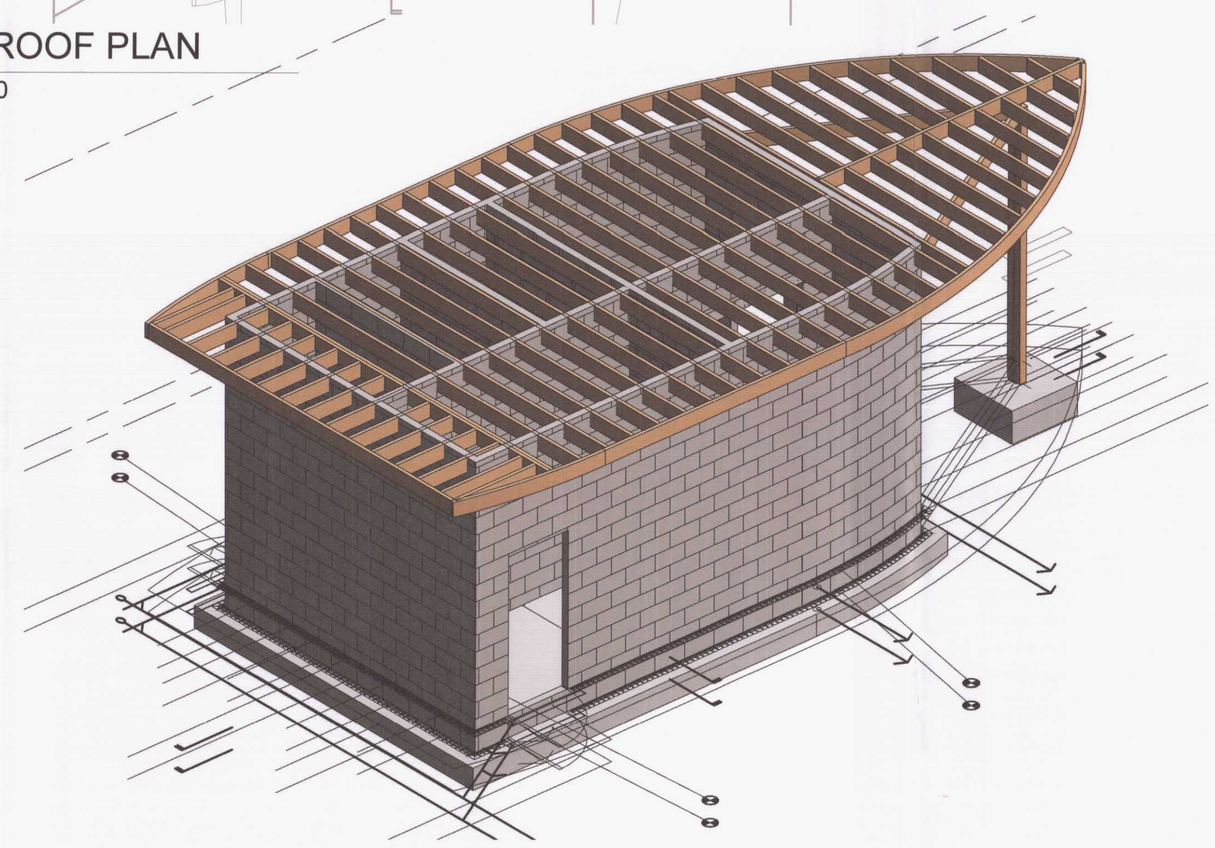

3 00 GF PLAN
1 : 50




4 01 ROOF PLAN
1 : 50




5 Section 1
1 : 50



6 3D STRUCTURAL VIEW

| Rev | Description | Date | By |
|---|---|---|---|
| | | | |

GENERAL NOTES:
1. To ensure accuracy, do not scale from drawings for critical elements.
2. The contractor shall verify dimensions, levels and setting out requirements and report back any discrepancies back to the engineer.
3. Any notes within drawings and details will take precedence over these notes.
4. The contractor shall take all measure to ensure sufficient temporary works are in place in order to complete the desired build.
5. Any clashes or co-ordination issues must be reported back to the engineer.

LOADING NOTES:
1. Design loading are in accordance with Eurocode 1 Part 1 (BS EN1991 1-3).
2. Snow loading allowance = 0.60kN/m²

200216

PLANNING DEPARTMENT
10 SEP 2020
RECEIVED

Status
PRELIMINARY

Cyngor Bwrdeistref Sirol
MERTHYR TUDFUL
MERTHYR TYDFIL
County Borough Council

CANOLFAN REGENERATION

PROPOSED CHANGING ROOM

Project number: CRG-2019

Drawn by: ME | Approved by: CM

Checked by: ME | Date: 09/07/2020

Drawing No: CRG-MTC-CHR-00-GA-S-001

Scale: As indicated | Revision:

09/07/2020 17:28:14

This document was created by an application that isn't licensed to use novaPDF.
Purchase a license to generate PDF files without this notice.