

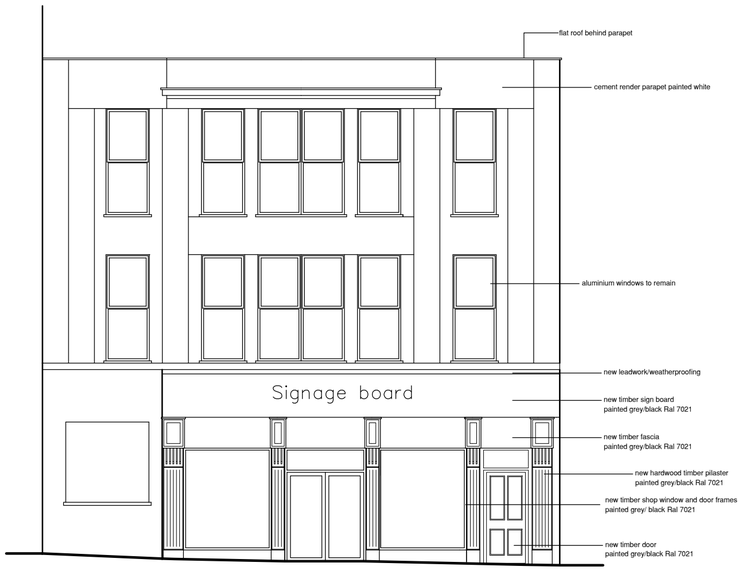


PROPOSED FRONT ELEVATION DOOR POSITION CENTRAL

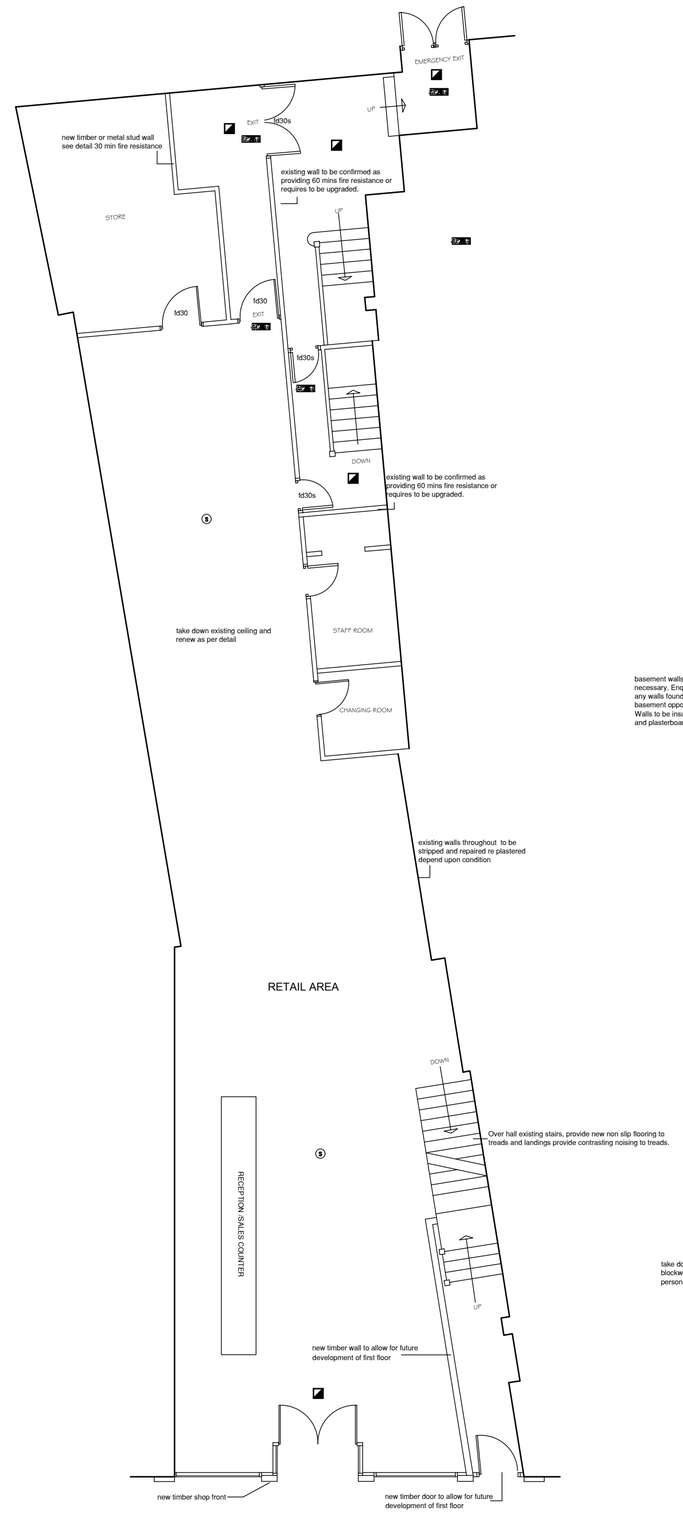

BASEMENT LEVEL FLOOR PLAN 1:50

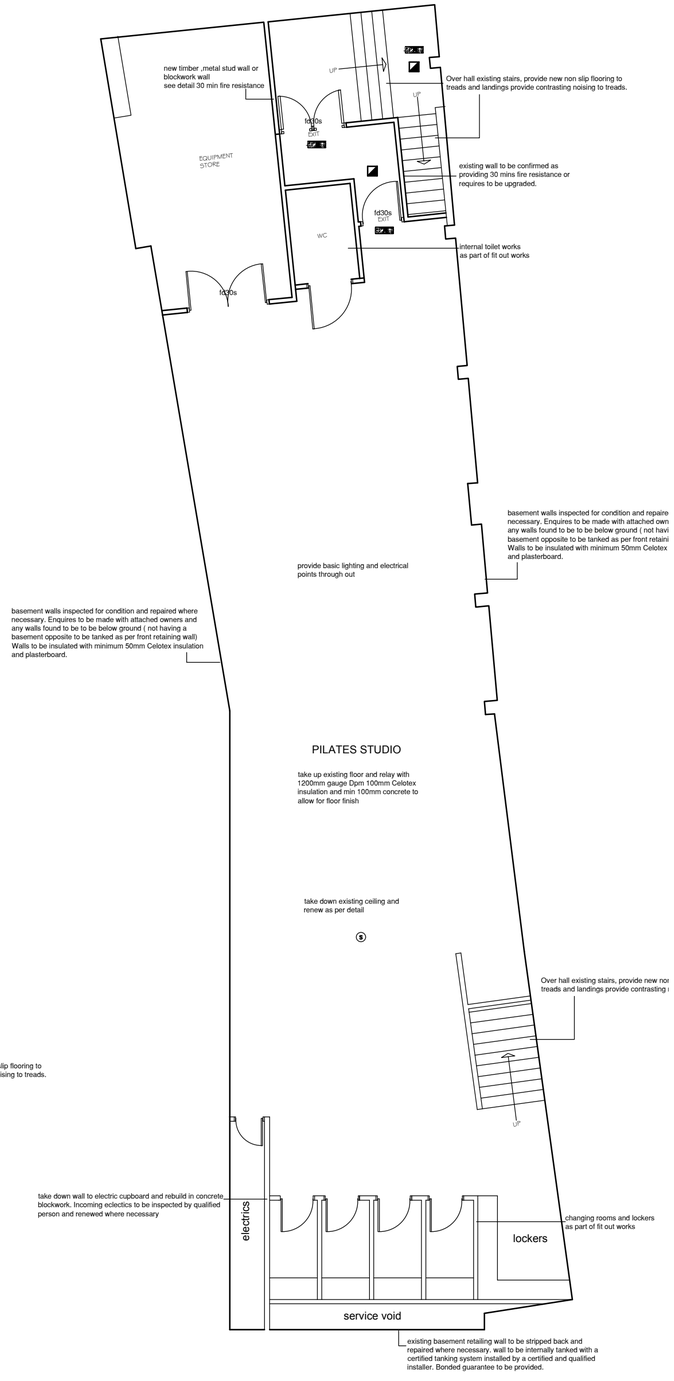

GROUND FLOOR PLAN 1:50

THIS DRAWING IS COPYRIGHT © C

Ken Bateman
Chartered Surveyor
B.Sc. (Hons.) MRICS. C. Build E MCABE

project
St Davids Hospice Care
61 High Street
Merthyr Tydfil
CF47 8DE

title
Proposed front elevation
ground and basement
plans

Date: June 2026
Scale: A2@ 1 : 100
Drawn:

Drawing No.	Rev.
GA 002	B