




EXISTING SITE LAYOUT 1:100

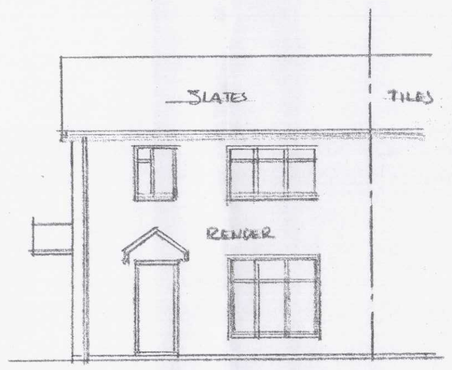


EXISTING SOUTH WEST ELEVATION 1:100

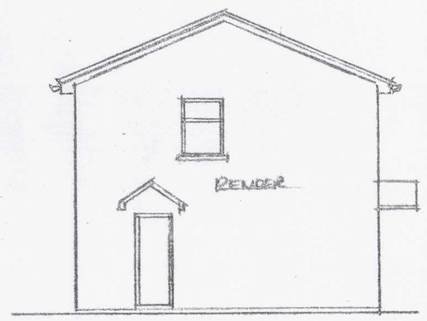


EXISTING NORTH WEST ELEVATION 1:100

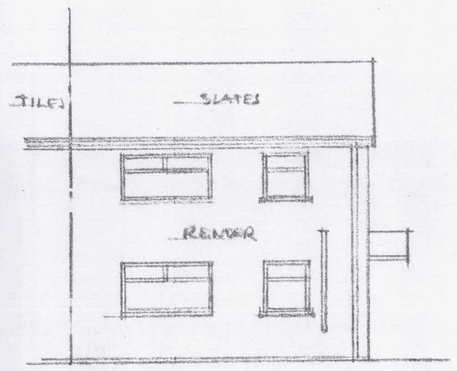

EXISTING NORTH EAST ELEVATION 1:100

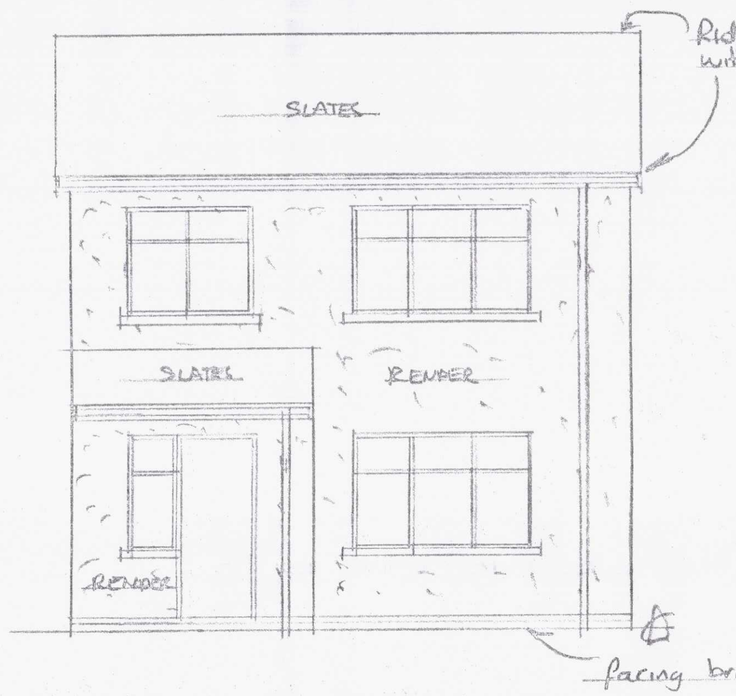


PROPOSED SOUTH WEST ELEVATION 1:50

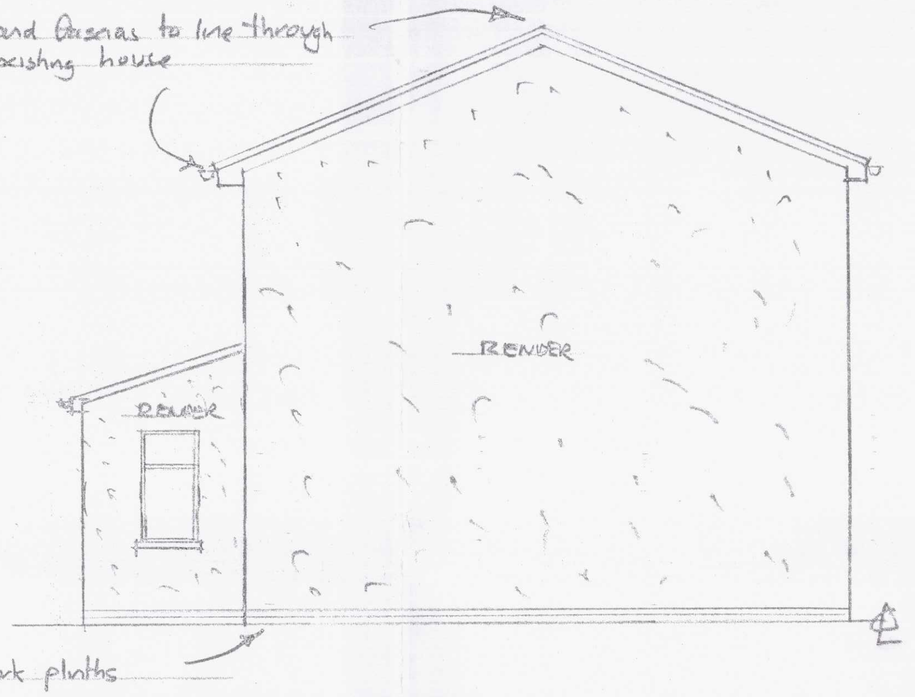

PROPOSED SOUTH EAST ELEVATION 1:50



PROPOSED NORTH EAST ELEVATION 1:50

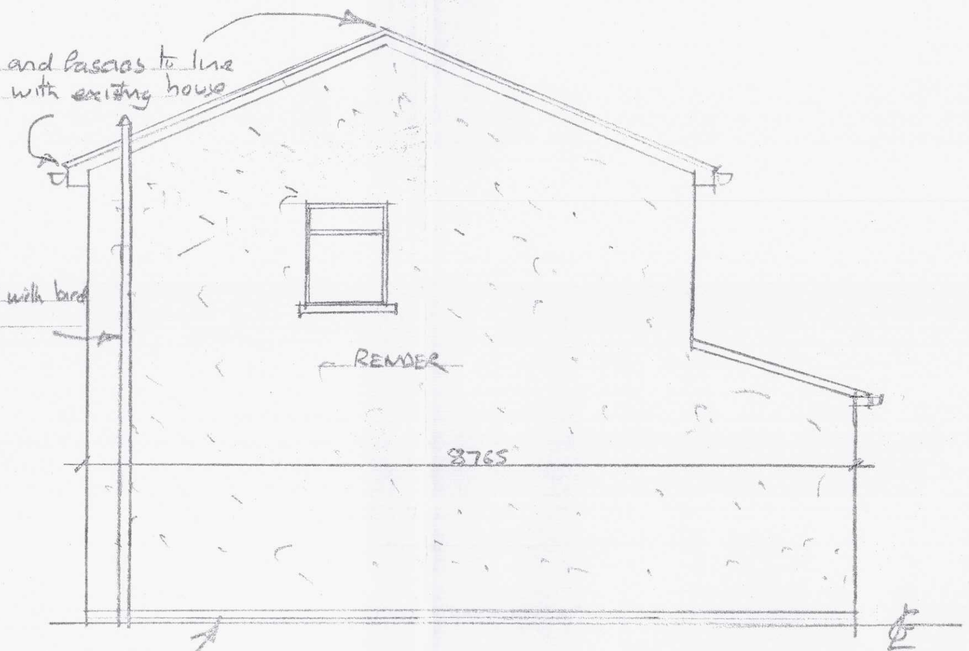

PROPOSED NORTH WEST ELEVATION 1:50

JOB: PROPOSED NEW HOUSE ADJACENT TO EXISTING HOUSE			
ADDRESS: 1 MANORAU, QUEENSROAD, MERTHYR TYDFIL			
DRWG No: 122	SCALE: 1:50, 1:100	DATE: AUG 2020 SEPT 2020	DRAWN: A COLLINS