

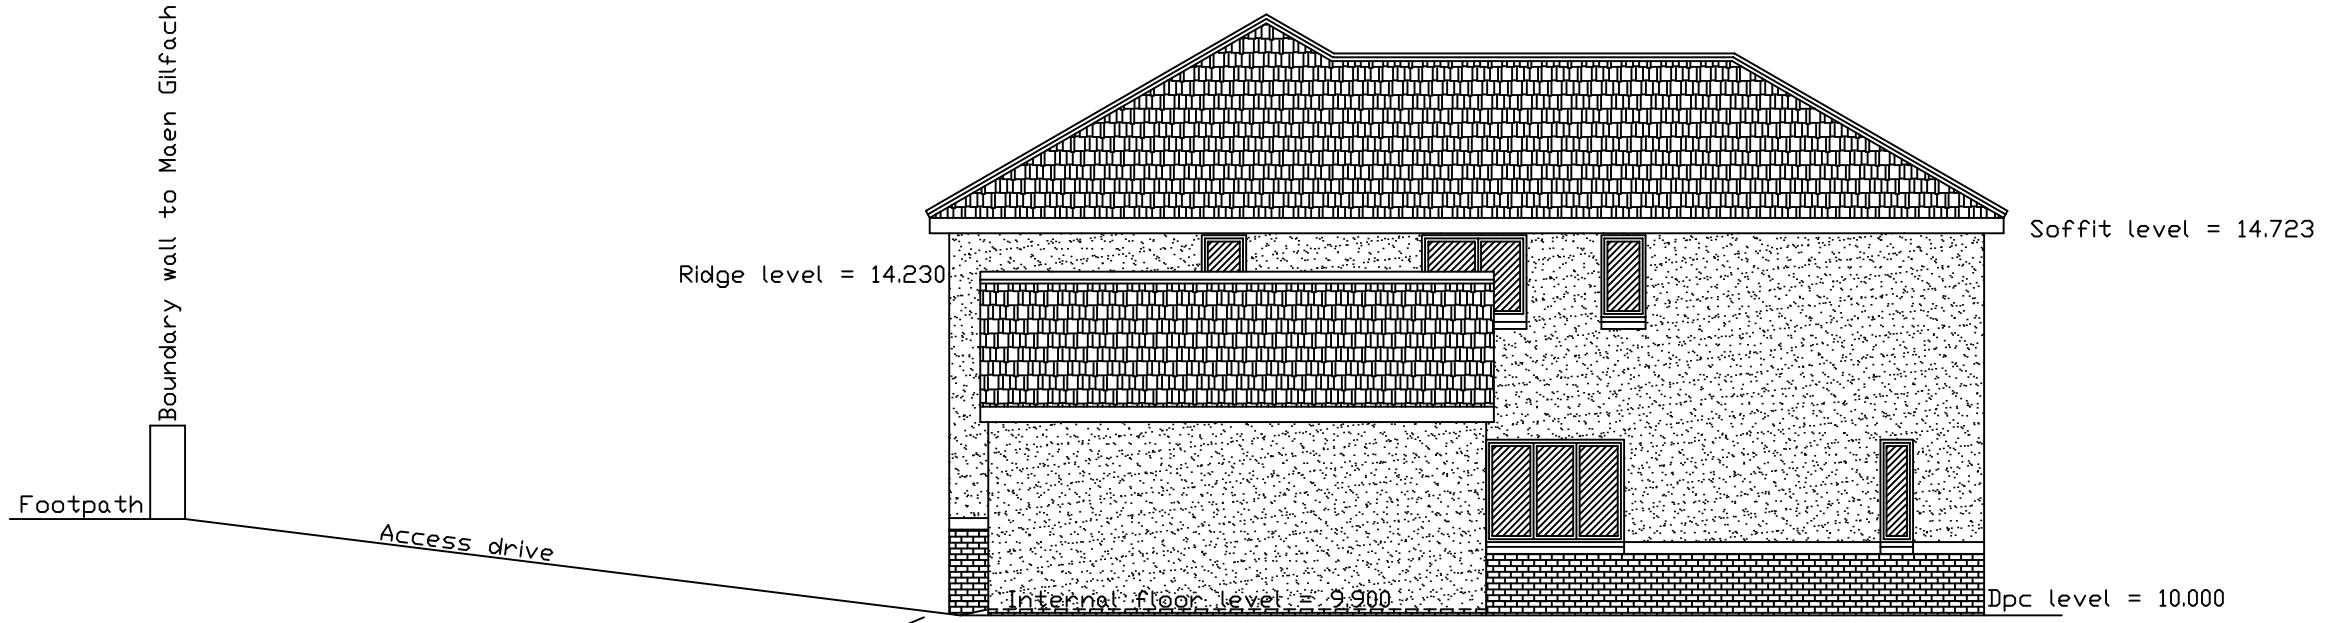



PROPOSED SIDE ELEVATION

Drive to be extended and built up with clean blinded hardcore with tarmacadam finish to match existing

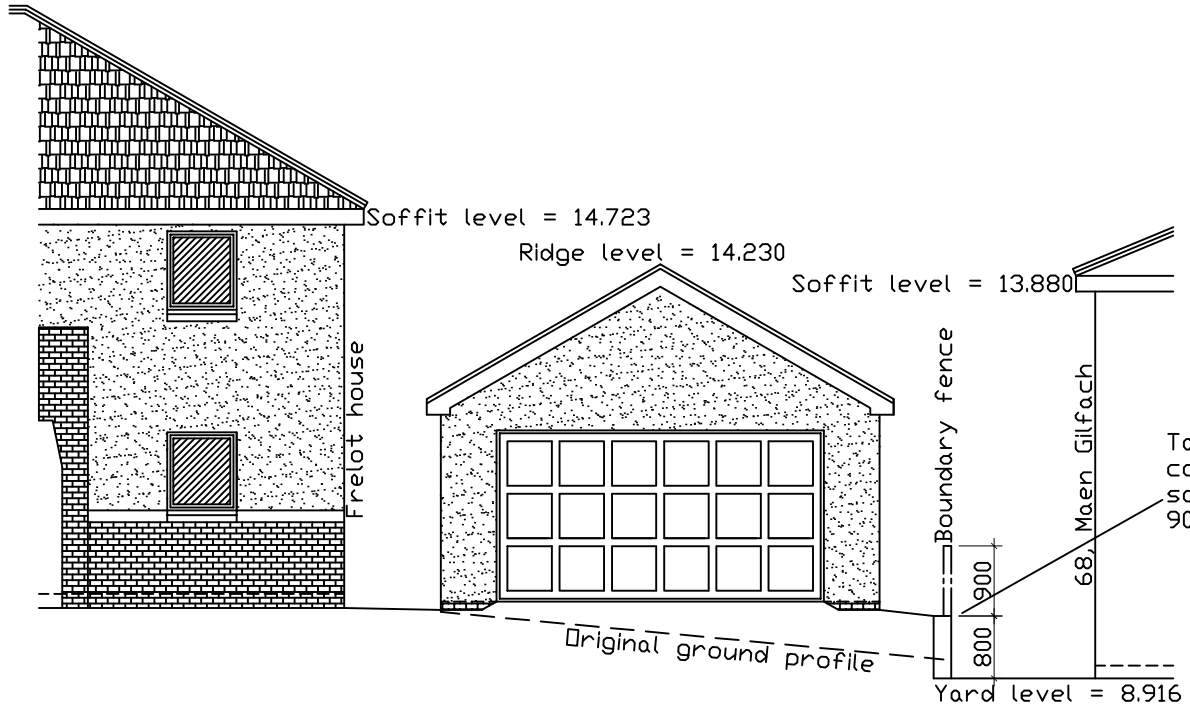


PROPOSED FRONT ELEVATION

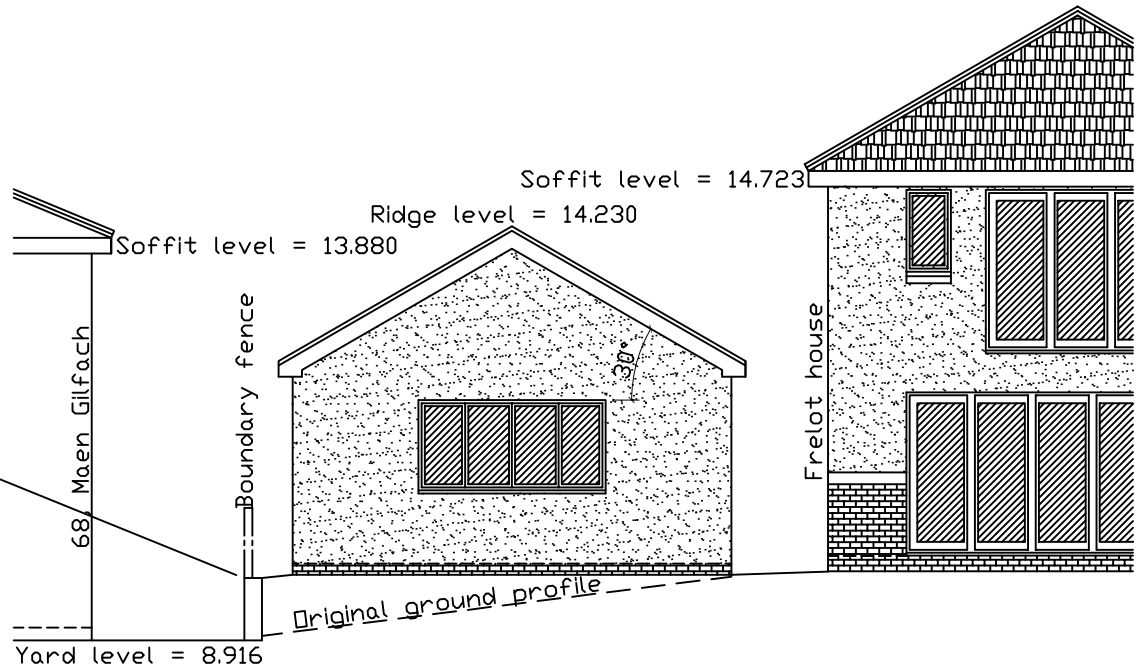


PROPOSED REAR ELEVATION

Note: where proposed works to the common boundary may affect the adjacent property, all due care and attention will be provided to maintain this boundary or temporary measures will be put in place to protect the privacy of the neighbouring property and any defects which may arise during construction shall be rectified at nil cost to the owners of the adjacent property. All costs and materials required to complete the works shall be the sole responsibility of the applicant and re-instatement shall be to the satisfaction of the adjacent owners

## EXTERNAL FINISHES

ROOF - Interlocking roof tiles as used on Frelot House.
WALLS - Smooth rendered blockwork finished in cream to match house.
FENESTRATION - Light Oak upvc double glazed window, door to be insulated
FASCIAS etc, - Light Oak upvc fascias, soffits and bargeboards
RAINWATER GOODS - Light Oak upvc gutters and downpipes

PROJECT
PROPOSED DETACHED GARAGE,
FRELOT HOUSE,
MAEN GILFACH,
TRELEWIS,
TREHARRIS.

DRAWING PROPOSED ELEVATIONS
SCALE 1:100
DATE SEPTEMBER 2021
DRAWN RE
DRG.NO. 3

THIS DRAWING IS COPYRIGHT