☐ hard standing: tarmac

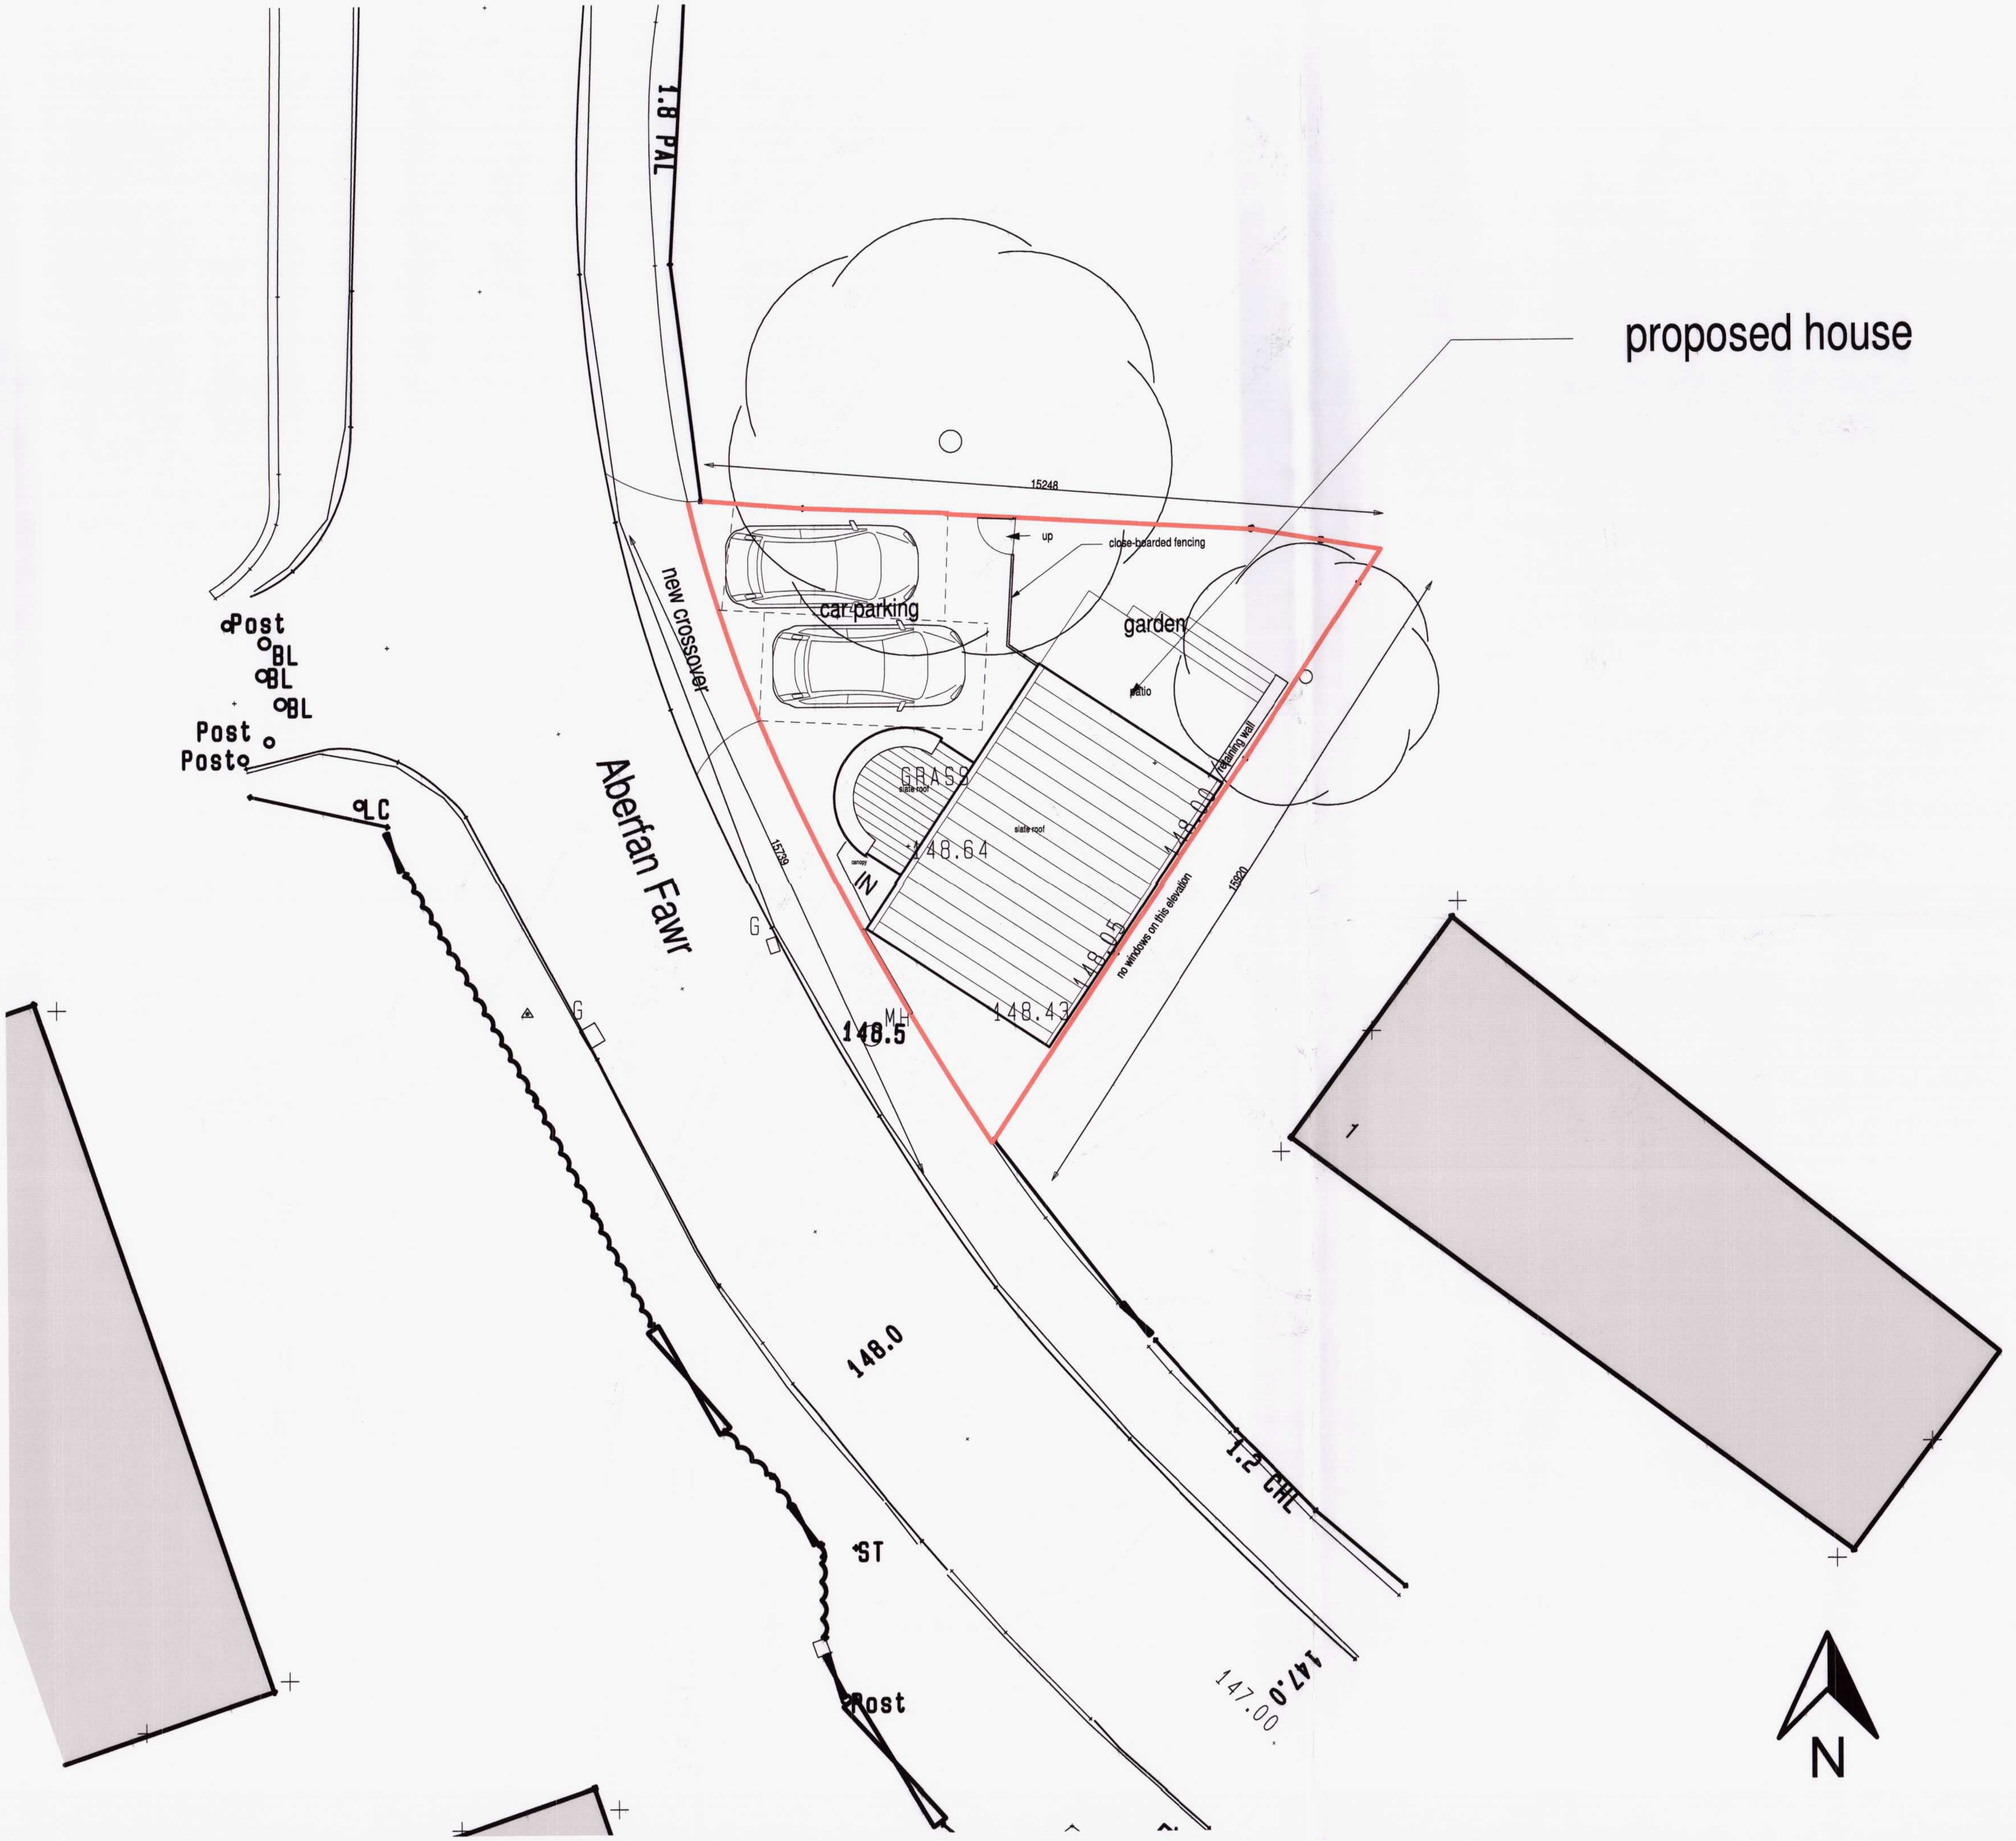

Received: 20/05/2020

rev	description	author	date

Stephen Waldron Architects Ltd
07584 056 714: 01685 647 618: enquiries@stephenwaldronarchitects.com: www.stephenwaldronarchitects.com

client
Mr. Damon Owen

project
plot adj. 1 Aberfan Fawr, CF48 4PE

drawing title
Sketch scheme 1: site plan

drawing no.
1803.SK01

scale 1.100 @ A2

date 30.7.18

signed SNBW