


SITE PLAN

0m 2m 4m 6m 8m 10m

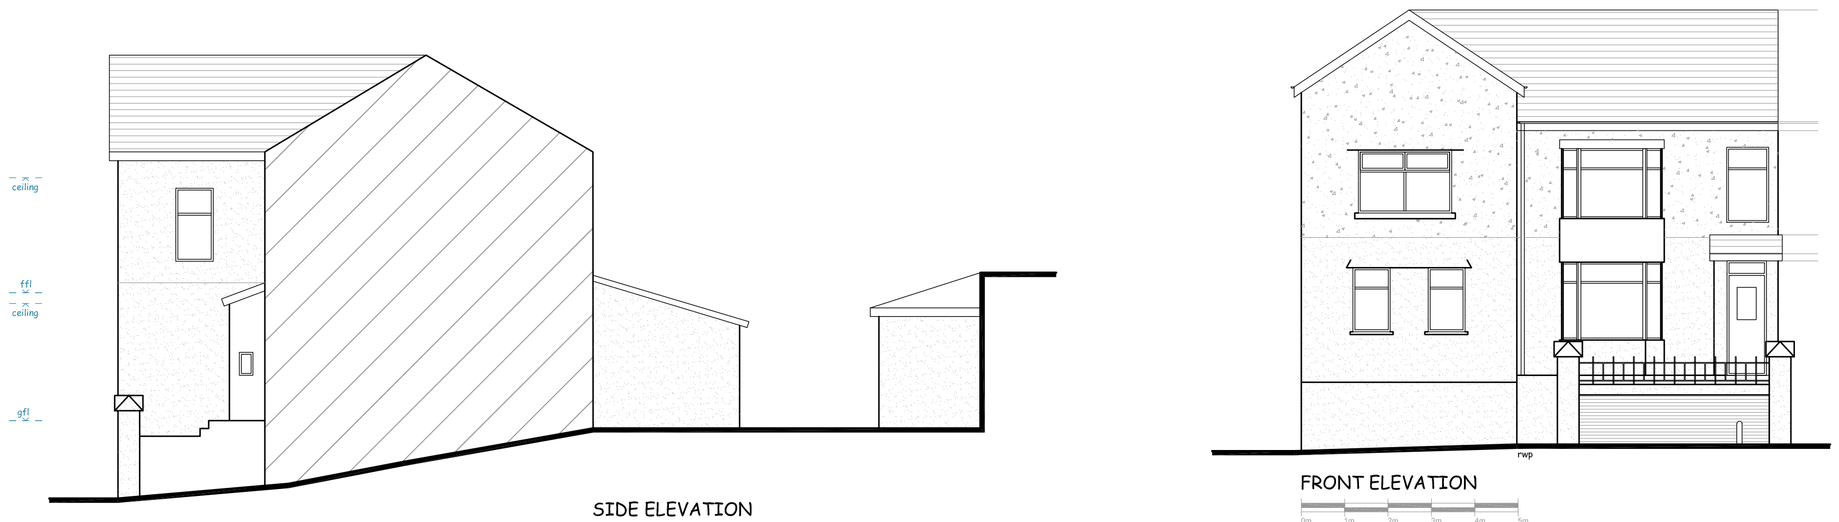


SIDE ELEVATION

0m 1m 2m 3m 4m 5m

FRONT ELEVATION

0m 1m 2m 3m 4m 5m

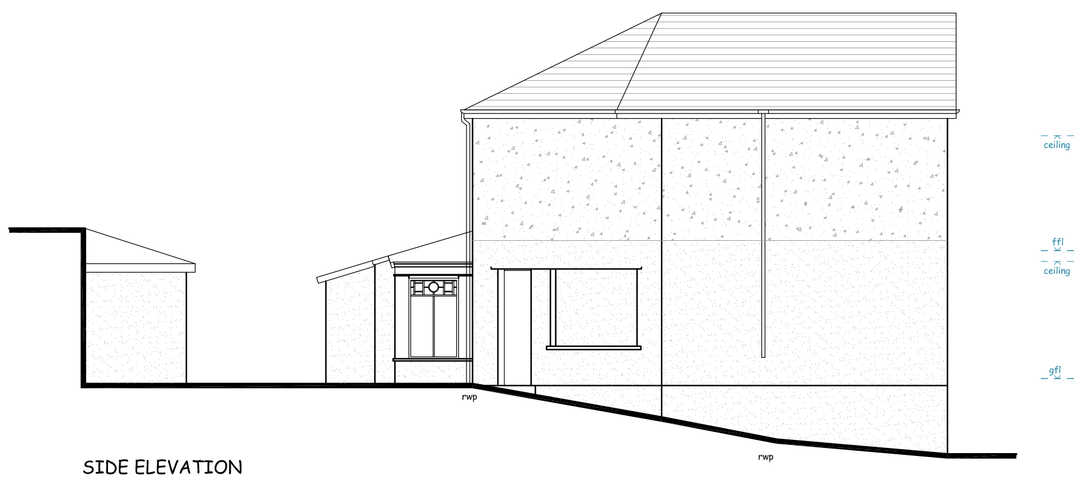

SIDE ELEVATION

0m 1m 2m 3m 4m 5m



REAR ELEVATION

0m 1m 2m 3m 4m 5m

Drawing No R612-02 A1

NOTES:
THIS DRAWING IS COPYRIGHT.
DO NOT SCALE FROM THIS DRAWING.
WORK TO FIGURED DIMENSIONS ONLY.
CHECK ALL DIMENSIONS ON SITE.
ANY DISCREPANCIES TO BE NOTIFIED TO THE ARCHITECT.

NOTES:
DRAWINGS HAVE BEEN PRODUCED FOR PLANNING AND BUILDING REGULATIONS PURPOSES ONLY. THE CONSTRUCTION (DESIGN AND MANAGEMENT) REGULATIONS 2015 (CDM) IS THE RESPONSIBILITY OF THE CLIENT/ CONTRACTOR UNLESS OTHERWISE AGREED IN WRITING.

–	–	–

REVISIONS

RICHARD ANDREWS ARCHITECTS
sustainable:modern:creative

THE STABLES, THE ESTATES OFFICE, 25-26 GOLD TOPS, NEWPORT, NP20 4PG
PHONE: 01633 744144
EMAIL: admin@ra-architects.co.uk
RICHARD ANDREWS ARCHITECTS LTD.
REGISTERED IN ENGLAND & WALES NO.8274171.
REGISTERED OFFICE: COMPANIES HOUSE, CROWN WAY, CARDIFF, CF14 3UZ
www.ra-architects.co.uk

Job 1 Glen View Villas
TREHARRIS
Merthyr Tydfil
CF46 5PT

Drawing Existing Site Plan and Elevations

Number R612-02 A1

Scale	Date	Drawn	Checked
1:200, 1:100	07/21	CR	

25/08/2021 08:16:46 L:\RA Architects\RAA Projects\R612 1 Glen View Villas, Treharris\CAD\R612-01 Existing.dwg – ISO A1