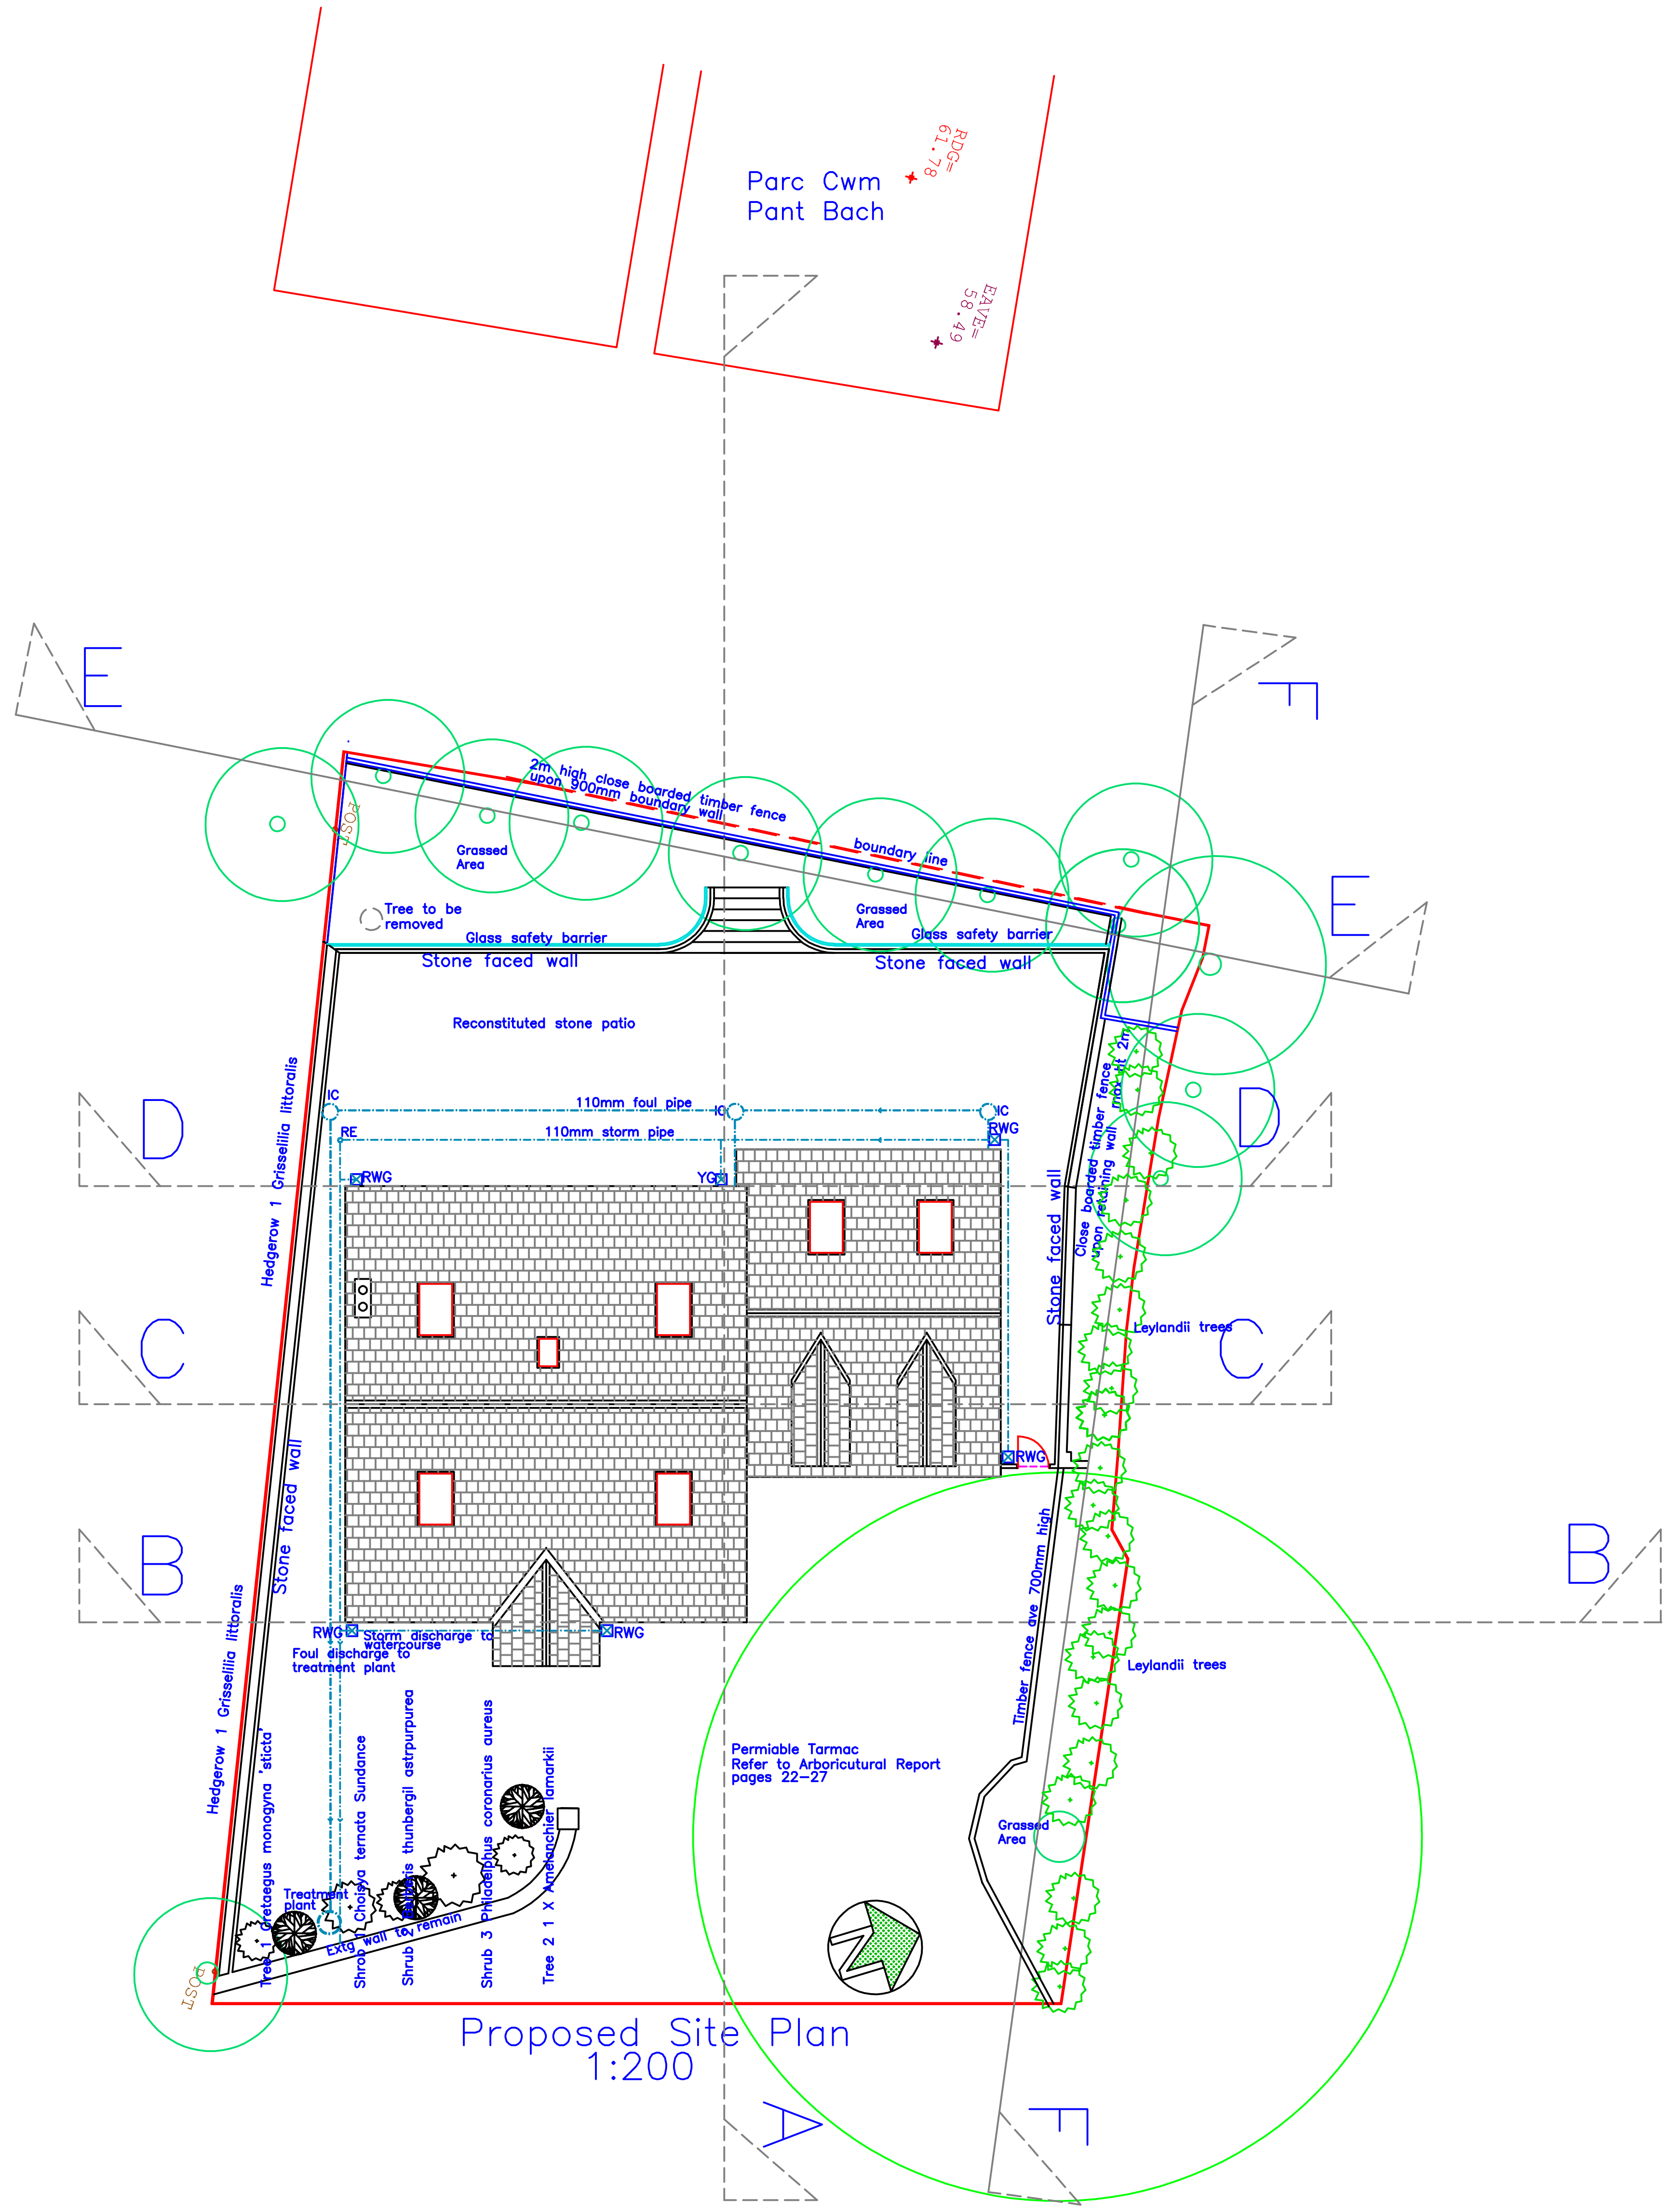


Proposed Site Plan
1:200

Amendement:	***Dated: 26.02.2020***
Resizing/Re-Arranging GF/FF windows/doors	
Repositioning/Re-Arranging Boundary & Garden Walls/Fence	
Permeable tarmac in place of surface surface	
Side Gate and Screen	
Rearrange internal rooms	

Utopia Design
Architectural Services

Utopia Design
Building Planning Application Support
Paul Thomas: BSc (Hons)
Tel: 01685 559230. Mob: 07908 725065
Email: utopiadas@hotmail.com

Issued Only for Purpose Indicated
Drawing Status: FOR PLANNING PURPOSES ONLY

Client: Mr & Mrs Coccimiglio
19, Parc Cwm Pant Bach
Cwm Glo Road, Heolgerrig
Merthyr Tydfil
CF48 1BF

Project: Proposed New Detatched Dwelling and Increased Curtilage at Plot 1
Greenacres
Brondeg, Heolgerrig
Merthyr Tydfil,
CF48 1TP

Drawn by	Date	Checked	Scale
PT	03.06.20		1:200

Title: Proposed Site Plans
Paper: A2
Drwg No: GREENACRES 09A