
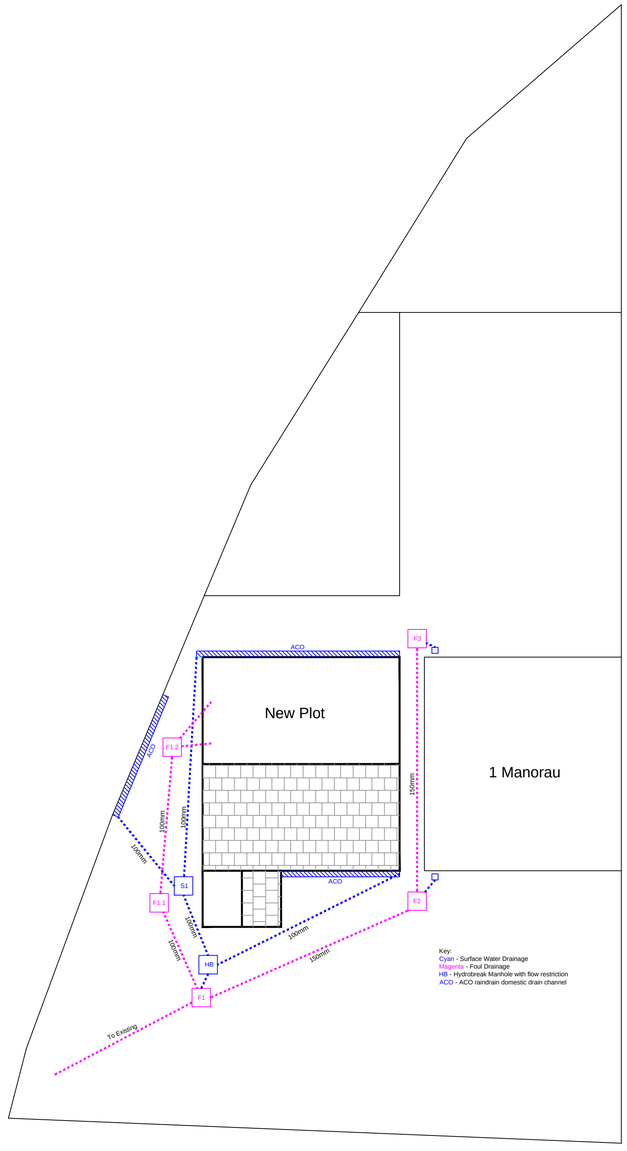


Proposed Drainage Layout
Scale 1:100

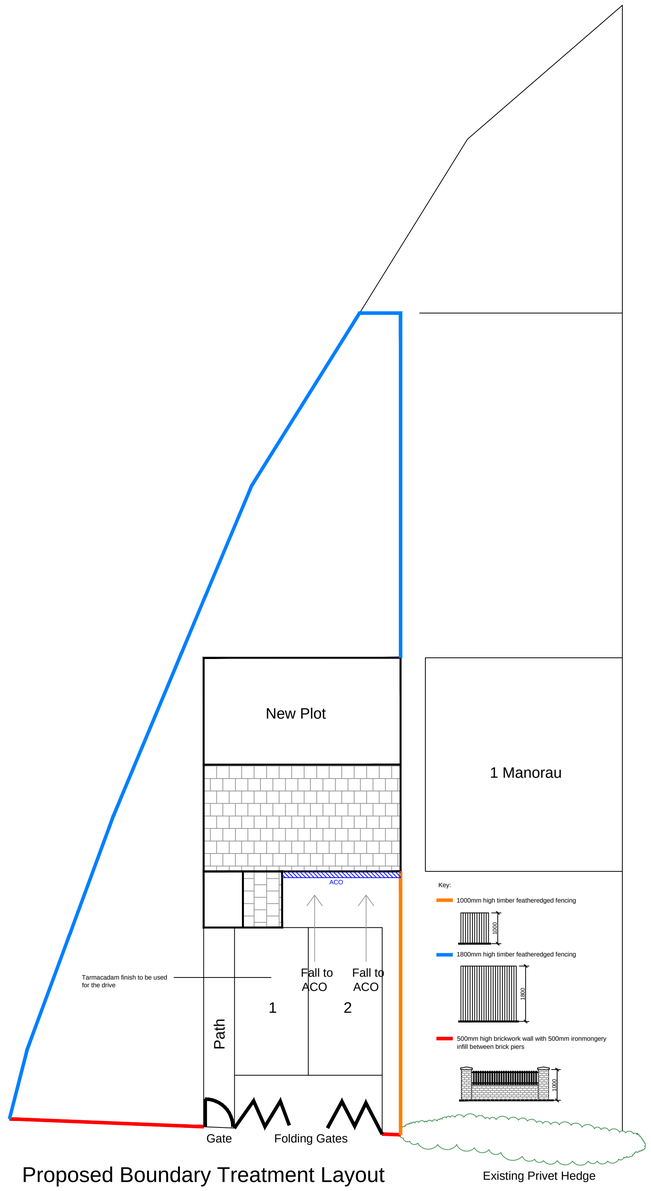

Proposed Boundary Treatment Layout
Scale 1:100

Notes:
All dimensions must be checked on site by the contractor and not scaled from this drawing.

All working dimensions must be taken from checked & / or verified by the main contractor on site prior to commencement or items for works.

All work must comply with the current building regulations, local authorities laws stipulations & requirements of statutory bodies.

The drawing is copyright

A	Driveway material added	14/04/25

Proposed Drainage and Boundary Treatment Plans for Discharge of Conditions Application

Applicant: Morgan Jones

Address:
1 Manorau,
Queensroad,
Merthyr Tydfil

Date: March 2025

Scale: As Shown

dwg no: 2025-001 - Man | Rev: A