

Millimetres 0 10 100

DO NOT SCALE

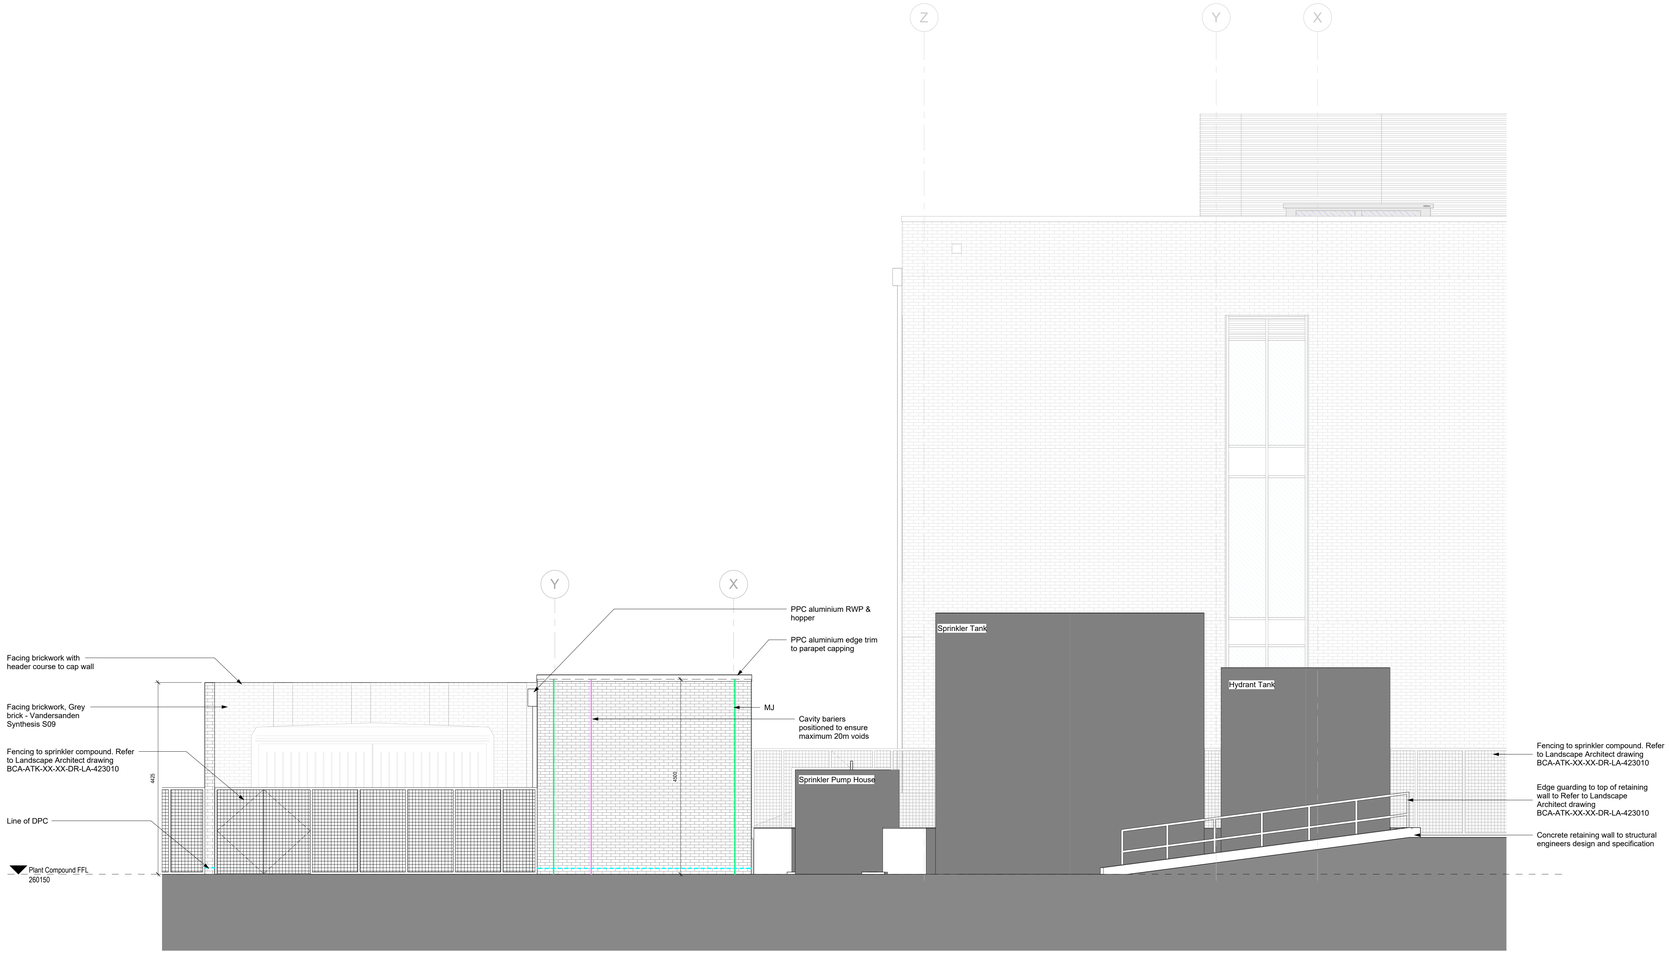

1 013010 East Elevation
SCALE 1 : 50

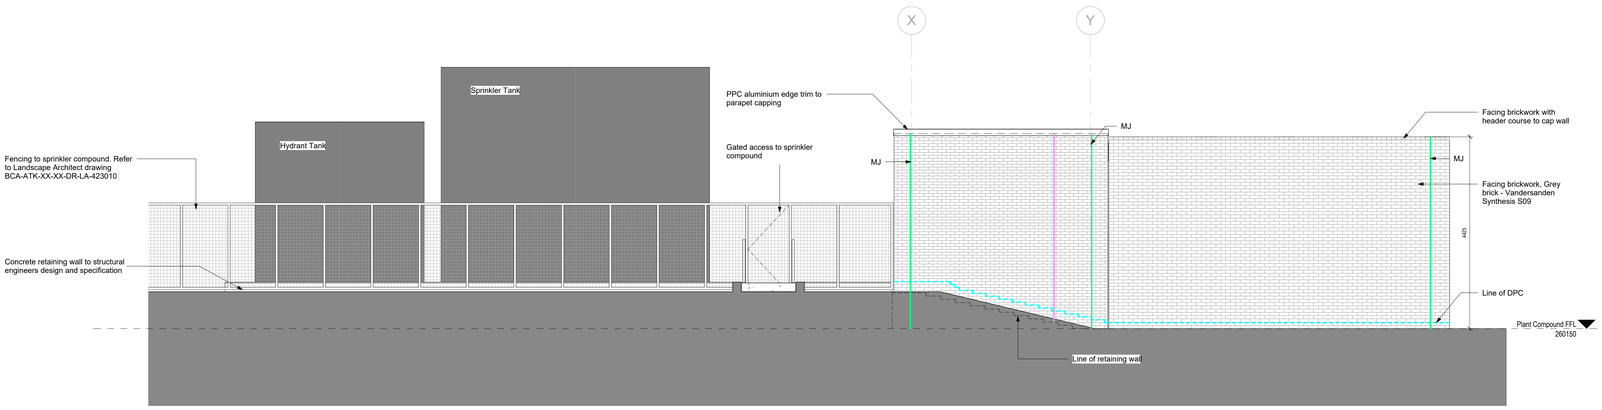

2 013010 West Elevation
SCALE 1 : 50

SAFETY, HEALTH AND ENVIRONMENTAL INFORMATION

In addition to the hazards/risks normally associated with the types of work detailed on this drawing, note the following:

CONSTRUCTION

Read in conjunction with project Hazard Elimination Management Schedule (HEMS) as provided by ASH Health & Safety Consulting Ltd.


MAINTENANCE/CLEANING

Read in conjunction with project Hazard Elimination Management Schedule (HEMS) as provided by ASH Health & Safety Consulting Ltd. and Cleaning & Maintenance Strategy BCA-ATK-V1-ZZ-RP-A-060001

DECOMMISSIONING/DEMOLITION

Read in conjunction with project Hazard Elimination Management Schedule (HEMS) as provided by ASH Health & Safety Consulting Ltd.


It is assumed that all works will be carried out by a competent contractor working, where appropriate, to an approved method statement

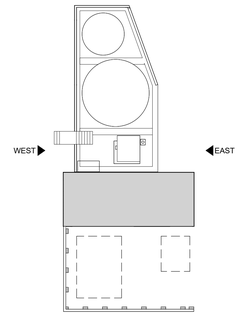

SITE PLAN KEY

NOTES:
- ALL LEVELS INDICATED ARE TO BE REVIEWED AGAINST THE CIVIL ENGINEERS LEVELS DRAWING BCA-CAM-VX-XX-DR-C-0611 (LATEST REVISION - THE INFORMATION ON THIS DRAWING IS BASED ON REVISION C06) AND ANY DISCREPANCIES TO BE RAISED TO THE DESIGN TEAM FOR CLARIFICATION.
- ALL DIMENSIONS SHOWN FOR THE SPRINKLER COMPOUND AREA AND ASSOCIATED EQUIPEMNT MUST BE REVIEWED AGAINST COMPCO DRAWING BCA-COM-ZZ-XX-DR-X-0100 (LATEST REVISION - THE INFORMATION ON THIS DRAWING IS BASED ON REVISION C02) AND ANY DISCREPANCIES TO BE RAISED TO THE DESIGN TEAM FOR CLARIFICATION.

KEY PLAN

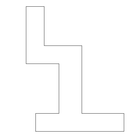

Rev	Date	Description	By	Chk'd	App'd
CR1	24/06/2026	CONTSTRUCTION RECORD	SM	AH	TH
C2	19/06/2025	FINAL CONSTRUCTION ISSUE	CH	AH	TH
C1	04/06/2025	For Construction	AH	AH	TH
P2	25/04/2025	For Information	AH	AH	TH
P1	05/02/2025	For Information	AH	AH	TH

Drawing Suitability: **CONSTRUCTION RECORD** Status: **CR**

SNC·LAVALIN
ATKINS
Member of the SNC-Lavalin Group

The HUB
500 Park Avenue
Almondsbury
Bristol
BS32 4RZ

Tel: +44 1454 618217
www.atkinsglobal.com
© SNC-Lavalin (2019)

Client: Willmott Dixon Construction Ltd

Project Title: Blessed Carlo Acutis Catholic School

Drawing Title: Plant Compound - GA Elevations 1 of 2

Scale	Designed	Drawn	Checked	Authorised
As indicated	AH	AH	AH	TH
Original Size: A0	Date: 09/12/2024	Date: 07/04/2025	Date: 25/04/2025	Date: 25/04/2025

Drawing Number: BCA-ATK-V3-ZZ-DR-A-013010 Revision: CR1

Final Construction Issue:

THIS DRAWING / DOCUMENT RECORDS THE FINAL DESIGN INFORMATION ISSUED TO THE MAIN CONTRACTOR IN ACCORDANCE WITH THE PROJECT DESIGN RESPONSIBILITY MATRIX. CONSTRUCTION MAY HAVE VARIED FROM THE ARRANGEMENTS SHOWN AND TOLERANCE ZONES MAY HAVE BEEN UTILISED DURING CONSTRUCTION. ANY DIMENSIONS MUST BE CHECKED ON SITE.

Atkins Project Number: 000003