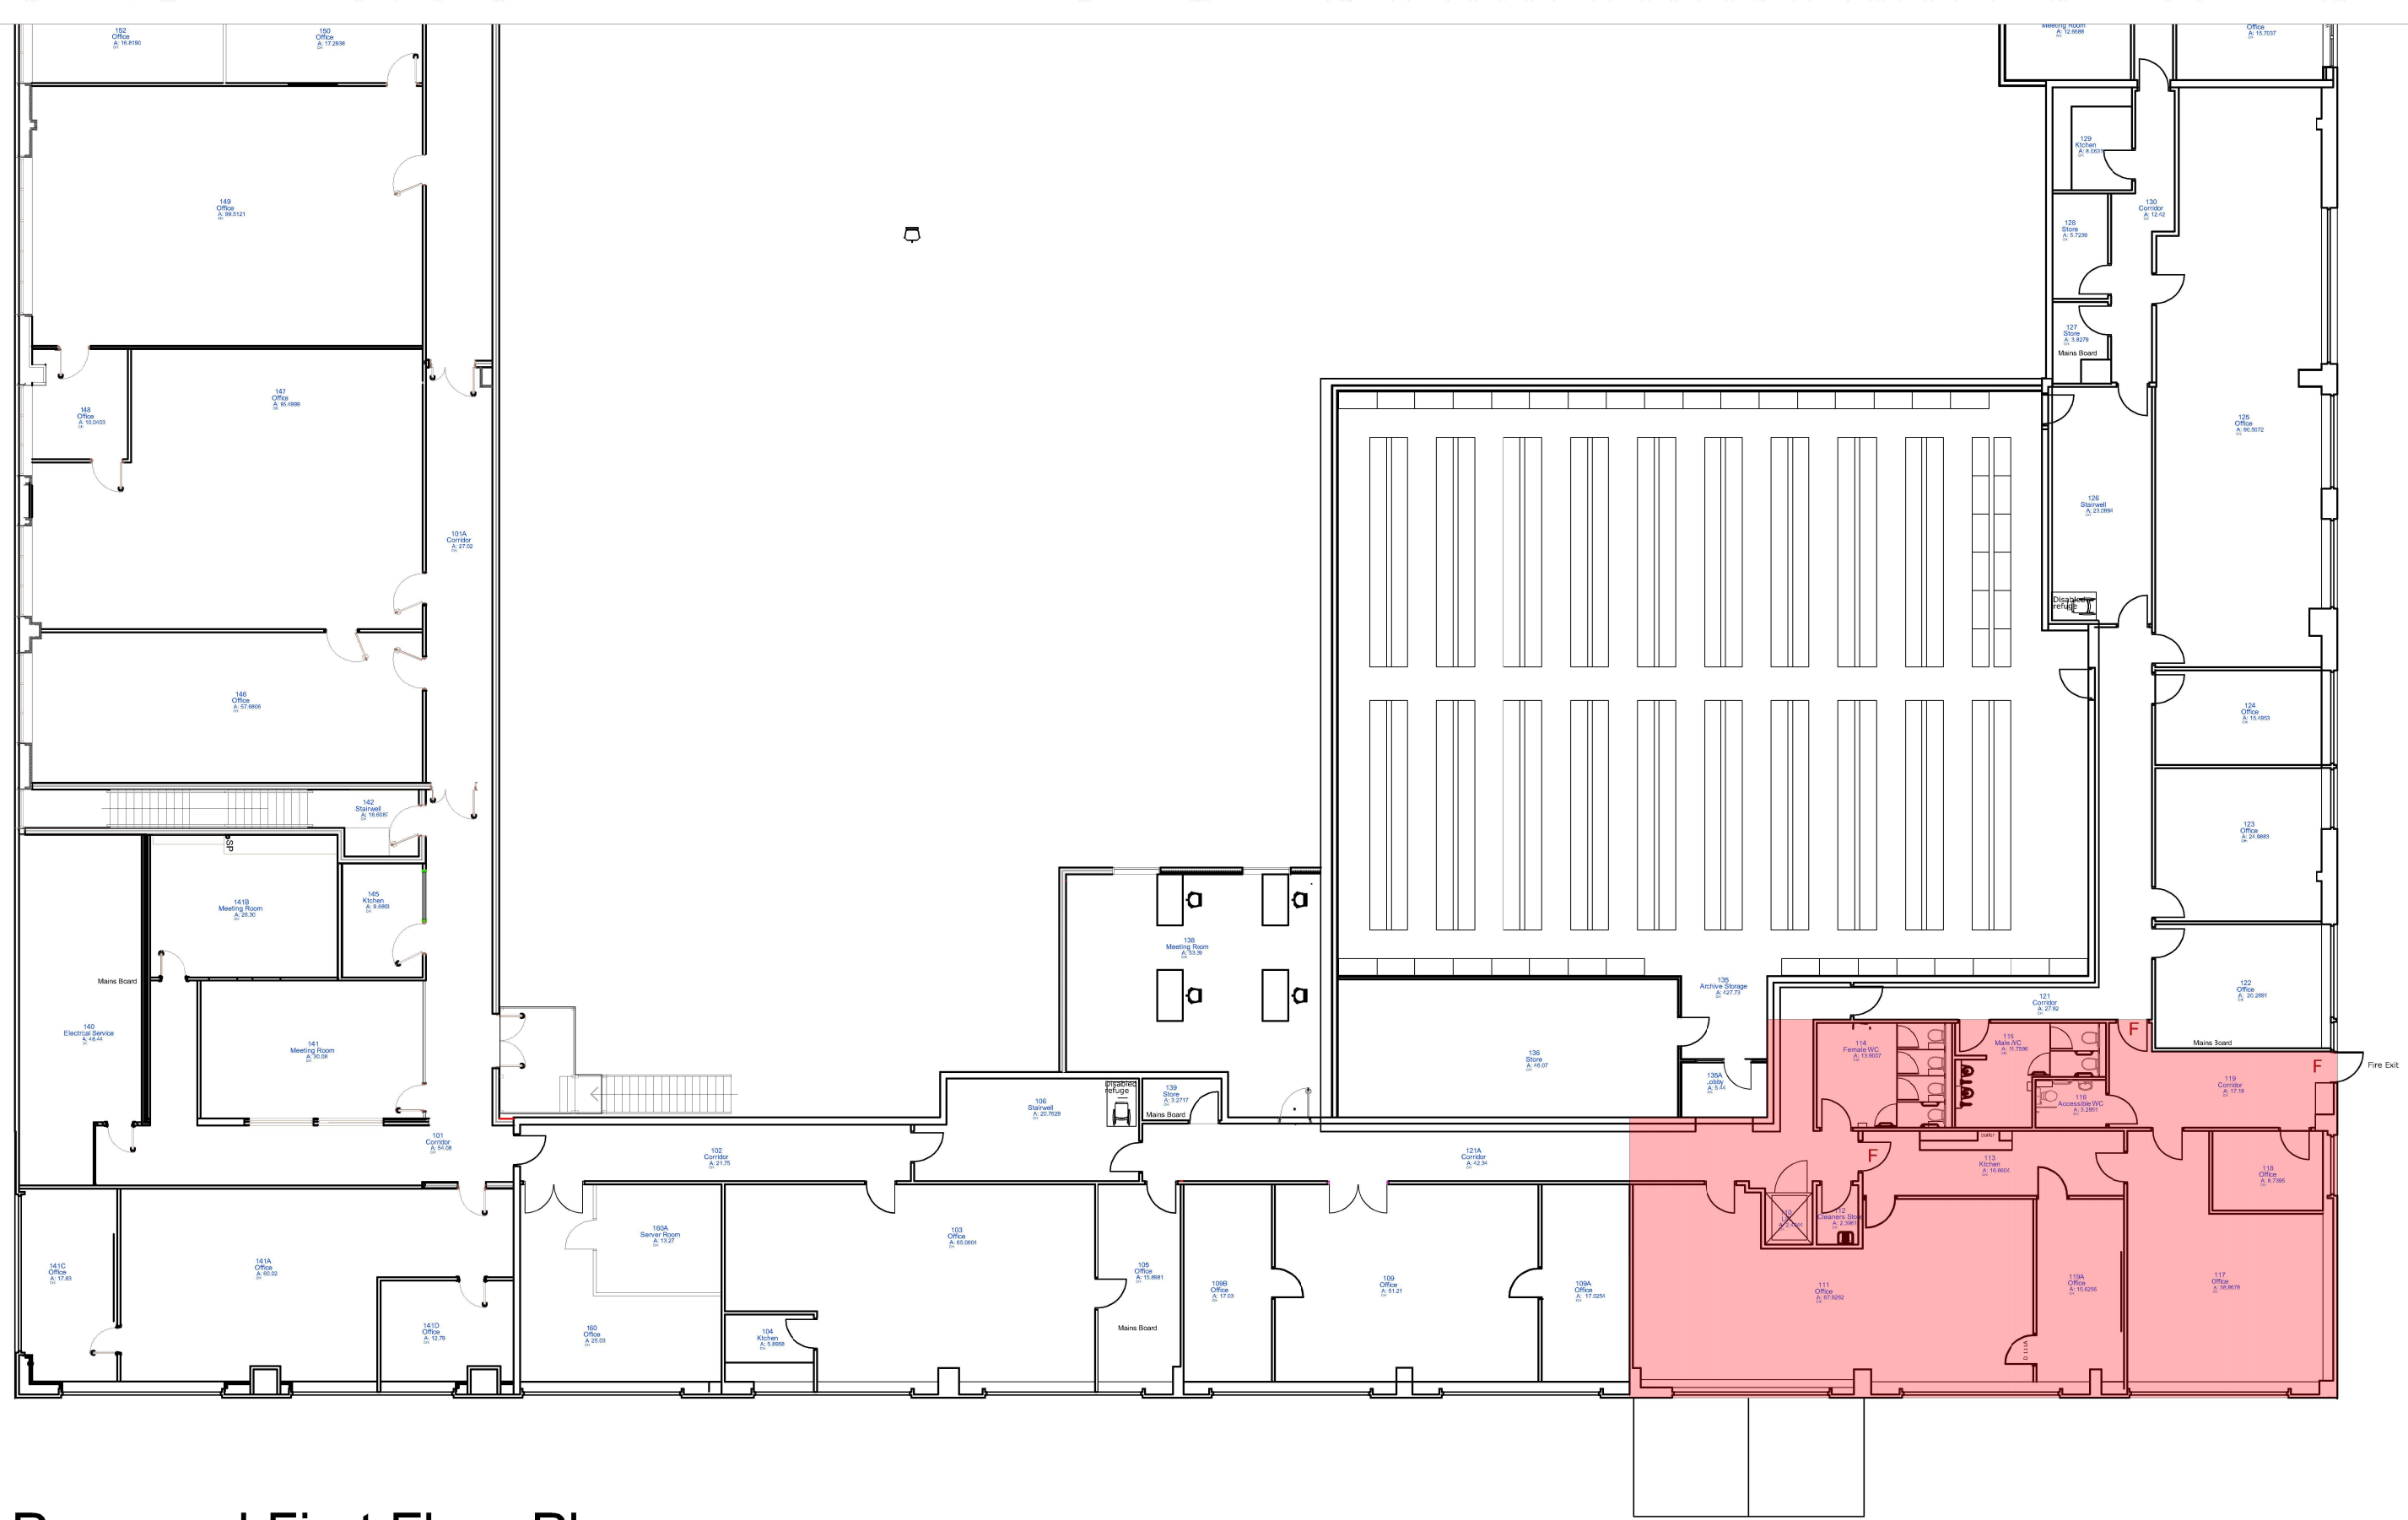


Proposed First Floor Plan

Drawn AR	Ch –	Unit 5 Triangle Business Park Pentrebach Merthyr Tydfil CF48 4TQ	TITLE Proposed First Floor Plan Unit 5, Triangle Business Park Pentrebach Merthyr Tydfil
Scale A3@1:200		Stage PLANNING	
DRAWING NO. 2023–101; 002P		Design AR	Date JULY23

Cyngor Bwrdeistref Sirol
MERTHYR TUDFUL
MERTHYR TYDFIL
County Borough Council

Change of Use to Education Use