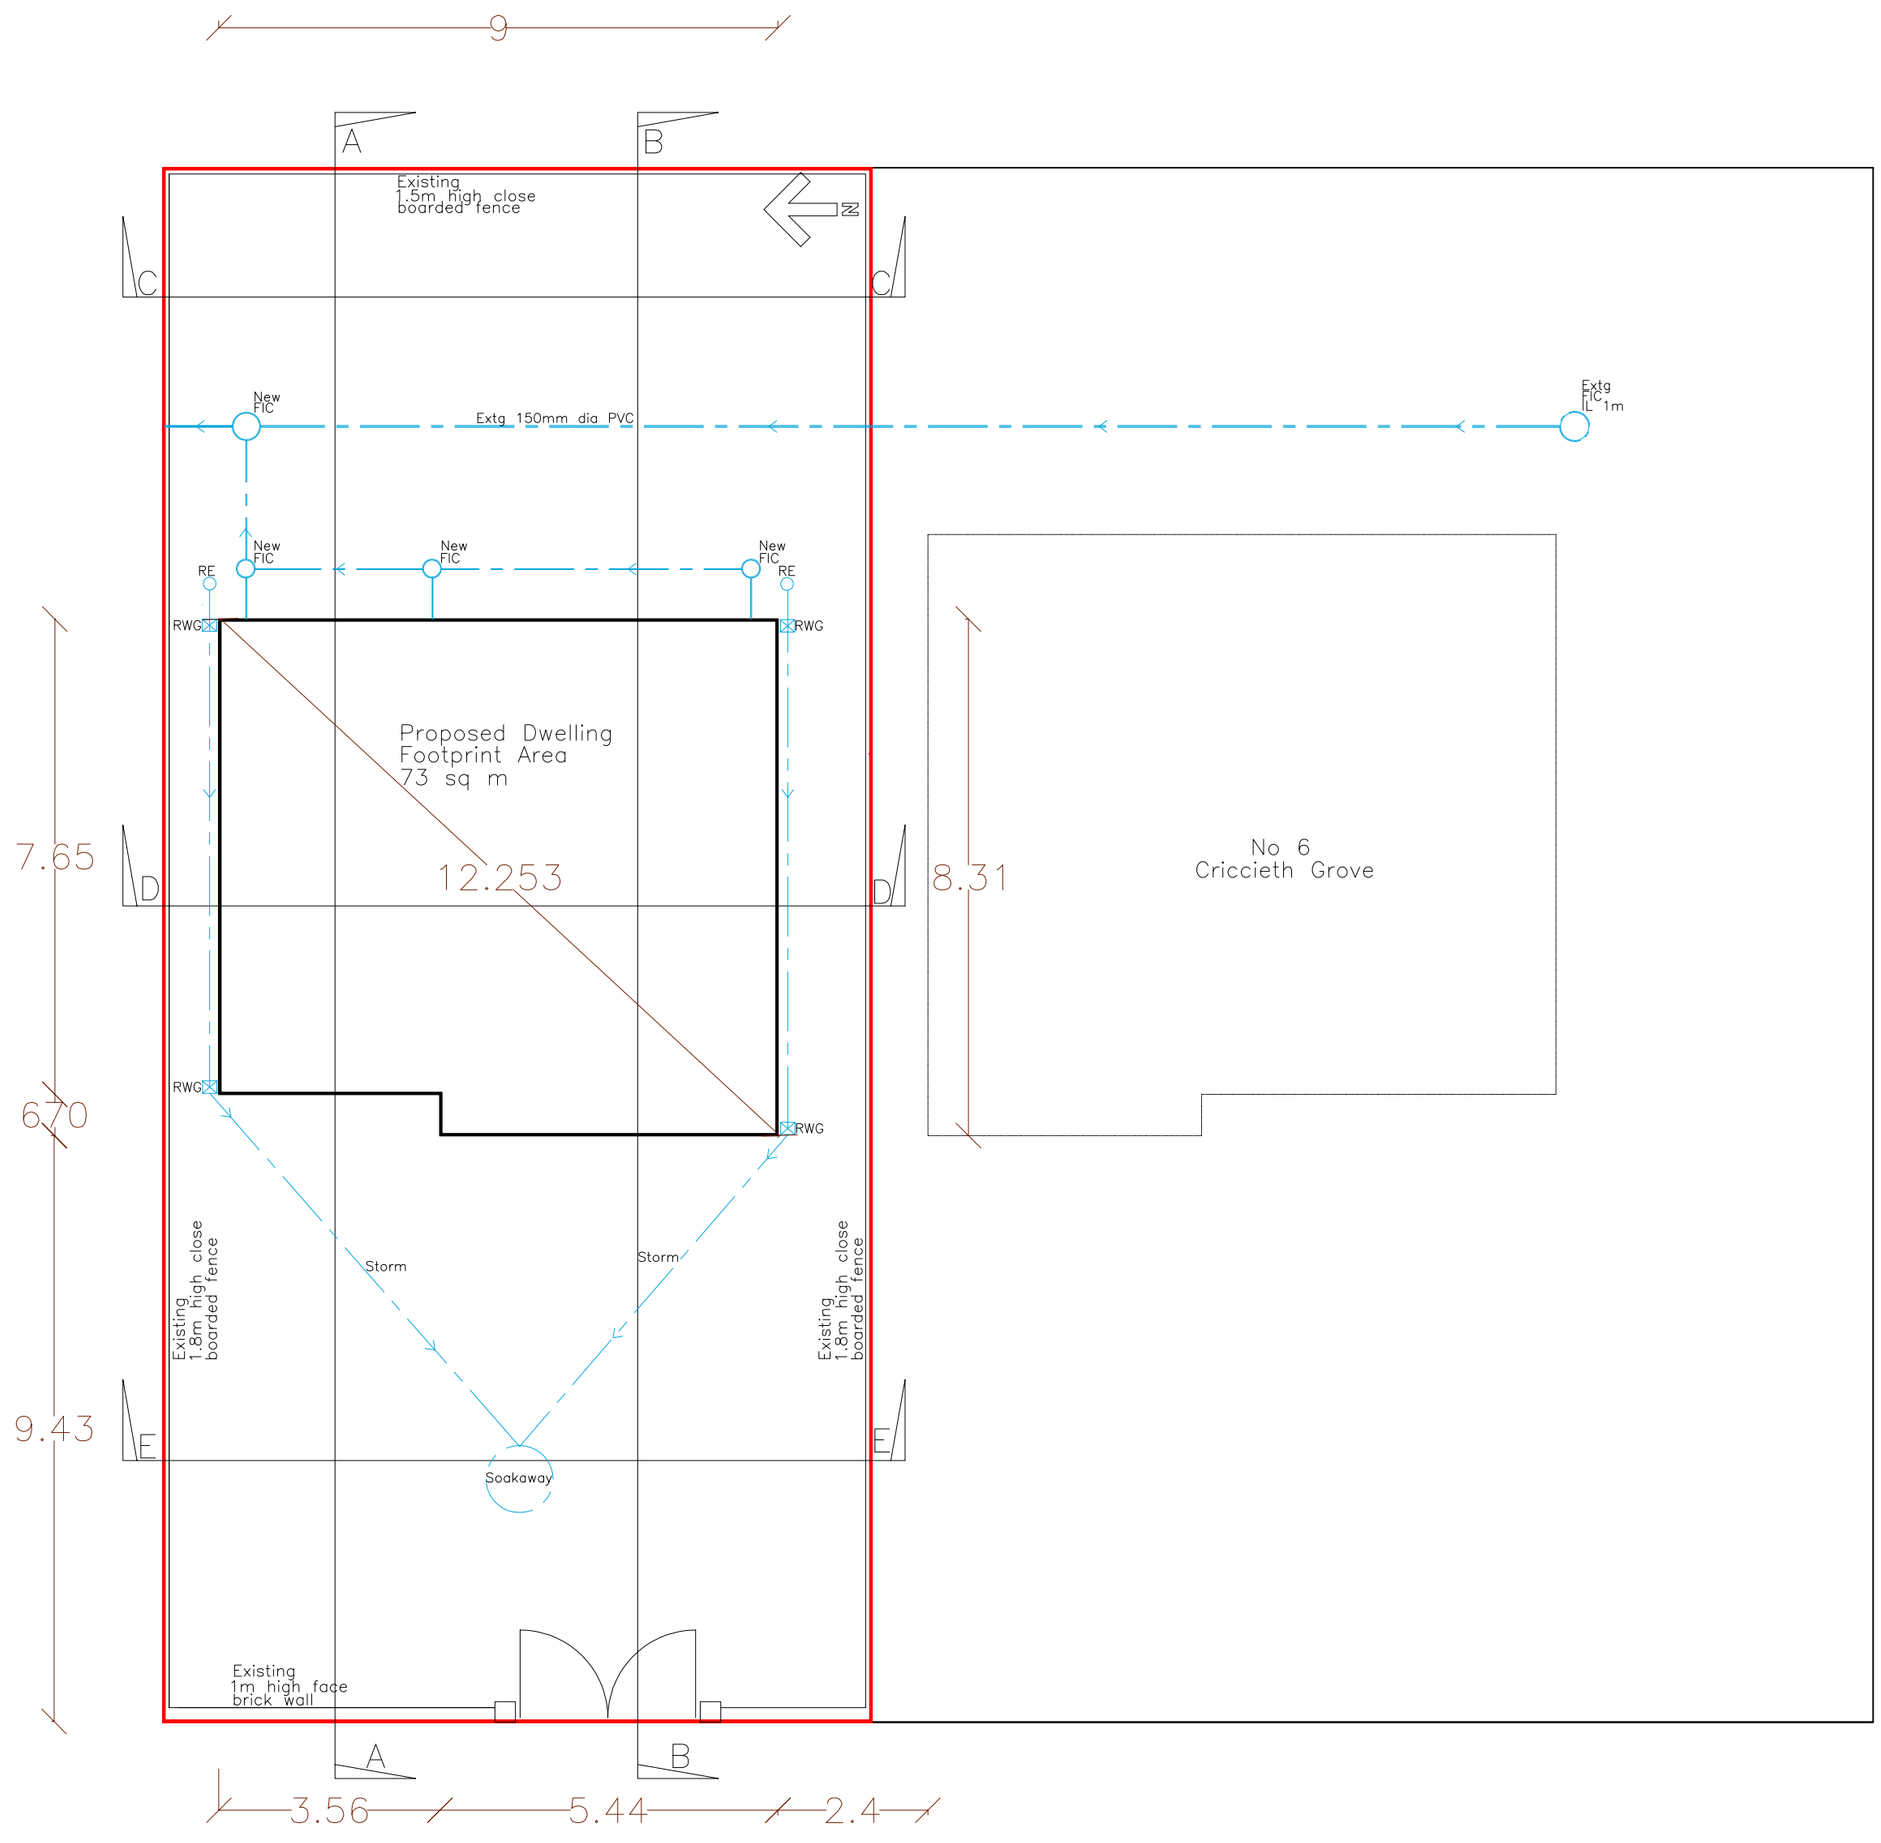


PROPOSED SITE PLAN

Utopia Design
Architectural Services
Building Planning Application Support
Paul Thomas: BSc (Hons)
Tel: 01685 559230 Mob: 07908 725065

Issued Only for Purpose Indicated

Drawing Status: FOR PLANNING PURPOSES ONLY

Client
Phil Booth

Site Address
Land Adjacent to
6, Criccieth Grove
Castle Park
Merthyr Tydfil
CF48 1JY

Project
Proposed 4 Bedroom
Detached Dwelling

Drawn by	*Date*	*Date*	*Approved*	*Date*
PT	24.11.2020			

Title
Proposed Plans

Scale
1:100

Paper
A2

Drwg No
P & C CRICC 05B